



1 CATALYST - SPEC SUITE 560

1/8" = 1'-0"

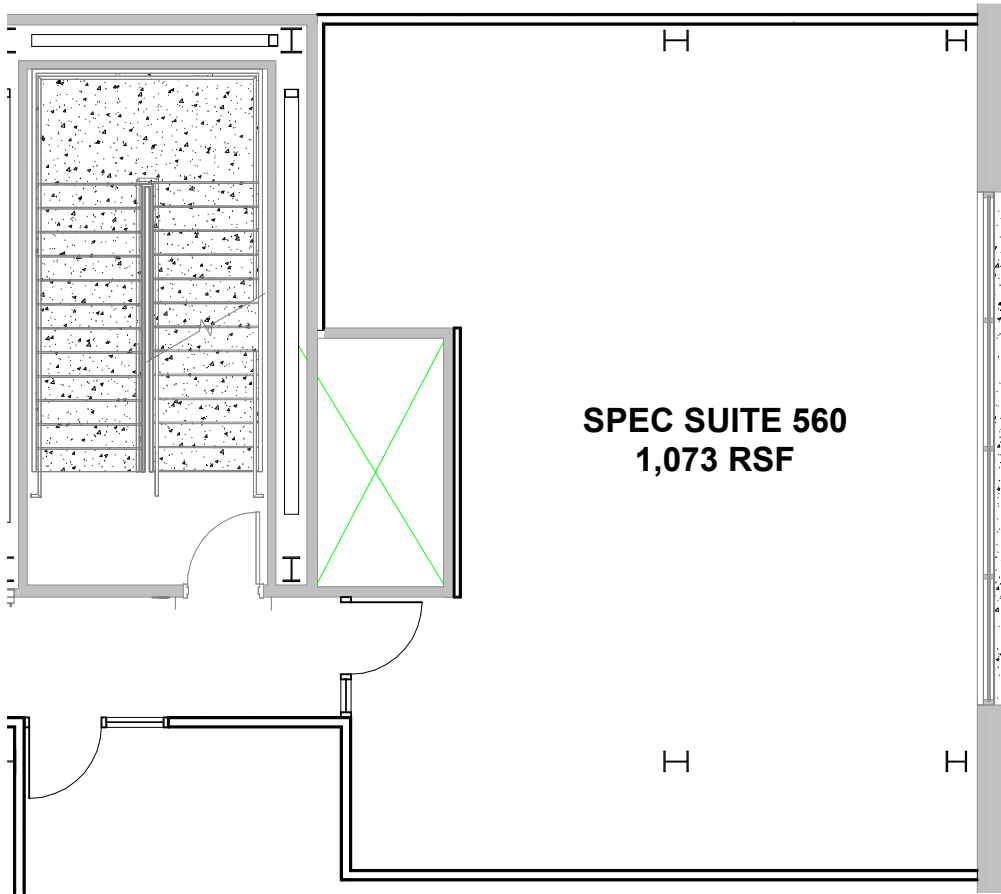

PROXIMITY PLAN

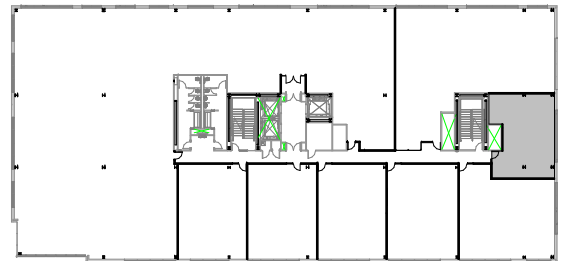

DAVIS
PARTNERSHIP
ARCHITECTS

Denver | 2001 Blake Street, Suite 100, Denver, CO 80205
303.861.8555

Project Title: CATALYST - LEVEL 5 SPEC SUITES
CATALYST
3513 BRIGHTON BLVD. STE 510 - 560
DENVER, CO 80216

Sheet Title: STE 560 EXHIBIT

DPA Project: 16115.31

Reference:

ISSUE / REVISION

Sheet Number:

STE 560

DATE

NO.

10/2/2018 10:28:38 AM

COPYRIGHT © DAVIS PARTNERSHIP, P.C.