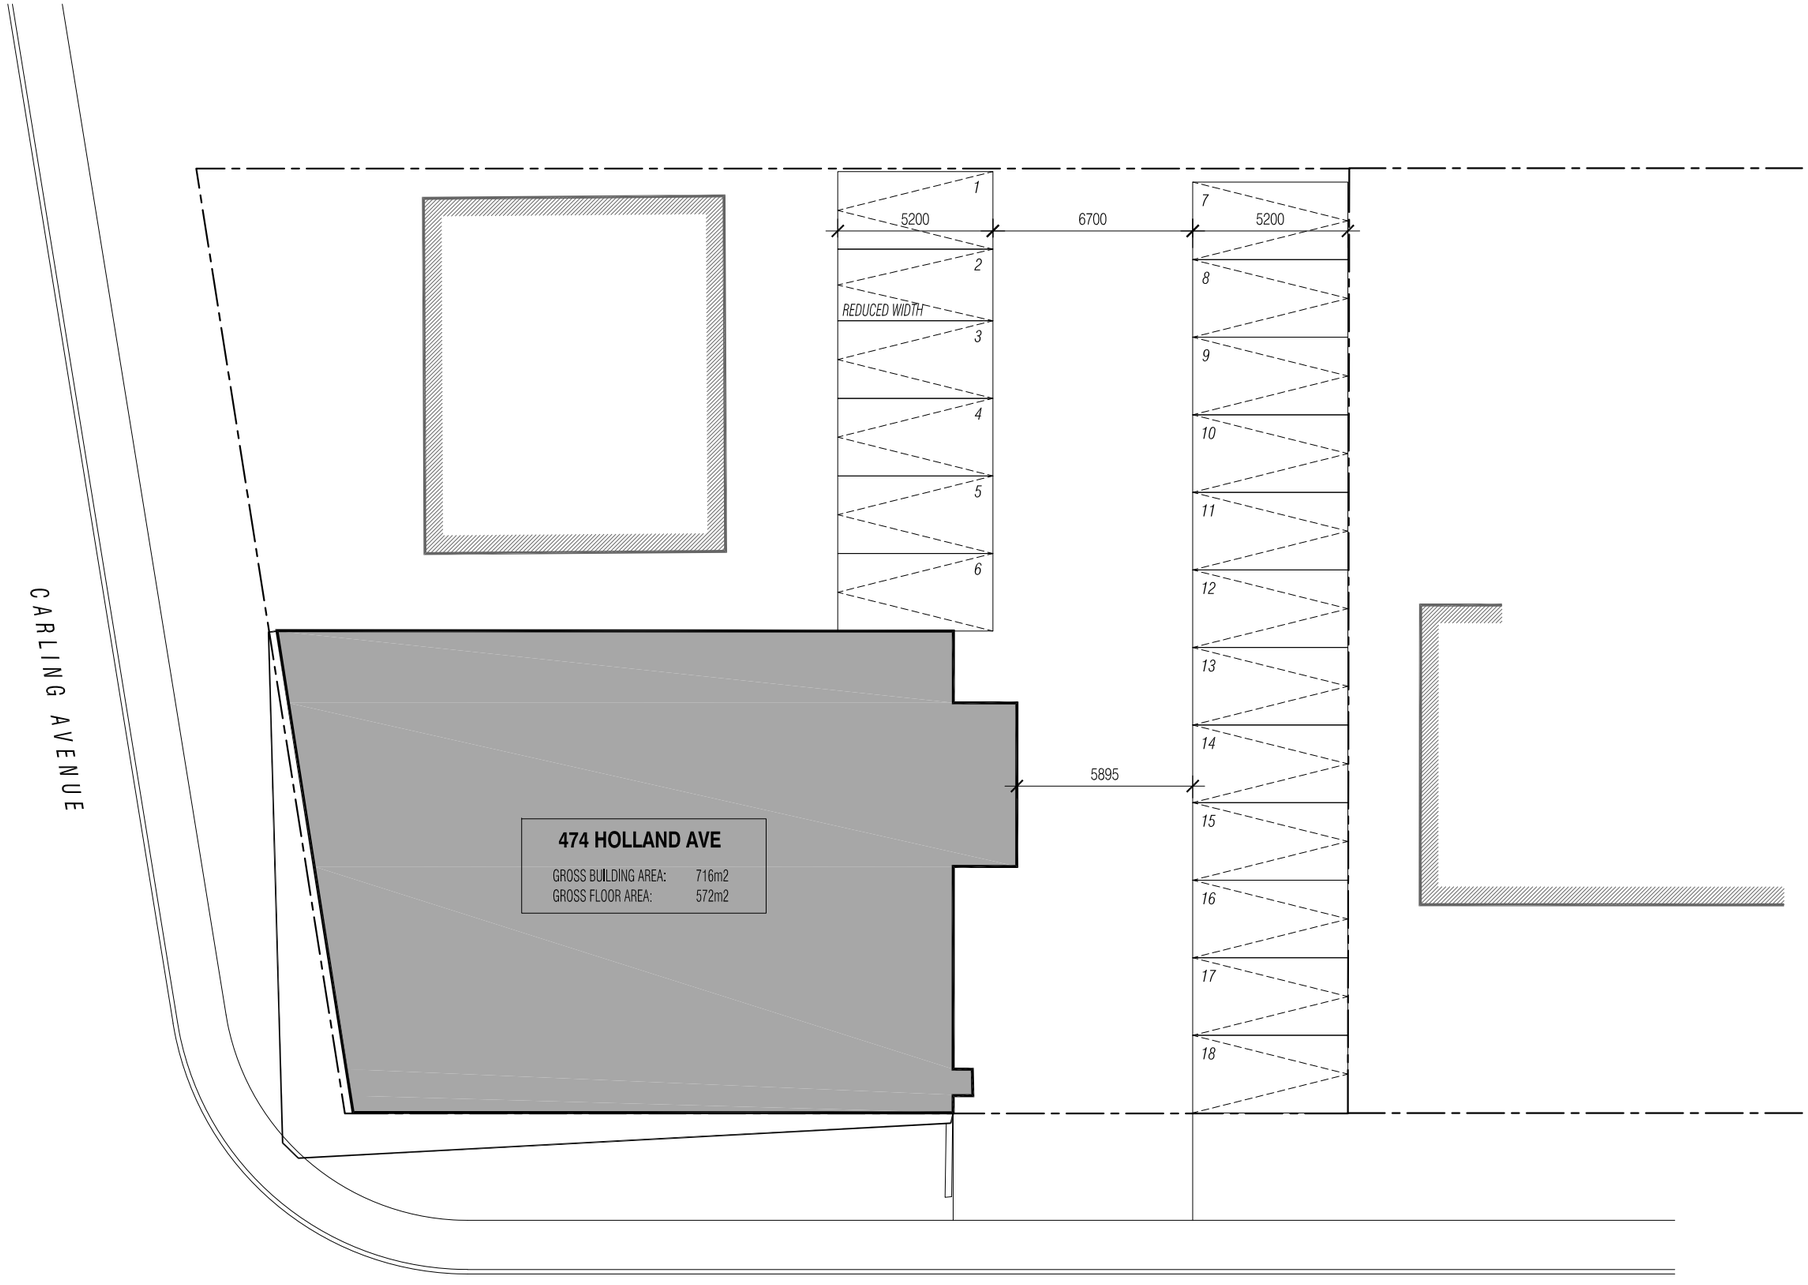

474 HOLLAND AVENUE PROPOSED PARKING LAYOUT

|1814 |SCALE 1:200 | 20 APRIL 2018

project11 studio