



CBRE

±100,273 SF Office
For Lease

FOR LEASE

3535 E Valencia Rd

Tucson, AZ 85706

Overview

\$19.00/SF NNN

LEASE RATE

±100,273 SF

OFFICE BUILDING

72

PERSON BREAKROOM

6.1/1,000

PARKING

2001

YEAR BUILT

BUILDING INCLUDES LARGE OPEN AREAS, FACILITIES, OFFICES & TRAINING ROOMS THAT COULD ACCOMMODATE AN ENGINEERING OR CALL CENTER USE.



**3535 E Valencia Rd
Tucson, AZ 85706**

3535 E Valencia Rd offers both efficient and flexible opportunities with high ceilings and an open floor plan, great for a backend office or call center. Nestled within the dynamic Tucson Airport submarket, enjoy serene views from quiet exterior porches while being strategically positioned near excellent restaurant and retail amenities, catering to the needs of employees and clients. With easy access to I-10 and proximity to downtown Tucson, seize the opportunity to establish your business in the vibrant heart of Arizona's second-largest metropolitan area, serving as a pivotal anchor in the Southern Arizona corridor.

With over one million residents and a reputation for fostering cutting-edge industries such as biotech, aerospace, healthcare, and more, Tucson offers an ideal environment for growth and prosperity. Experience the low cost of doing business in a city known for its pioneering manufacturing landscape across diverse sectors including defense, optics, solar, and information technology.



3535 E
Valencia Rd

PALO VERDE RD


VALENCIA RD



Not to scale


Floorplan

First Floor

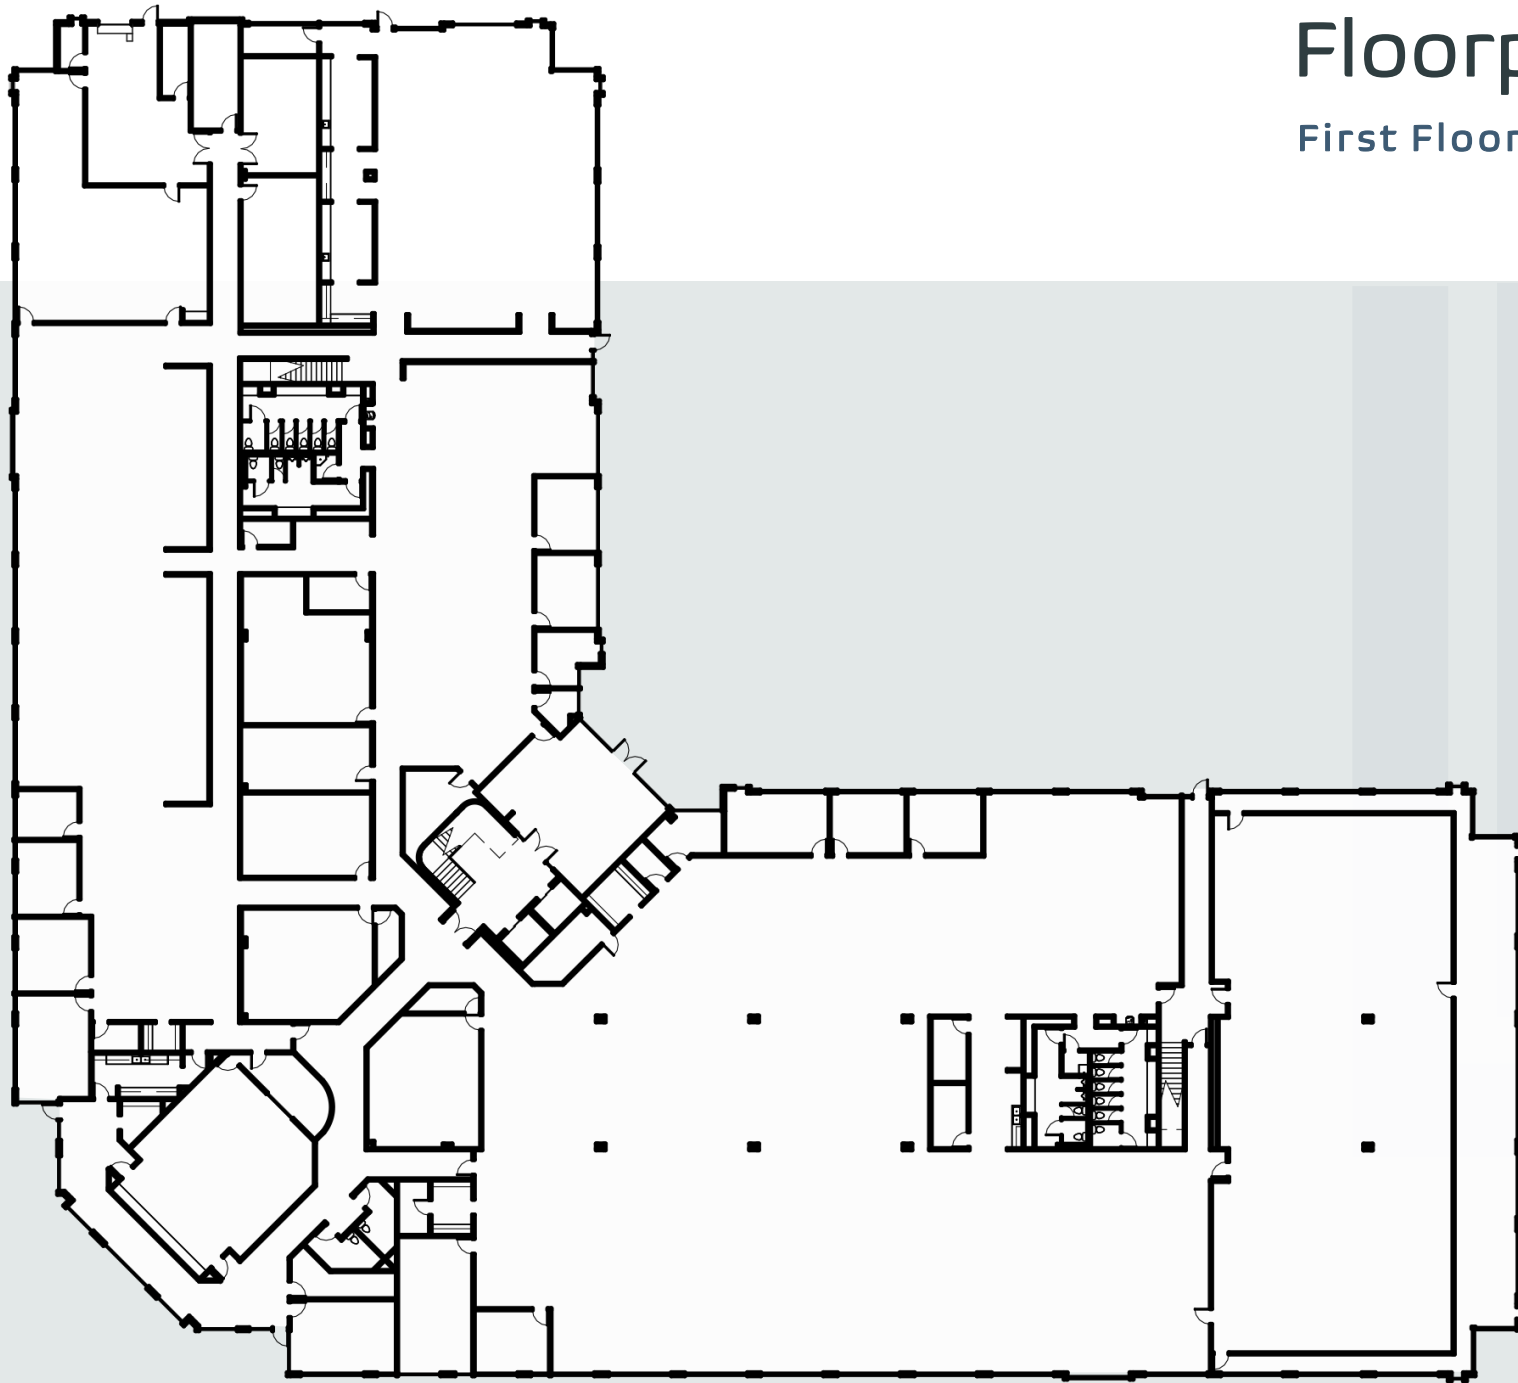

Floorplan

Second Floor

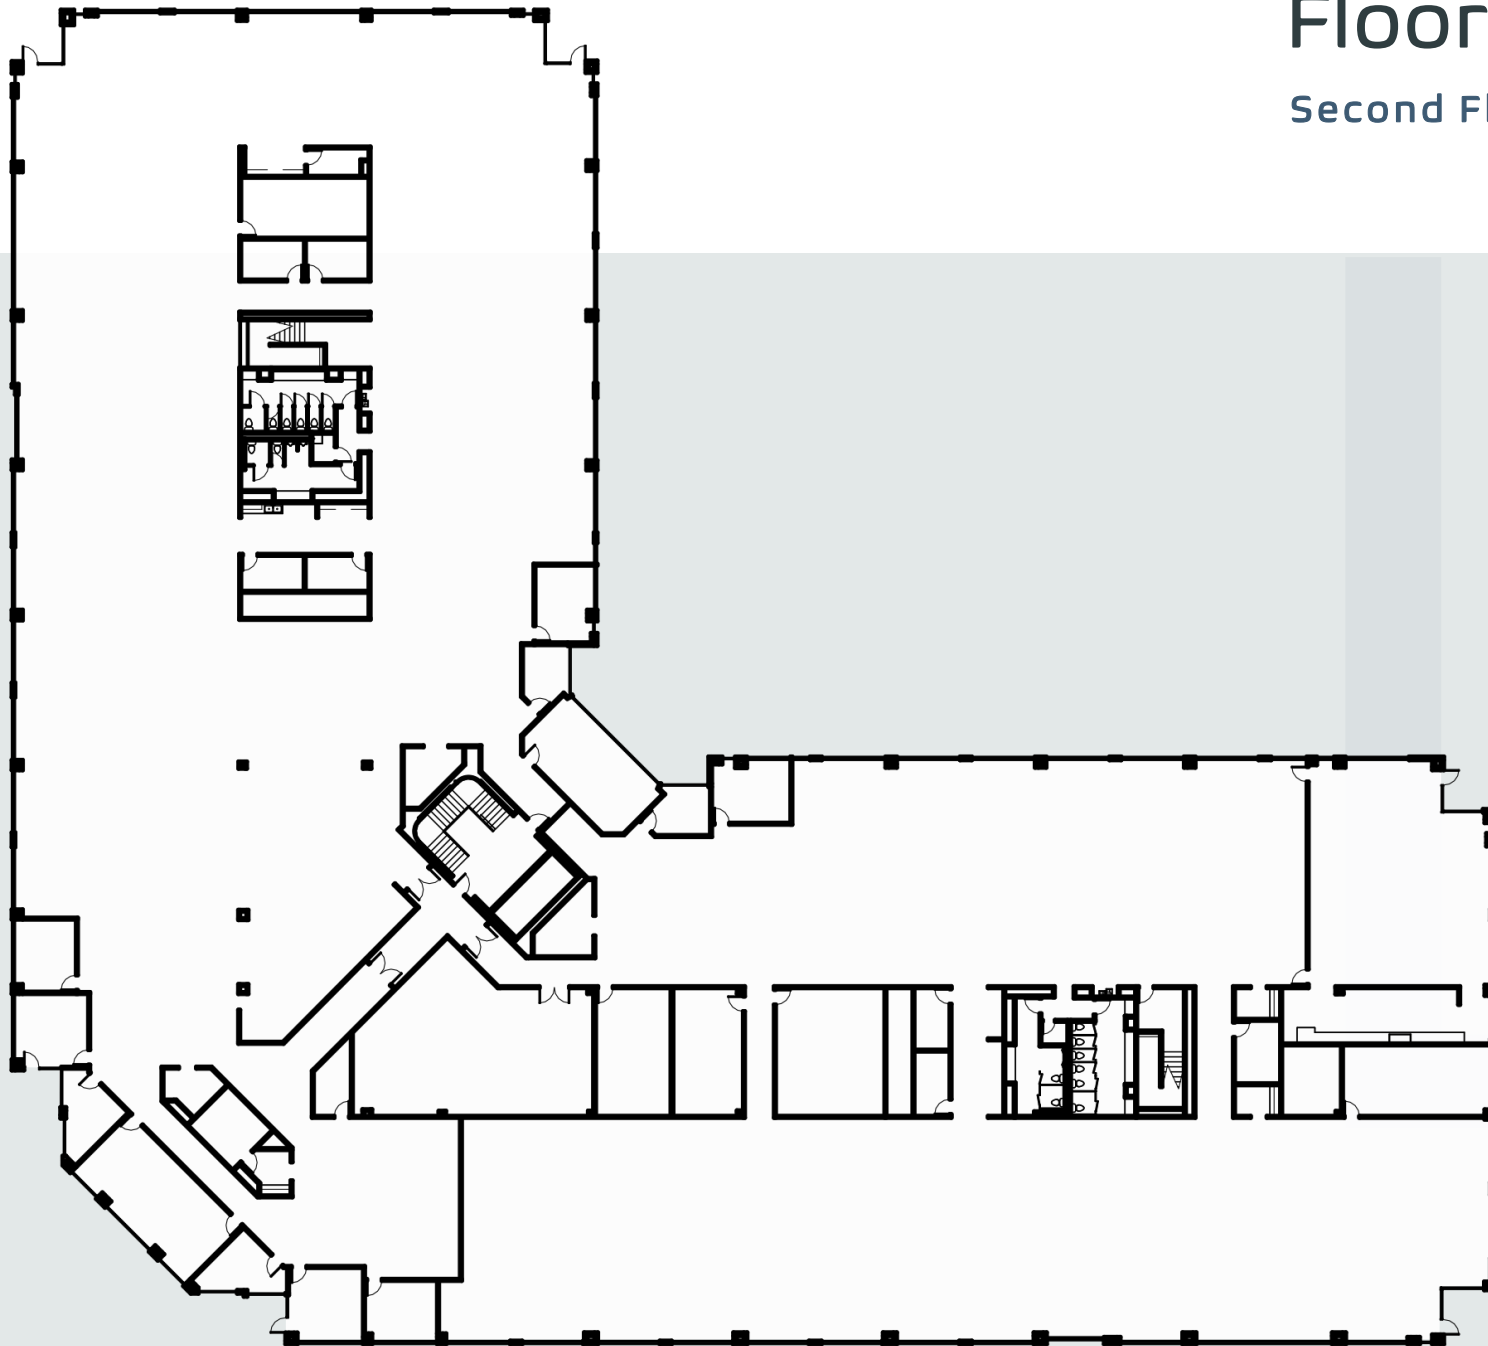



3535 E
Valencia Rd

VALENCIA RD

PALO VERDE RD



Not to scale



INTERIOR PHOTOS







±100,273 SF OFFICE FOR LEASE

3535 E Valencia Rd

Tucson, AZ 85706

David Montijo

First Vice President

+1 520 323 5136

david.montijo@cbre.com

Tim Healy

Senior Vice President

+1 520 247 9194

tim.healy@cbre.com

CBRE

© 2025 CBRE, Inc. All rights reserved. This information has been obtained from sources believed reliable but has not been verified for accuracy or completeness. CBRE, Inc. makes no guarantee, representation or warranty and accepts no responsibility or liability as to the accuracy, completeness, or reliability of the information contained herein. You should conduct a careful, independent investigation of the property and verify all information. Any reliance on this information is solely at your own risk. CBRE and the CBRE logo are service marks of CBRE, Inc. All other marks displayed on this document are the property of their respective owners, and the use of such marks does not imply any affiliation with or endorsement of CBRE. Photos herein are the property of their respective owners. Use of these images without the express written consent of the owner is prohibited.