



Office/Industrial Space for Lease

Paul Bickford

Vice President
+1 952 897 7732
paul.bickford@colliers.com

Rob Brass

Senior Vice President
+1 952 897 7757
rob.brass@colliers.com

1600 Utica Avenue S Ste 300
St. Louis Park, MN 55416
P: +1 952 897 7700
colliers.com
mnshowroom.com

Owned by
Washington Capital
MANAGEMENT, INC.

Eagle Lake Business Centre II 10200 73rd Avenue, Maple Grove


Building Amenities

- > 42,026 SF light industrial bldg
- > 17 building development totaling 840,000 SF
- > Expansion capabilities within the portfolio
- > Zoned FF, Freeway Frontage
- > Built in 1999
- > 18' clear height
- > Dock & drive-in loading
- > Class "A" brick & ribbon-glass facility
- > 169 parking stalls - 4.02/1000
- > Great access to I-494, I-94 & Hwy 169
- > Near many area amenities
- > Individual signage for each suite

Copyright © 2025 Colliers International. Information herein has been obtained from sources deemed reliable, however its accuracy cannot be guaranteed. The user is required to conduct their own due diligence and verification.

For Lease

Eagle Lake Business Centre II > Plat

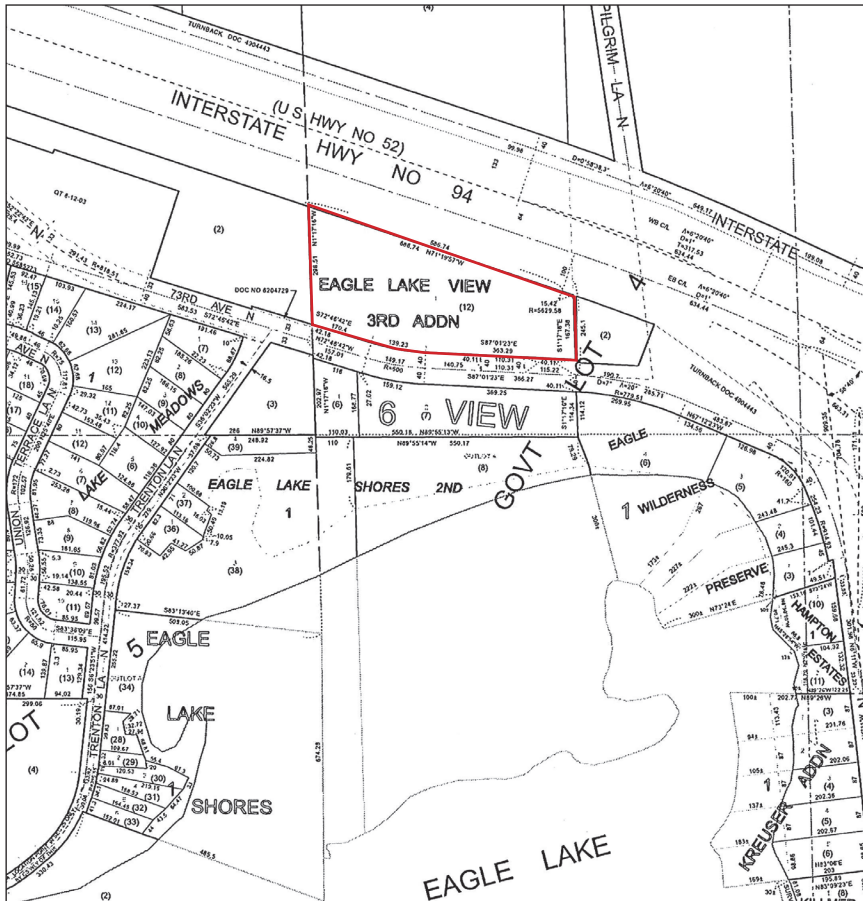


Contact us:

Paul Bickford

Vice President
+1 952 897 7732
paul.bickford@colliers.com

Rob Brass

Senior Vice President
+1 952 897 7757
rob.brass@colliers.com

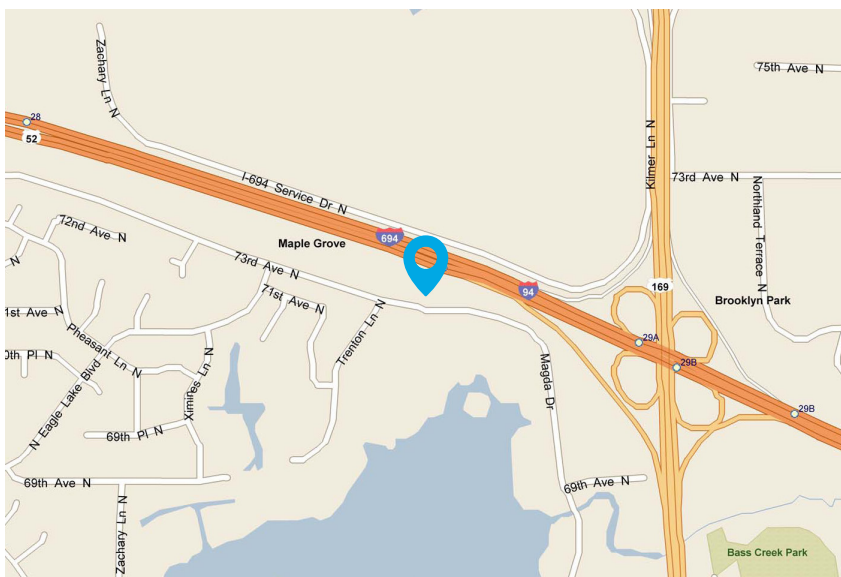

Colliers

1600 Utica Avenue S Ste 300
St. Louis Park, MN 55416
P: +1 952 897 7700
colliers.com
mnshowroom.com

Eagle Lake Business Centre II

10200 73rd Avenue | Maple Grove, MN 55369

Property Address:

10200 73rd Avenue
Maple Grove, MN 55369

Building Square Feet:

42,026 square feet total

Currently Available:**Suite 112:**

3,443 SF Total
1,864 SF Office
1,579 SF Whse
• One (1) Dock

Parking:

169 stalls or 4.02/1000

Year Built:

1999

Clear Height:

18'

Zoning:

FF, Freeway Frontage

Net Rental Rates:

\$13.00 PSF Office
\$13.00 PSF Tech
\$ 7.50 PSF Warehouse

2025 Est. CAM & RE Tax:

\$2.75 PSF CAM
\$2.98 PSF RE taxes
\$5.73 PSF total

Amenities:

- 17 building development totaling 840,000 SF
- Expansion capabilities within the portfolio
- Class "A" brick & ribbon-glass facility
- Energy efficient vestibules at each accented entryway
- Individual signage for each suite
- Great access to I-494, I-94 & Hwy 169
- Near many area amenities

**For leasing information, contact:**

Paul Bickford

952 897 7732



paul.bickford@colliers.com

Rob Brass

952 897 7757

rob.brass@colliers.com

Colliers International | Minneapolis-St. Paul
1600 Utica Ave S Ste 300, St. Louis Park, MN 55416
www.colliers.com

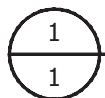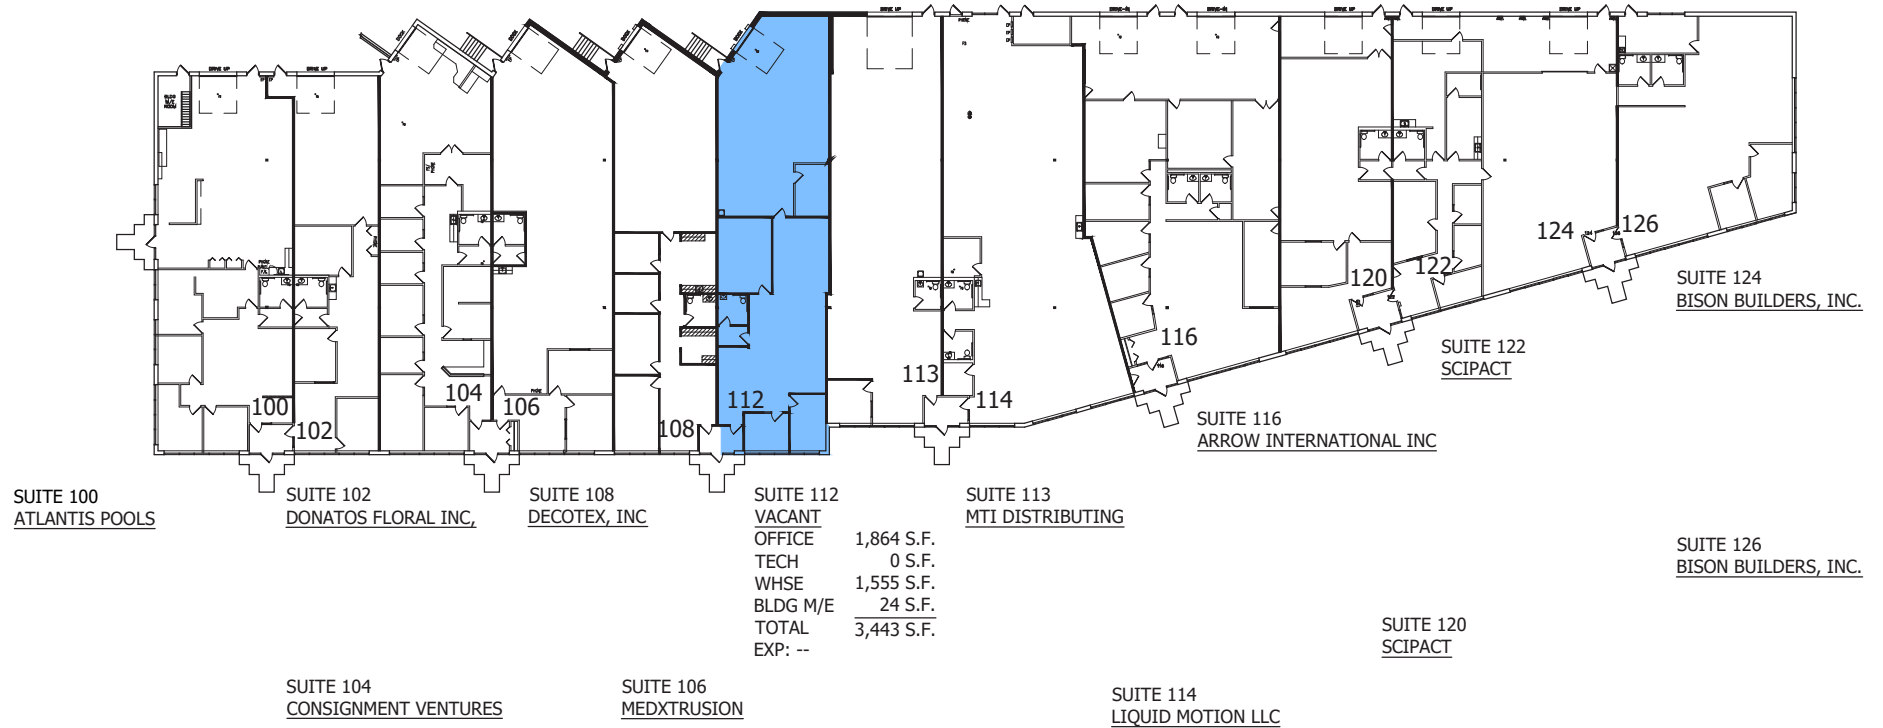

BUILDING KEY PLAN

14.0001442.000/ TTL

1/06/25

NOT TO SCALE



LEASED & MANAGED BY:



EAGLE LAKE BUSINESS CENTRE II


10200 73RD AVENUE NORTH
MAPLE GROVE, MINNESOTA

NELSON

901 Marquette Avenue South - Suite 2850
Minneapolis, MN 55402
Contact: Tiffany Townsend
Phone: (612) 375-1594


SQUARE FOOTAGE SUMMARY

OFFICE	1,864 SF
WAREHOUSE	1,555 SF
BLDG M/E	24 SF
TOTAL	<u>3,443 RSF</u>

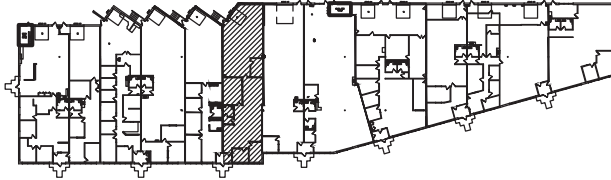

KEY PLAN

NOT TO SCALE

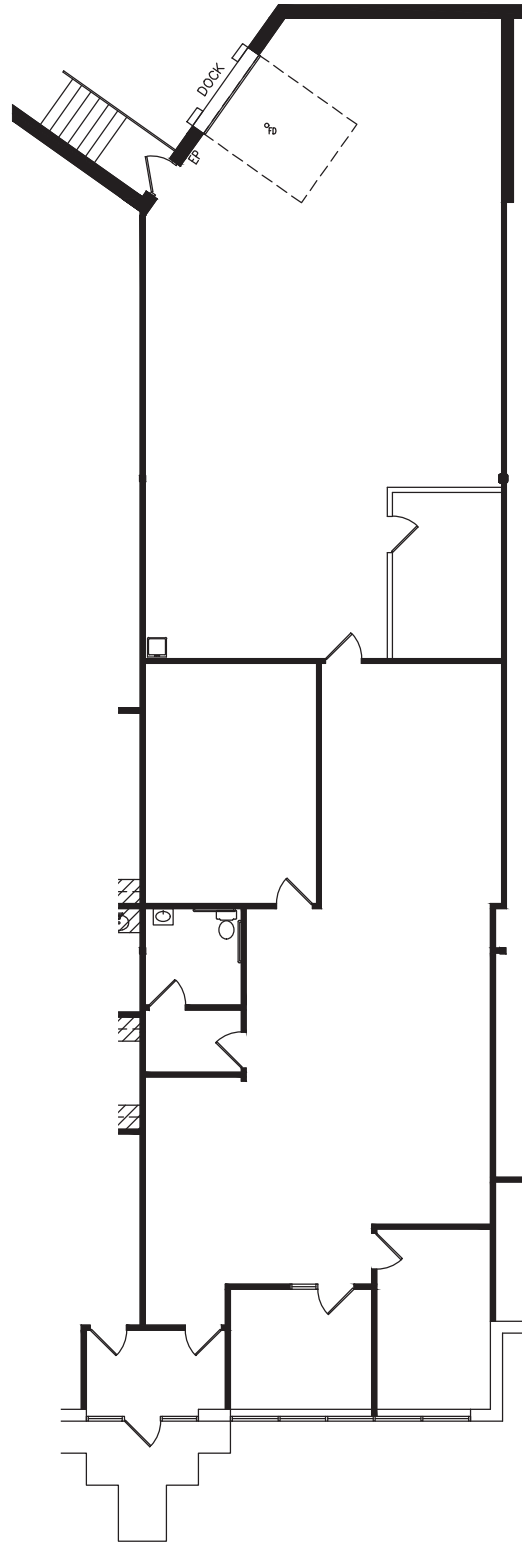

FLOOR PLAN - SUITE 112

02/01/24

14.0001442.000/ TTL

SCALE: 1/16"=1'-0"



LEASED & MANAGED BY:



EAGLE LAKE BUSINESS CENTRE II

10200 73RD AVENUE NORTH
MAPLE GROVE, MINNESOTA

NELSON

901 Marquette Avenue South - Suite 2850
Minneapolis, MN 55402
Contact: Tiffany Townsend
Phone: (612) 370-1594

