

Woodlands Officentre

31440 Northwestern Highway | Farmington Hills | MI

FOR LEASE CLASS A SPACE | PROPERTY OVERVIEW



WINNER OF THE 2020
OFFICE BUILDING OF
THE YEAR



Woodlands Officentre

- 2,273 and 4,769 Square Feet Available
- Award Winning Architecture and Landscaping
- Extensive Garage Parking
- Grab and Go / Convenience Store Inside Building
- Fitness Center


» INQUIRIES

JOHN FRICKE

Executive Vice President | Royal Oak
Dir 248 226 1887 | Mobile 248 872 7820
john.fricke@colliers.com

JONATHAN LOOS

Associate | Royal Oak
Dir 248 226 1692 | Mobile 734 787 8672
jonathan.loos@colliers.com

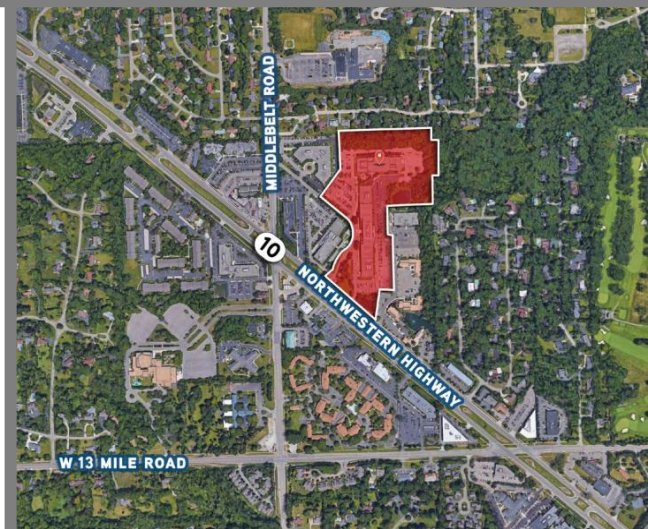

Woodlands Officentre

31440 Northwestern Highway | Farmington Hills | MI

FOR LEASE CLASS A SPACE | PROPERTY OVERVIEW



Woodlands Officentre

- New Fitness Center
- New Food Café / Store
- Garage Parking for 150 Vehicles
- Wooded Walking Trails
- Onsite Management Services



» INQUIRIES

JOHN FRICKE

Executive Vice President | Royal Oak
Dir 248 226 1887 | Mobile 248 872 7820
john.fricke@colliers.com


JONATHAN LOOS

Associate | Royal Oak
Dir 248 226 1692 | Mobile 734 787 8672
jonathan.loos@colliers.com

Woodlands Officentre

31440 Northwestern Highway | Farmington Hills | MI


TENANT AMENITIES

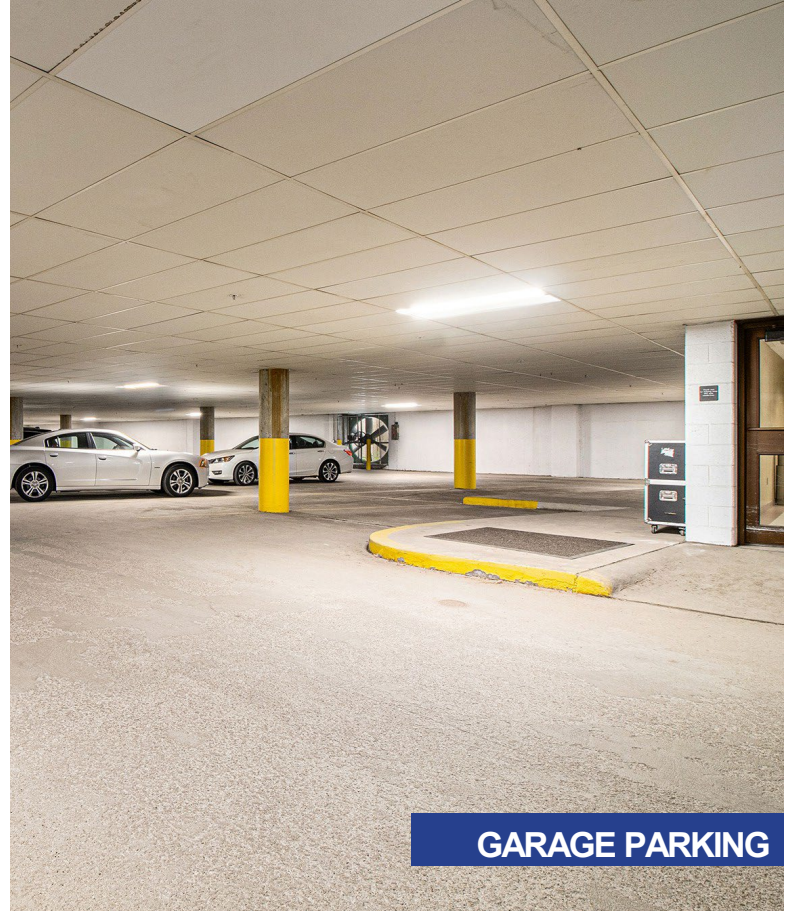

Woodlands Officentre

31440 Northwestern Highway | Farmington Hills | MI

FOR LEASE CLASS A SPACE | PROPERTY OVERVIEW

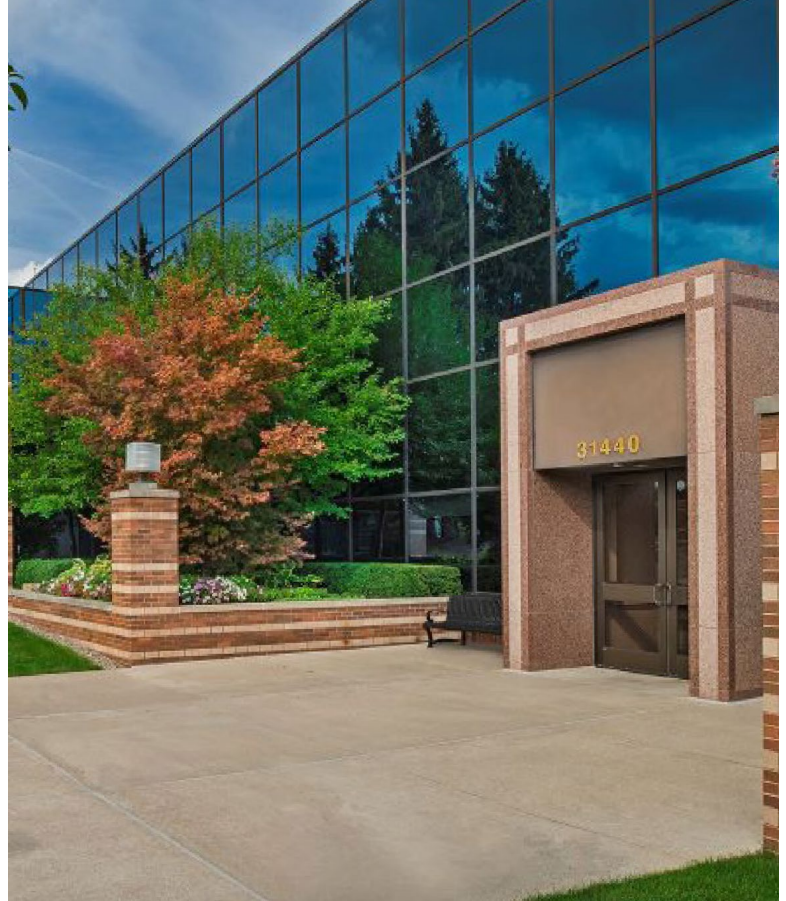

Woodlands Officentre

31440 Northwestern Highway | Farmington Hills | MI

FOR LEASE CLASS A SPACE | PROPERTY OVERVIEW



Woodlands Officentre

31440 Northwestern Highway | Farmington Hills | MI

SUITE FLOOR PLANS



Woodlands Officentre

31440 Northwestern Highway | Farmington Hills | MI



AVAILABLE SUITES



SUITE	SPACE AVAILABLE	OCCUPANCY
Suite 130	4,769 RSF	Immediate
Suite 137	2,273 RSF	Immediate

Northwestern Highway | Farmington Hills | MI

Suite130 – 4,769 RSF

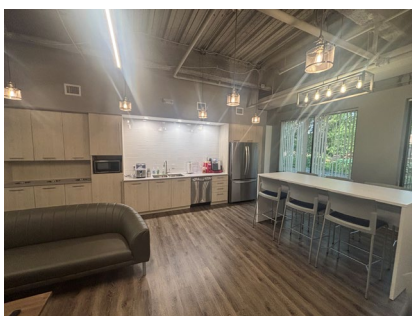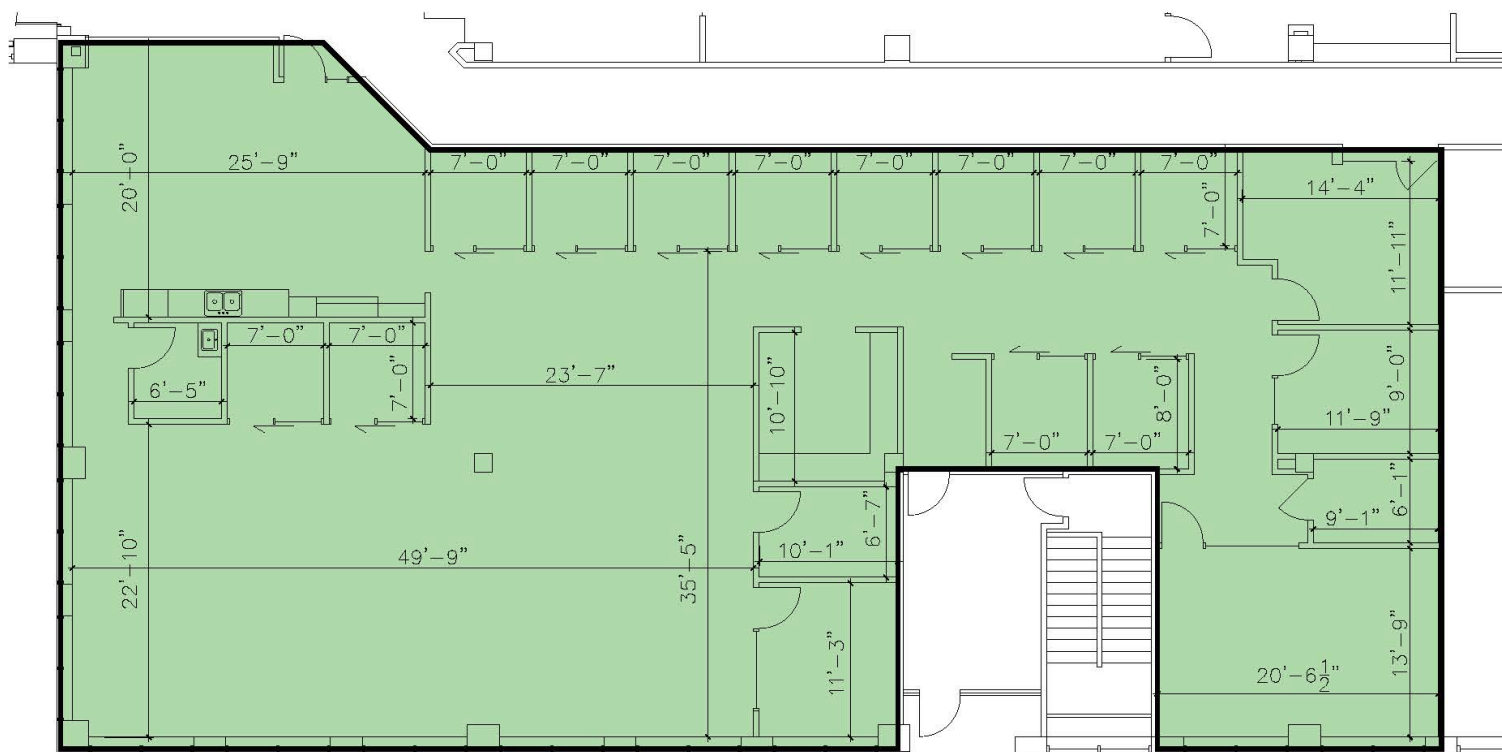


Woodlands Officentre


Northwestern Highway | Farmington Hills | MI

AVAILABLE SUITES

Suite 137 – 2,273 RSF

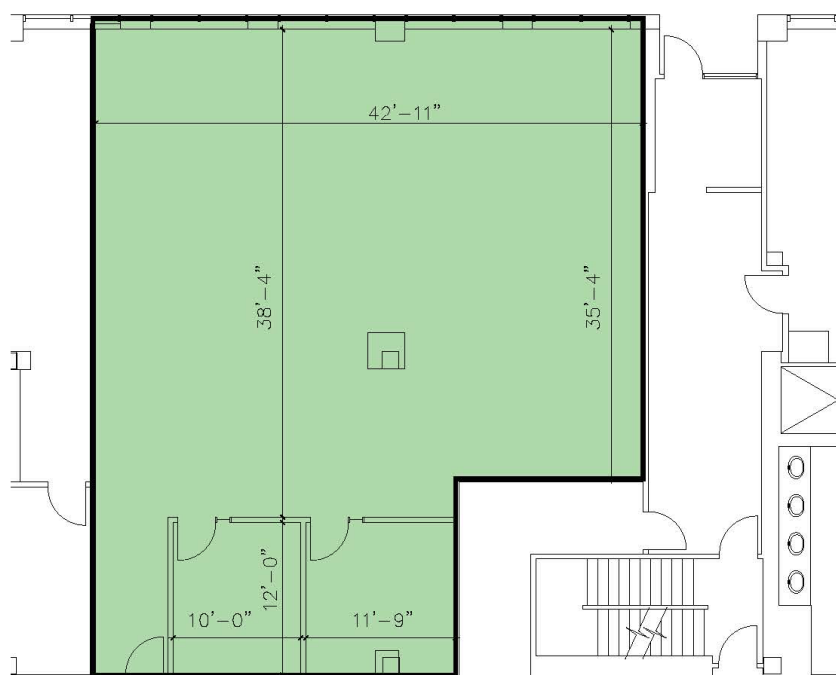


SCALE:

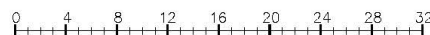

KEY MAP

N.T.S.

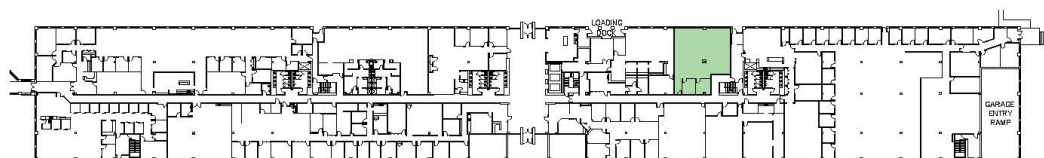

Woodlands Officentre

31440 Northwestern Highway | Farmington Hills | MI

LOCATION MAP

