
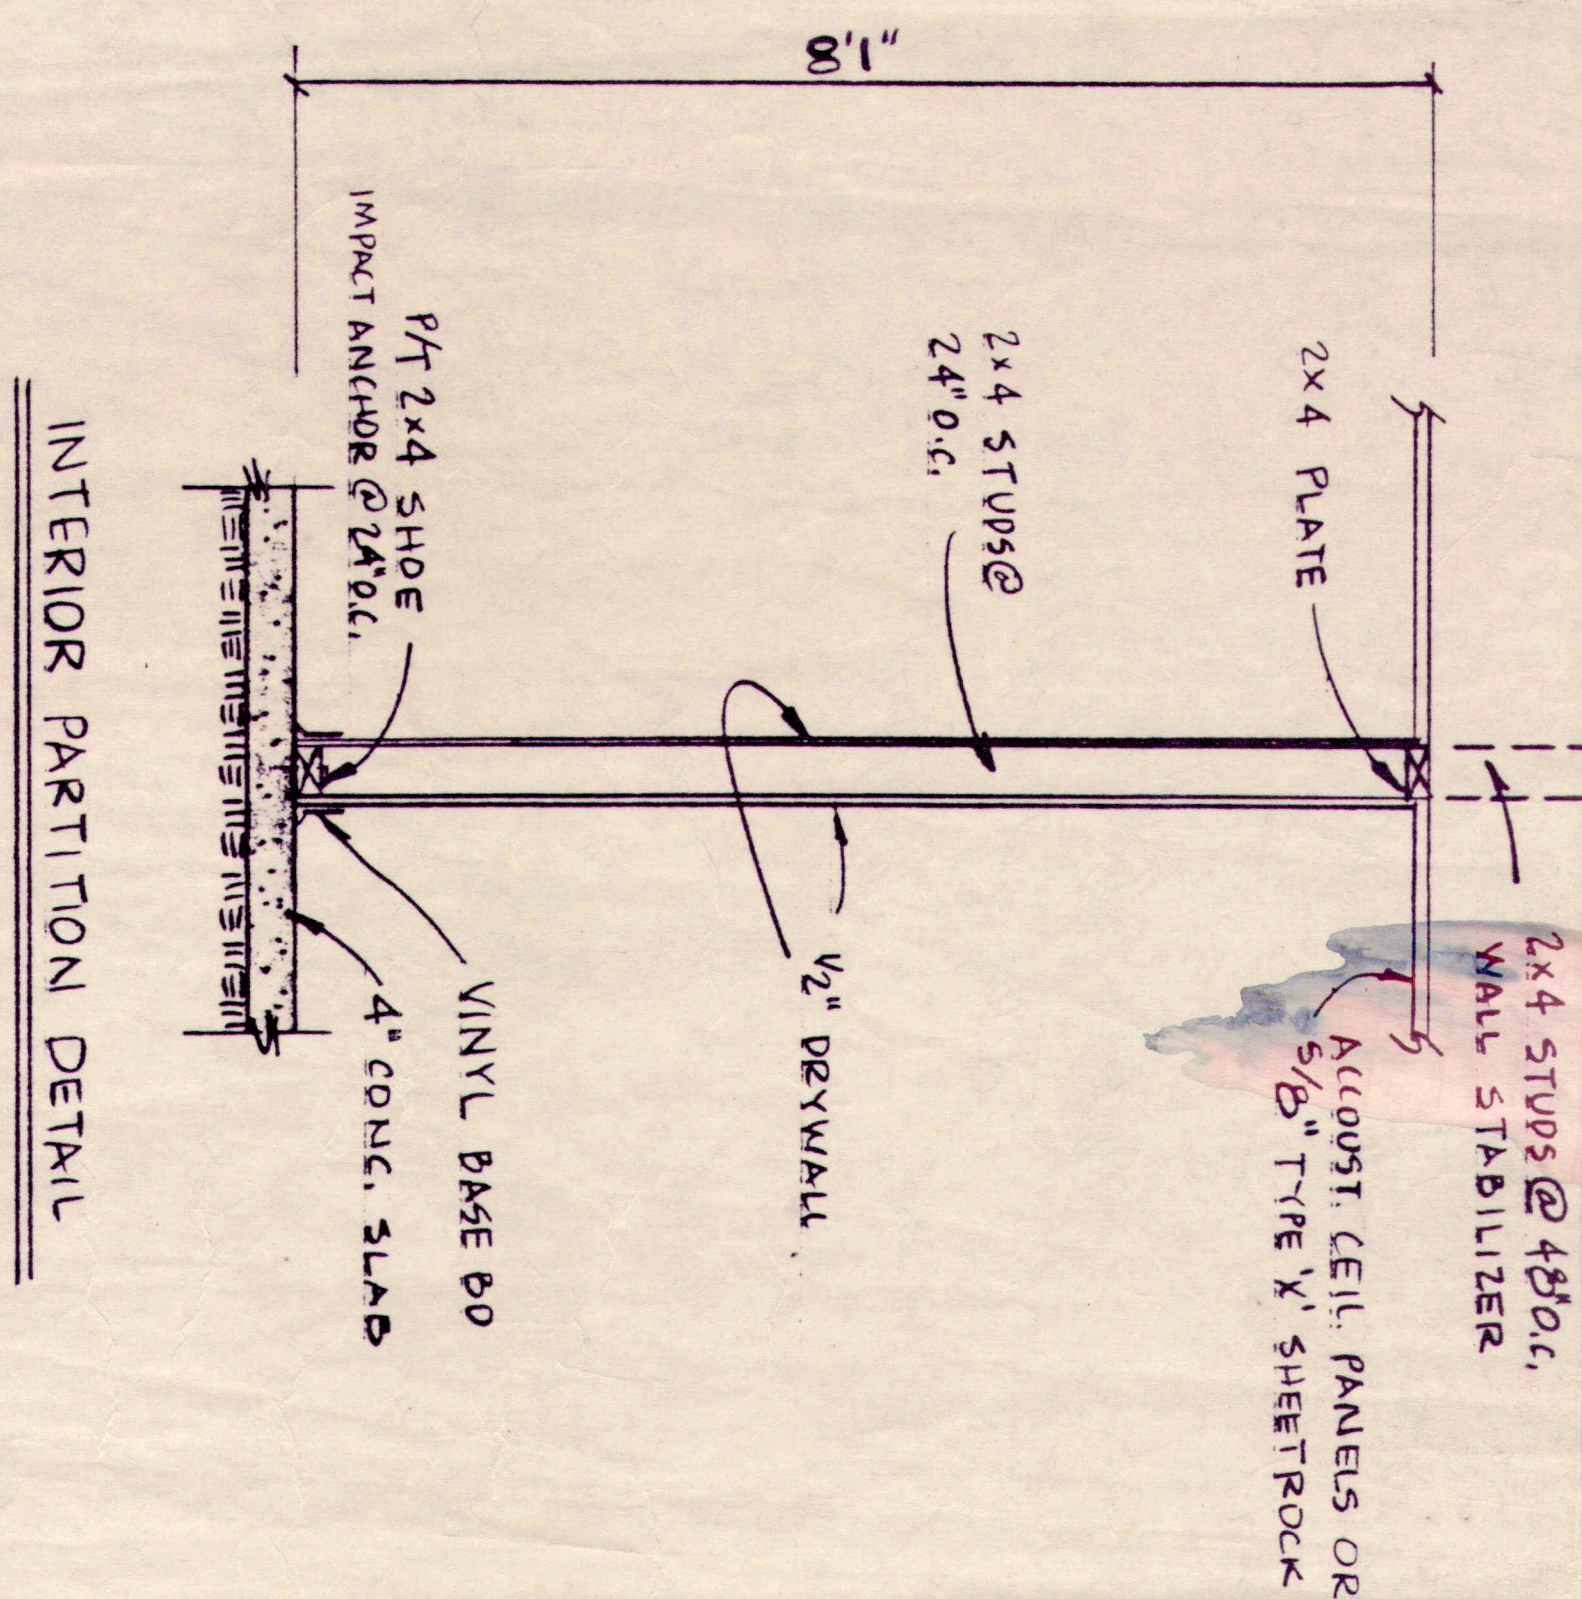
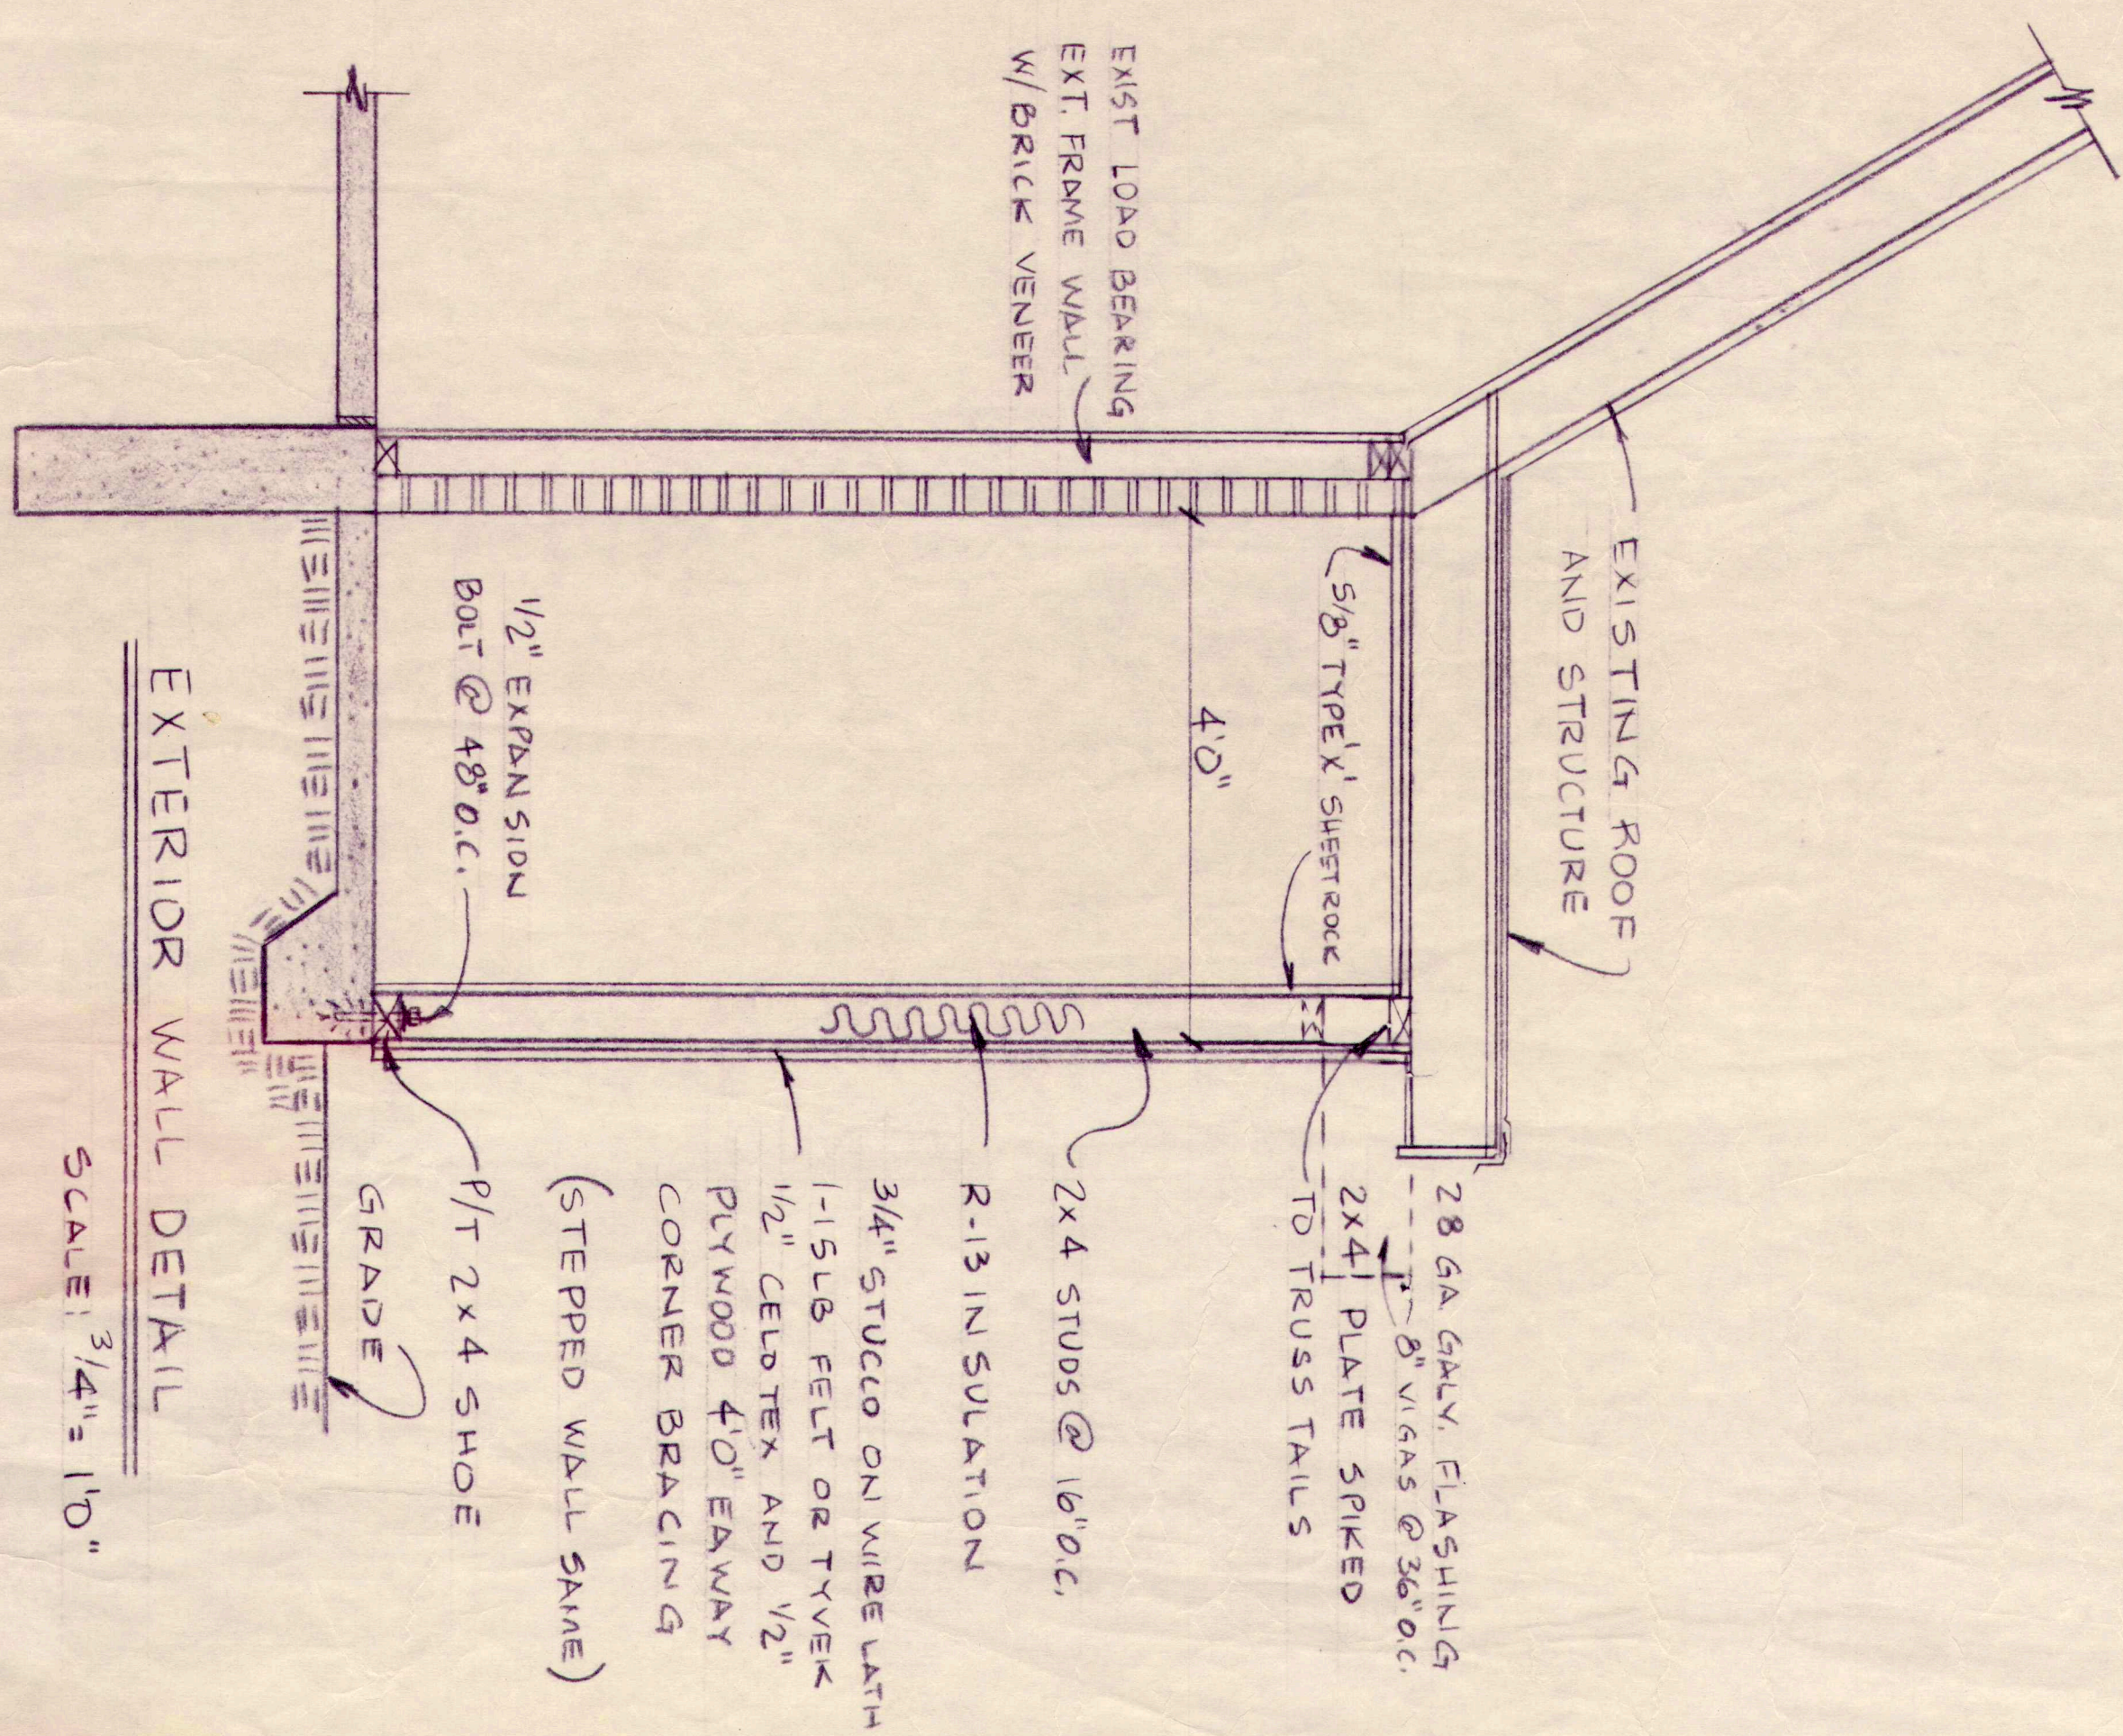
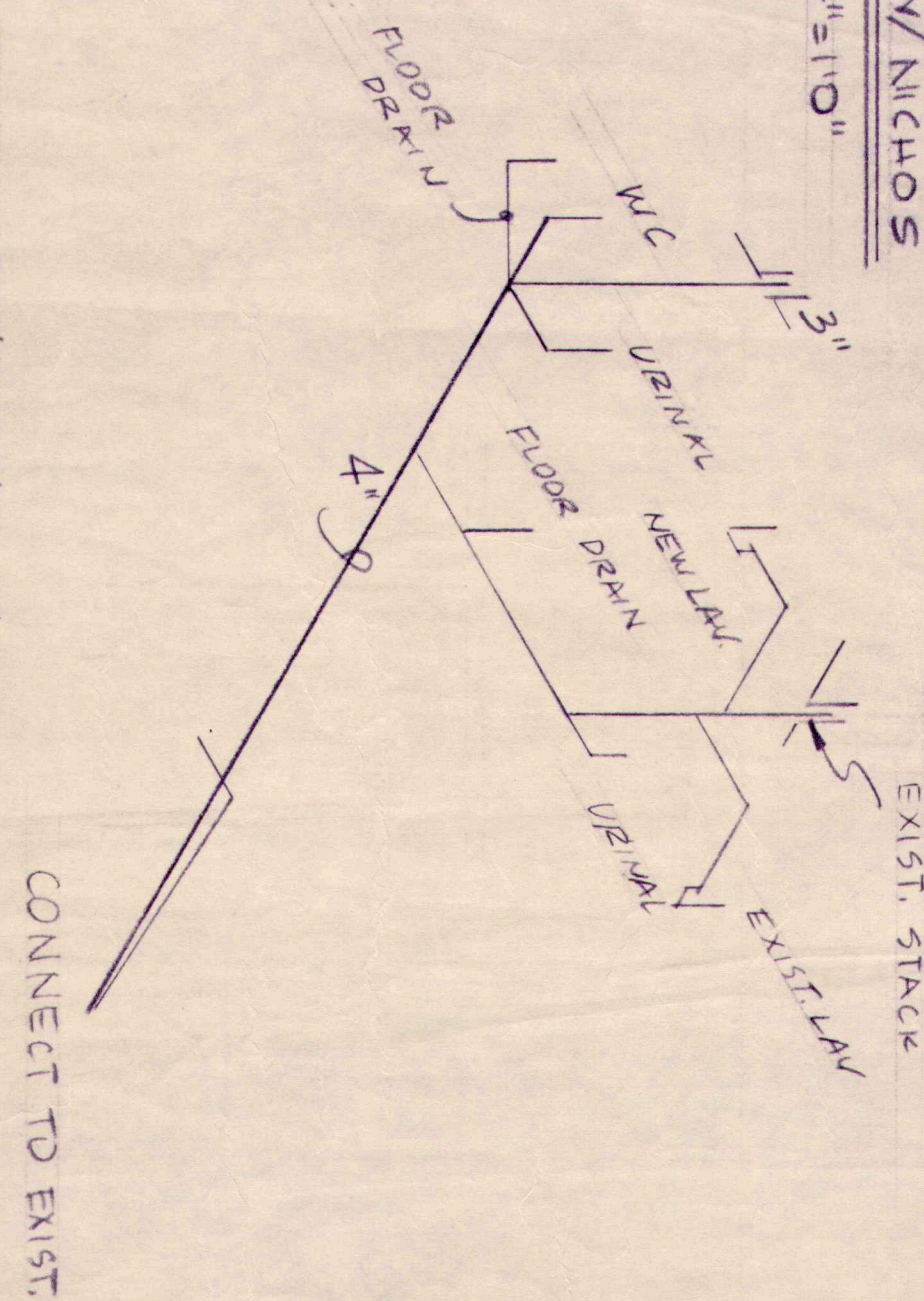
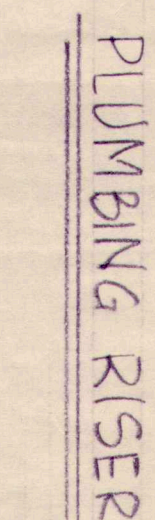
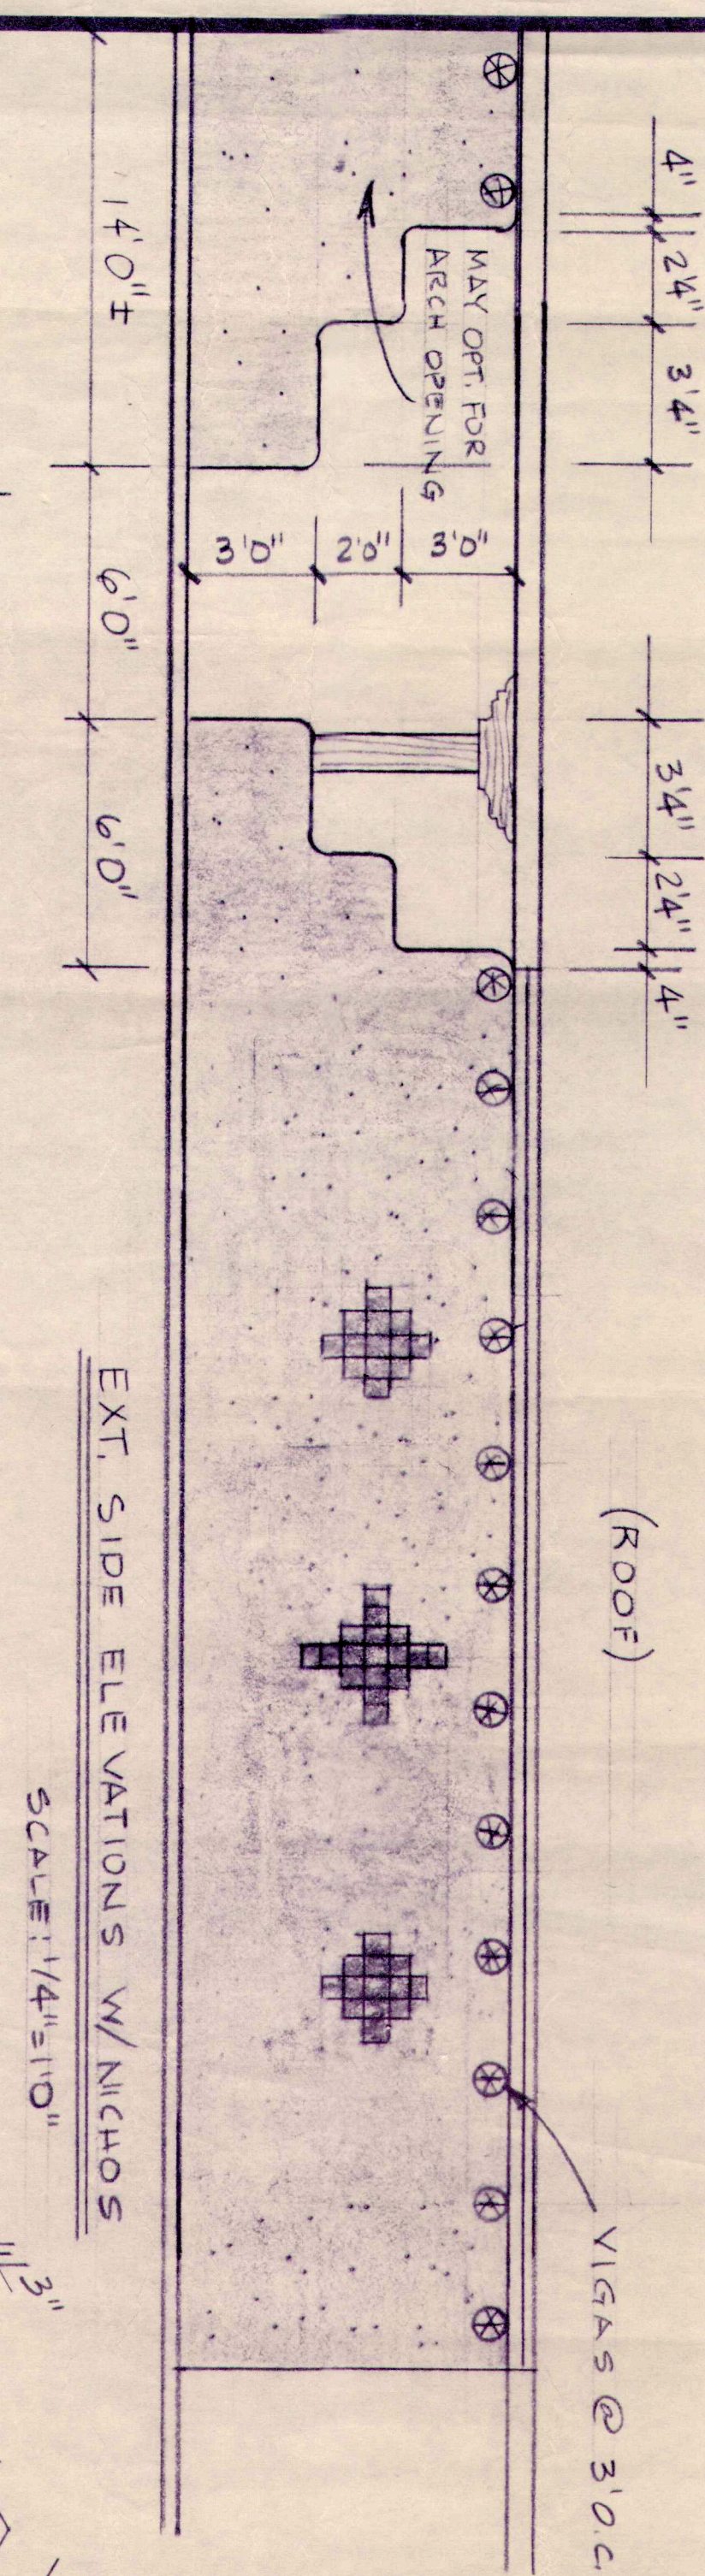
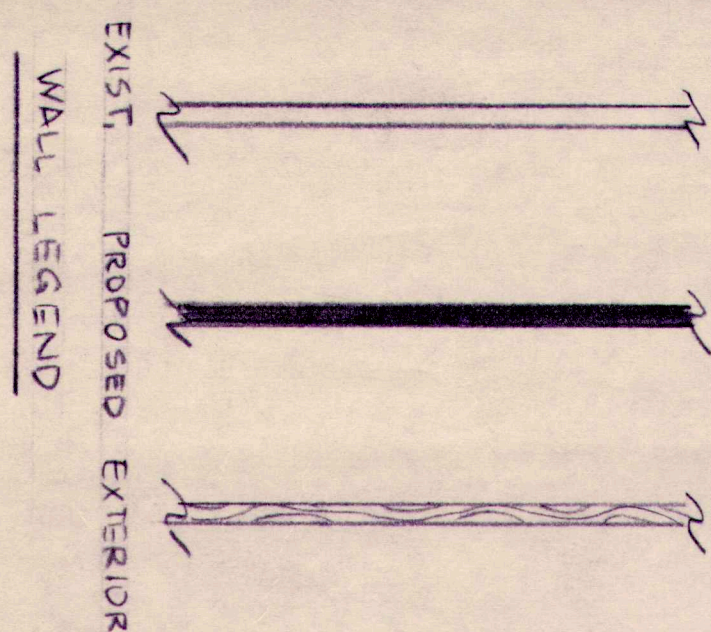


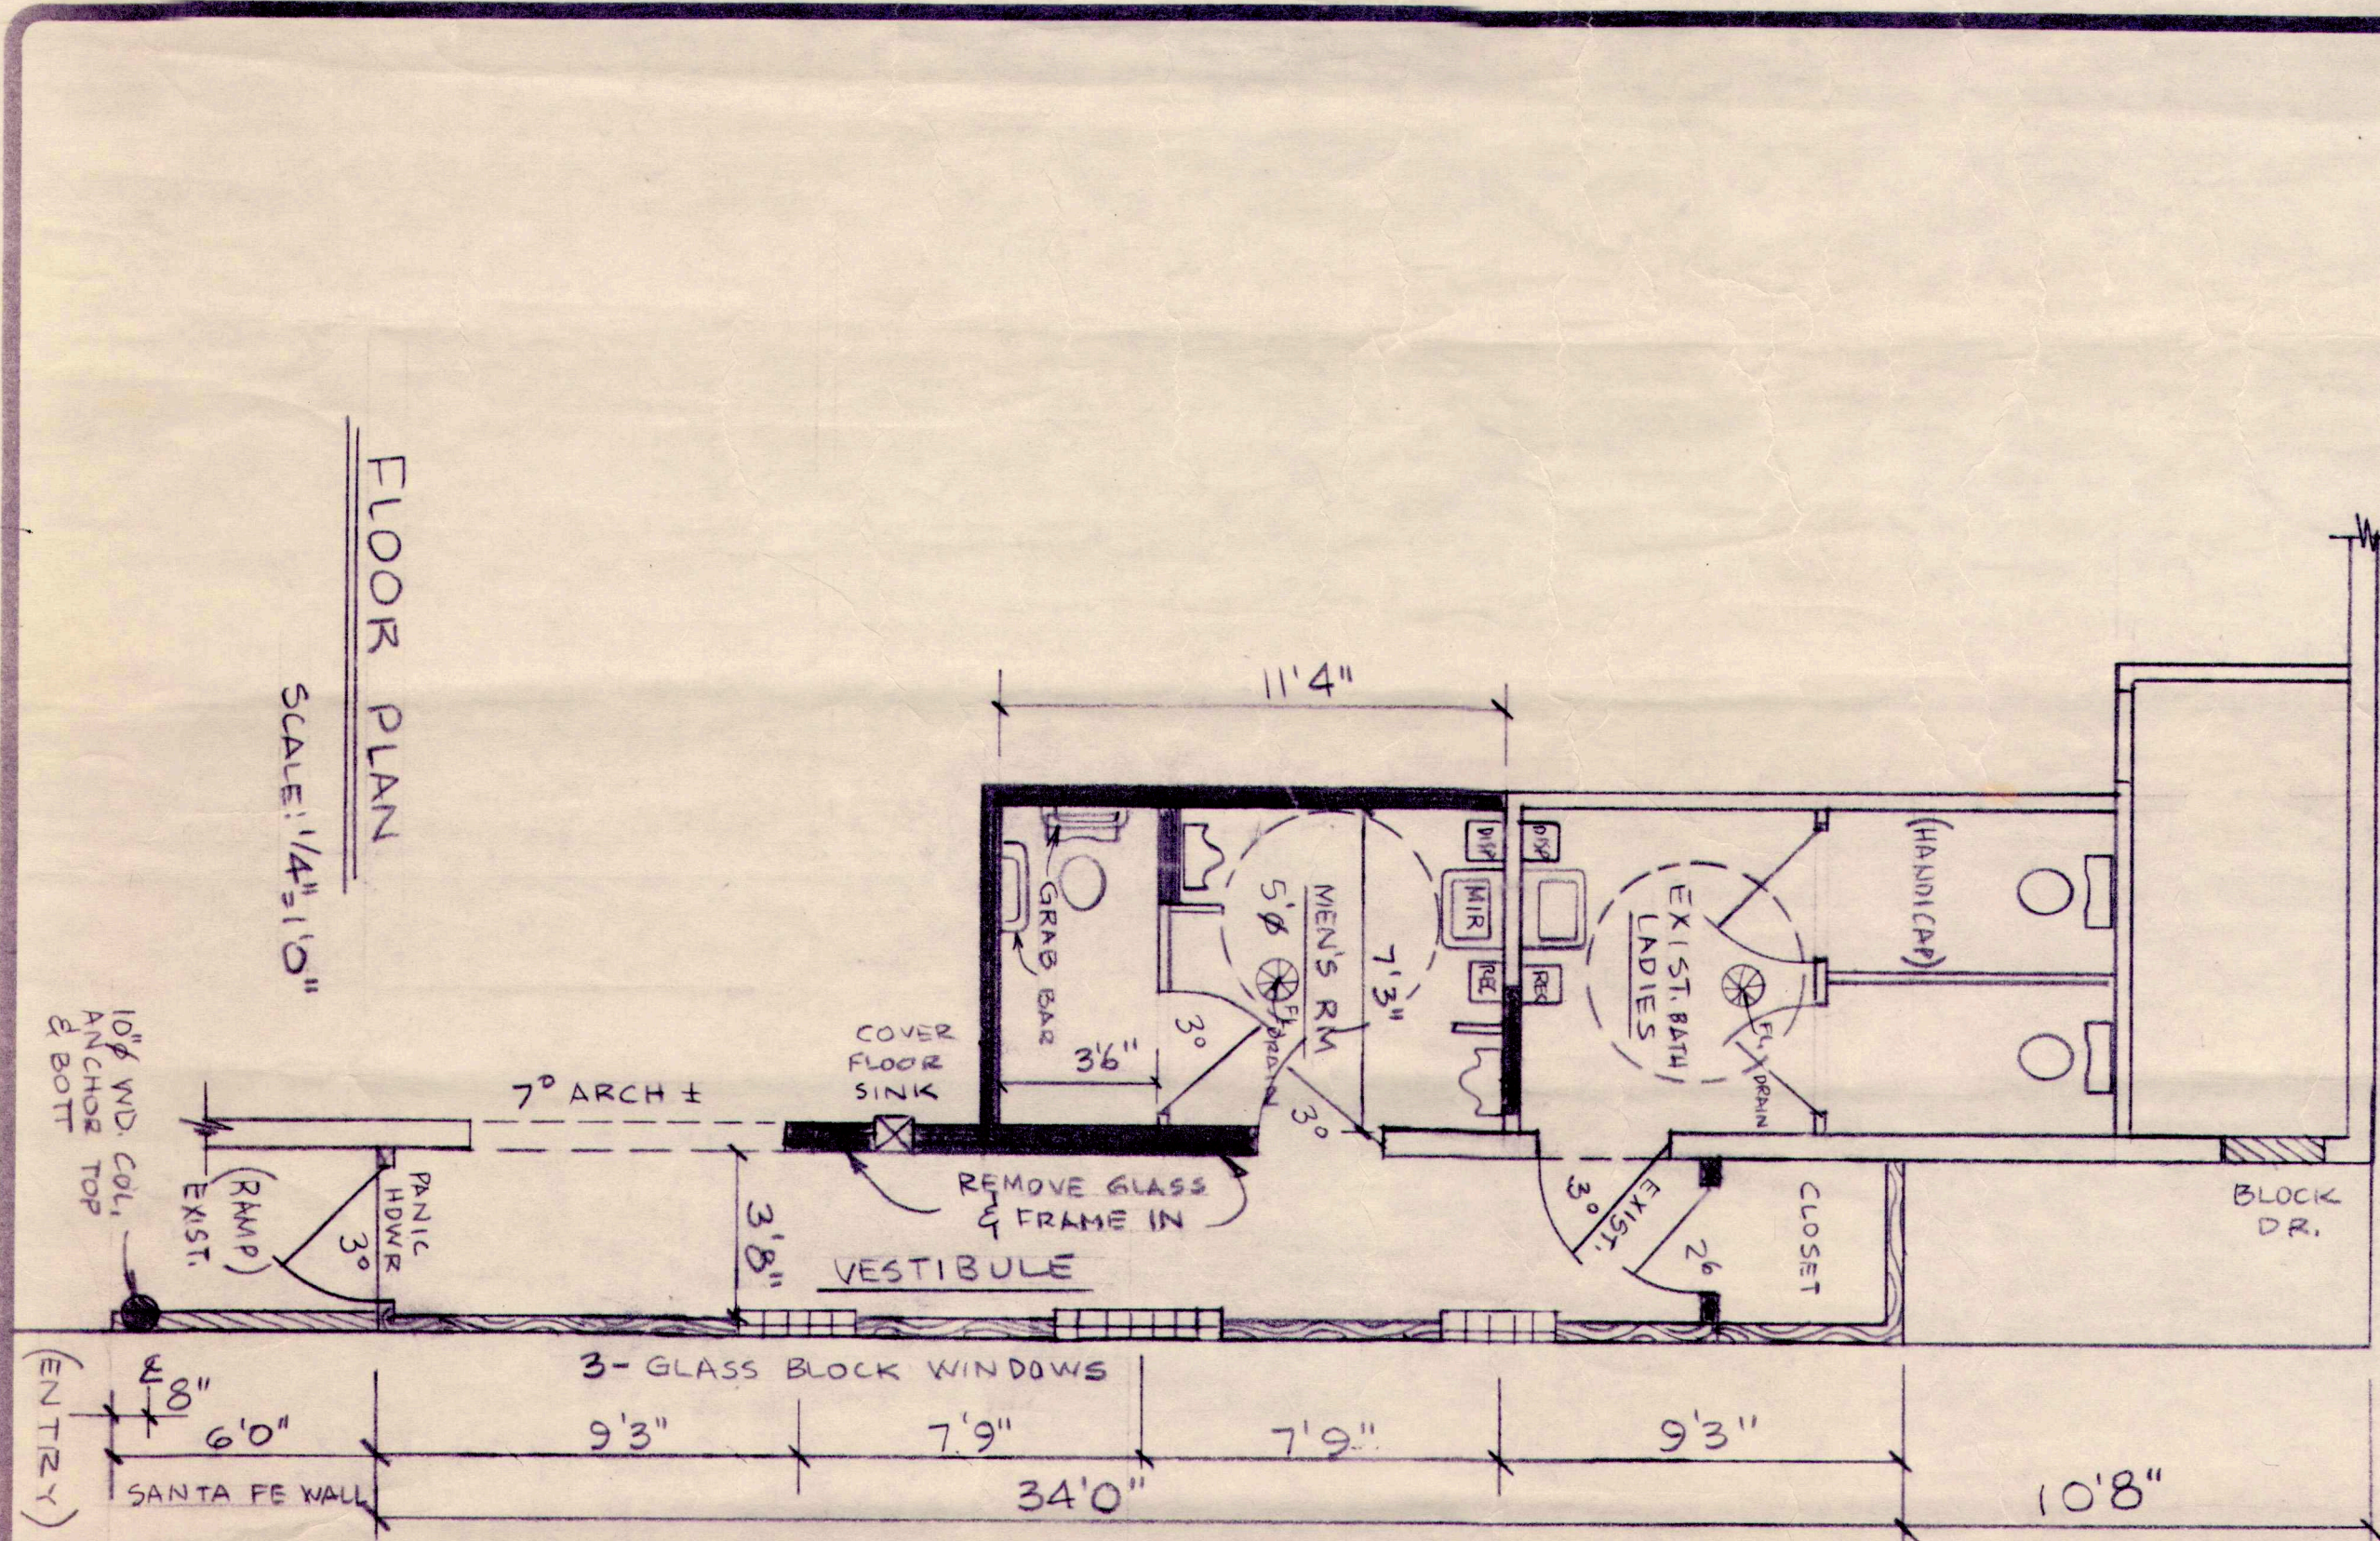

REVISIONS	BY
21 MAY 98	LB
28 OCT 98	LB
15 DEC 98	LB
16 DEC 98	LB
24 JAN 99	LB

BEEBE ENGINEERING CO.
511 W. EVANS
PUEBLO, COLO., 81004
FRANK D BEEBE, P.E.
583-9765

A RENOVATION PLAN FOR
MEXIDELI RESTAURANT
215 E. ABBIEDO AVE., PUEBLO, CO.
THOMAS CONSTRUCTION
BATH, VESTIBULE PLANS & DETAILS.

APPD.BY: F, BEEFE, PE

DRAWN
Bogard
CHECKED

DATE
20 MAR 98

SCALE
AS NOTED

JOB N

SHEET

OF FOR SHEET