FOR SUBLEASE

525 Maple Avenue

TORRANCE, CA 90503



±46,119 SF - ±53,581 SF | Industrial Sublease Opportunity

Stan Kwak
Senior Vice President
+1 949 724 5722
stan.kwak@colliers.com

Selden McKnight
Senior Vice President
+1 949 724 5611
selden.mcknight@colliers.com

Jennifer Min
Senior Associate
+1 310 279 5797
jennifer.min@colliers.com

FOR SUBLEASE

525 Maple Avenue

TORRANCE, CA 90503

Property Highlights

- ±46,119 - ±53,581 SF Warehouse Space
- 22’ - 24’ Clear Height
- 5 Loading Docks - 3 Pit Levelers,
  2 Edge Of Dock Levelers
- 1 Ground Level Door
- Fully Racked Space
- .45 GPM / 3,000 SF Sprinkler System (Verify)
- Dedicated Restrooms
- Separate Entrance
- Strong Credit Sublessor
- Sublease Through May 31, 2028
  - Longer Term May be Possible
    (Confirm with Listing Team)




FOR SUBLEASE

525 Maple Avenue

TORRANCE, CA 90503

Colliers

Site Plan

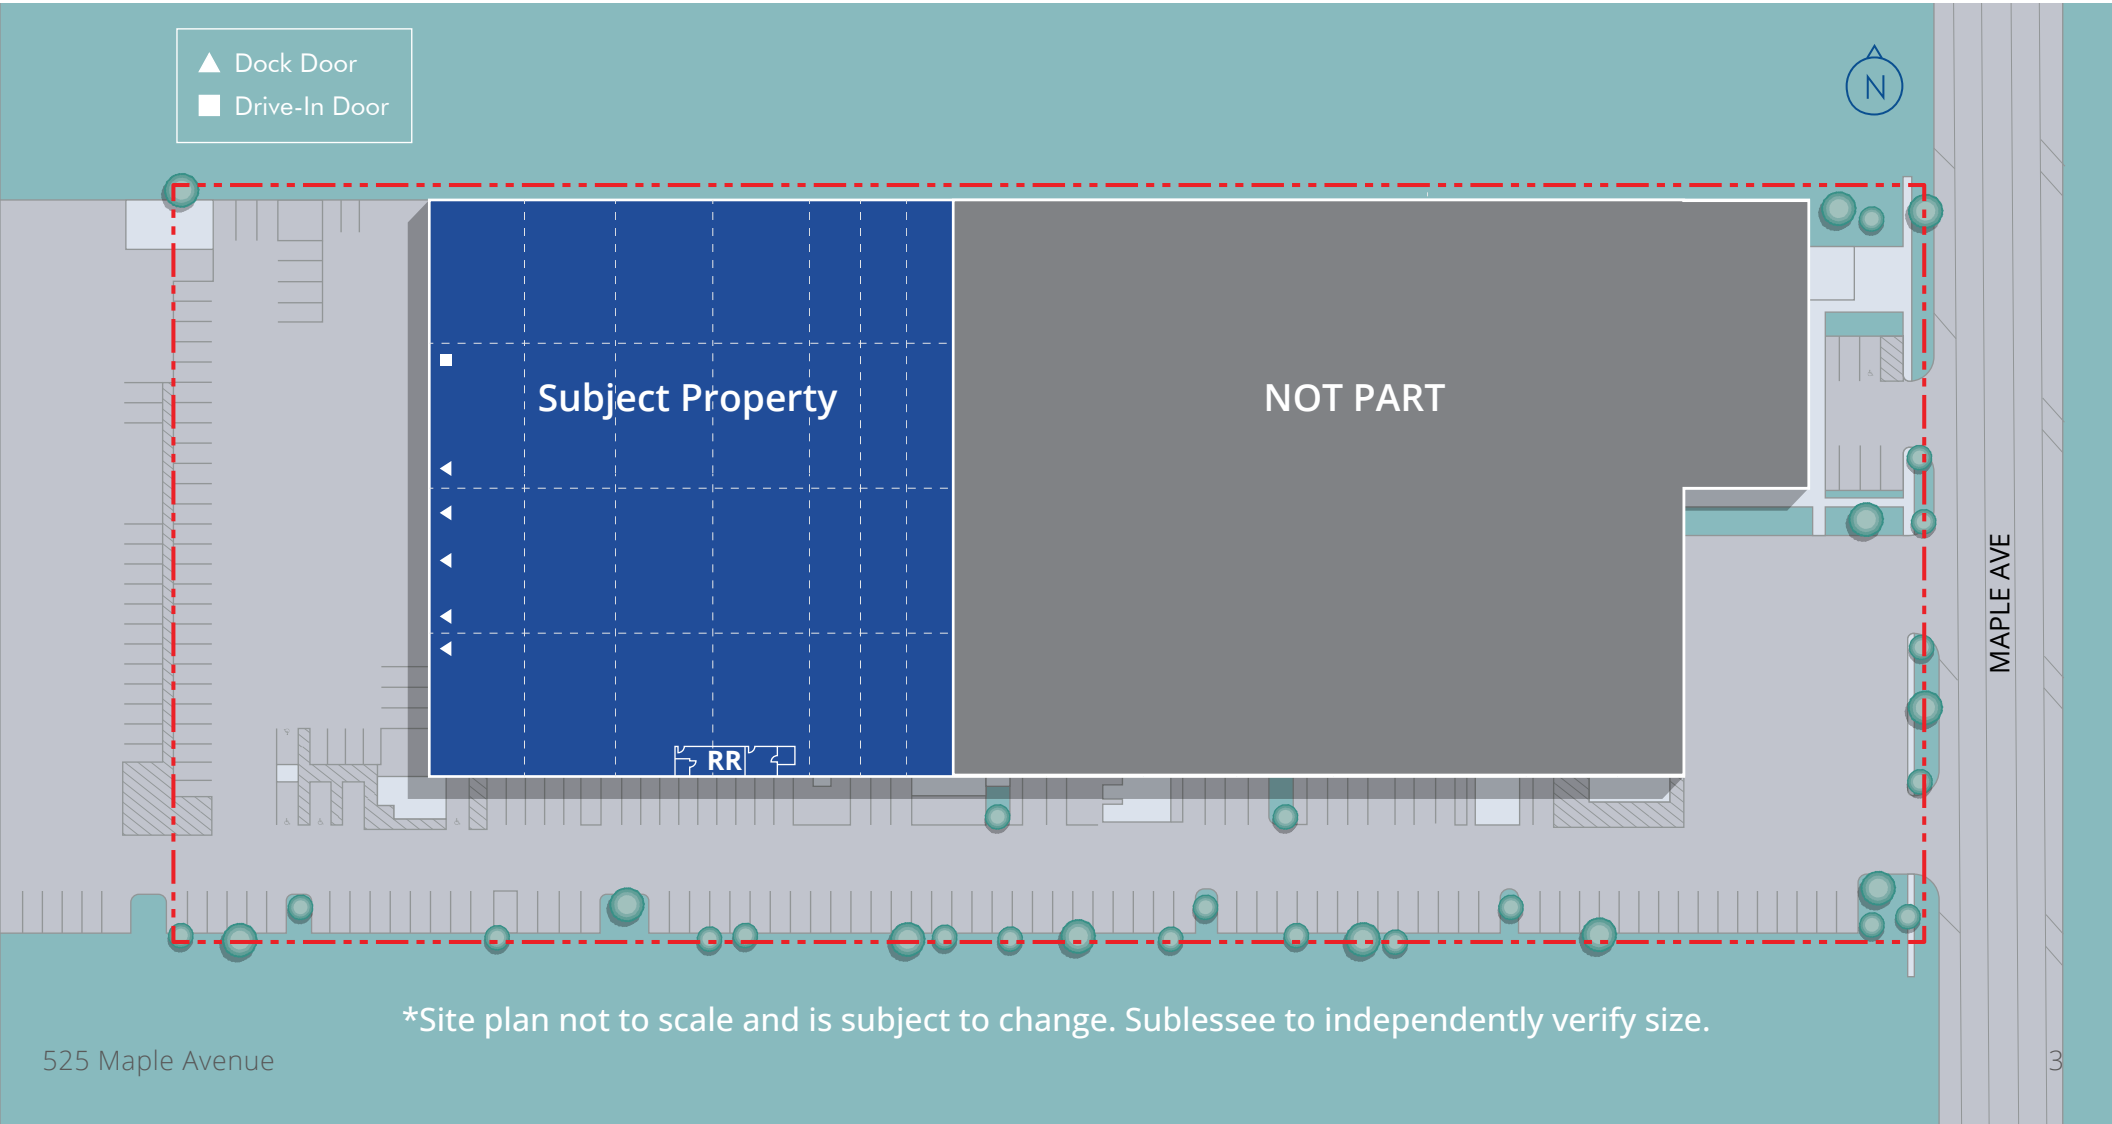

*Site plan not to scale and is subject to change. Sublessee to independently verify size.


FOR SUBLEASE

525 Maple Avenue

TORRANCE, CA 90503


Colliers

Racking Plan | ±53,581 SF (Dedicated Space)

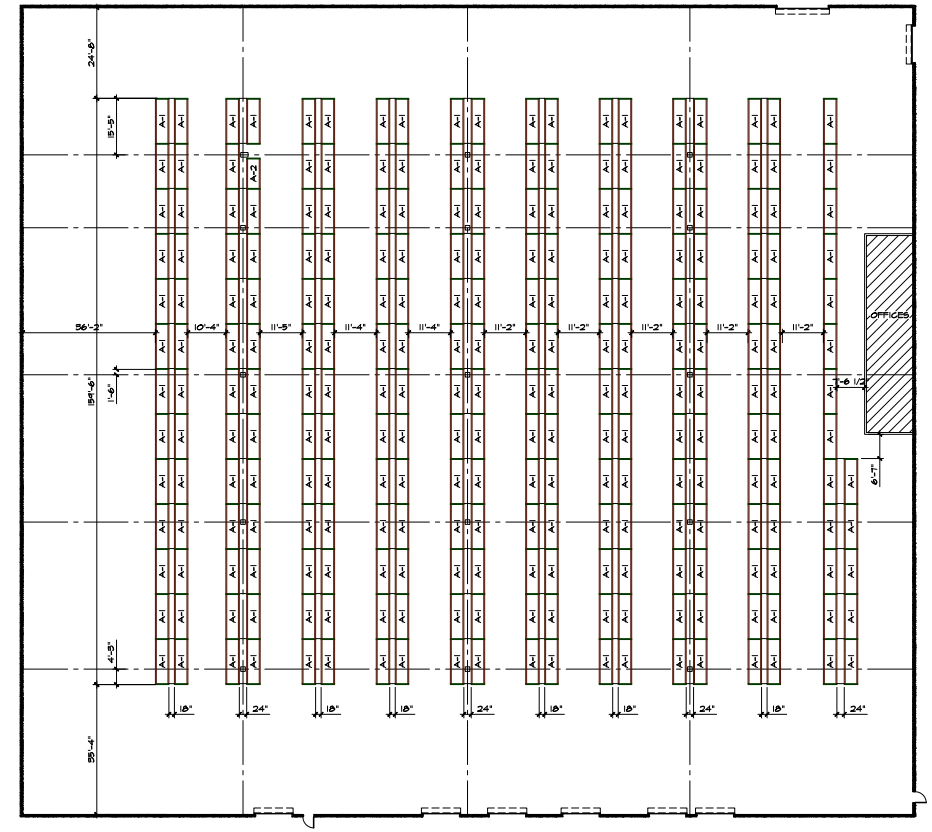


SCALE: 1/16" = 1'-0"

FLOOR PLAN

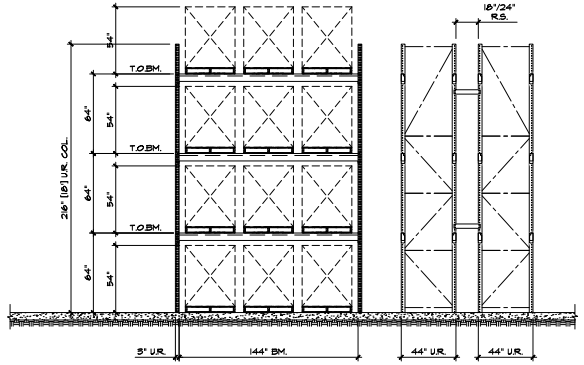

SCALE: 1/4" = 1'-0"

SELECTIVE RACK A-1

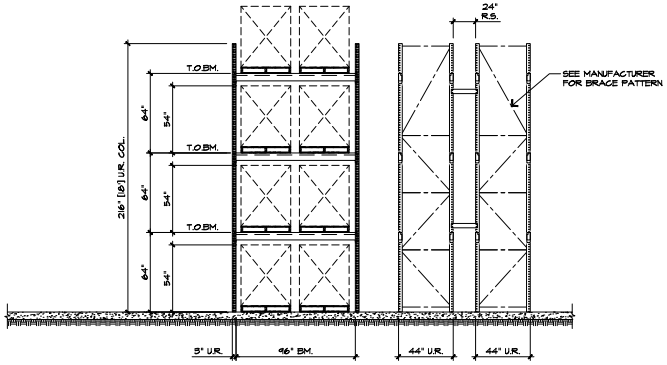

SCALE: 1/4" = 1'-0"

SELECTIVE RACK A-2

** Racking plan not to scale and is subject to change. Sublessee to independently verify size and measurements. Sublessor does not warrant the condition or usability of the racking system.*


FOR SUBLEASE


525 Maple Avenue


TORRANCE, CA 90503

Colliers

Racking Plan | ±46,119 SF (Shared Space)

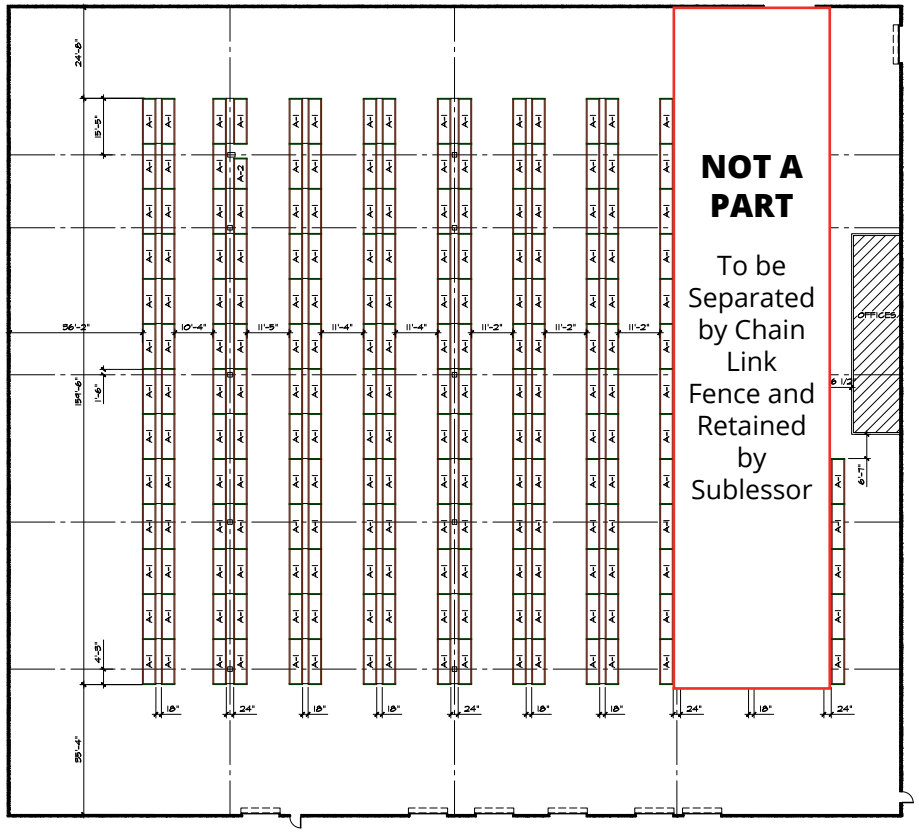

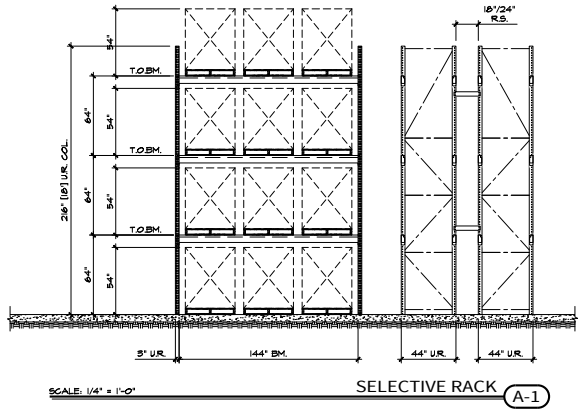

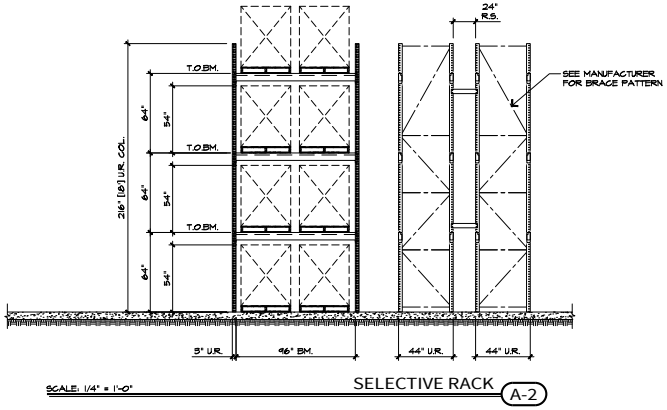

** Racking plan not to scale and is subject to change. Sublessee to independently verify size and measurements. Sublessor does not warrant the condition or usability of the racking system.*

FOR SUBLEASE

525 Maple Avenue

TORRANCE, CA 90503

Colliers



±11 Miles
Port of Los Angeles

±12 Miles
Port of Long Beach

±10 Miles
LAX Airport

±15 Miles
Long Beach Airport

±35 Miles
John Wayne Airport

±2 Miles
I-405 & CA-91 Freeways

±4 Miles
I-110 Freeway

FOR SUBLEASE

525 Maple Avenue

TORRANCE, CA 90503



Stan Kwak
Senior Vice President
+1 949 724 5722
stan.kwak@colliers.com

Selden McKnight
Senior Vice President
+1 949 724 5611
selden.mcknight@colliers.com

Jennifer Min
Senior Associate
+1 310 279 5797
jennifer.min@colliers.com

This document/email has been prepared by Colliers for advertising and general information only. Colliers makes no guarantees, representations or warranties of any kind, expressed or implied, regarding the information including, but not limited to, warranties of content, accuracy and reliability. Any interested party should undertake their own inquiries as to the accuracy of the information. Colliers excludes unequivocally all inferred or implied terms, conditions and warranties arising out of this document and excludes all liability for loss and damages arising there from. This publication is the copyrighted property of Colliers and /or its licensor(s). © 2026. All rights reserved. This communication is not intended to cause or induce breach of an existing listing agreement.