



Office/Industrial Space for Lease

Paul Bickford

Vice President
+1 952 897 7732
paul.bickford@colliers.com

Rob Brass

Senior Vice President
+1 952 897 7757
rob.brass@colliers.com

1600 Utica Avenue S Ste 300
St. Louis Park, MN 55416
P: +1 952 897 7700
colliers.com
mnshowroom.com

Owned by
Washington Capital
MANAGEMENT, INC.


Parkers Lake Pointe East 13355 10th Avenue N, Plymouth

Building Amenities

- > 44,300 SF light industrial bldg
- > 17 building development totaling 840,000 SF
- > Expansion capabilities within the portfolio
- > Zoned I-2, General Industrial
- > Built in 1998
- > 18' clear height
- > Dock & drive-in loading
- > Class "A" brick & ribbon-glass facility
- > 131 parking stalls - 2.96/1000
- > Great access to Hwy 55 & I-494
- > Near many area amenities
- > Individual signage for each suite

Copyright © 2026 Colliers International. Information herein has been obtained from sources deemed reliable, however its accuracy cannot be guaranteed. The user is required to conduct their own due diligence and verification.

For Lease

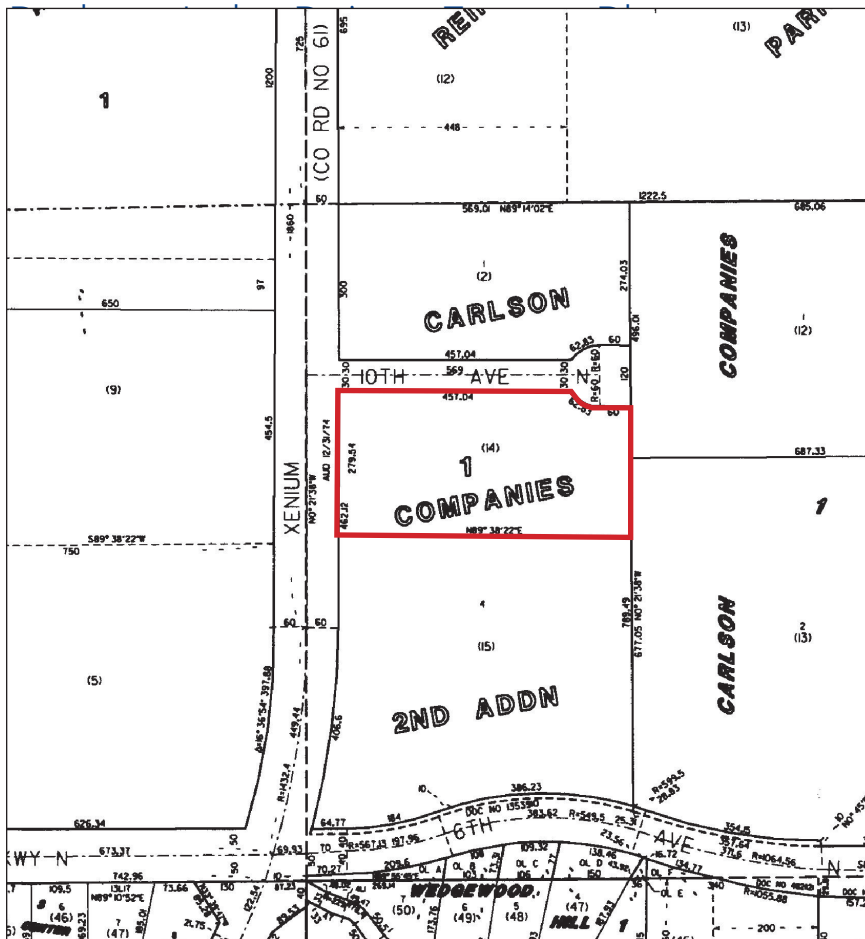

Contact us:


Paul Bickford

Vice President
+1 952 897 7732
paul.bickford@colliers.com

Rob Brass

Senior Vice President
+1 952 897 7757
rob.brass@colliers.com

Map

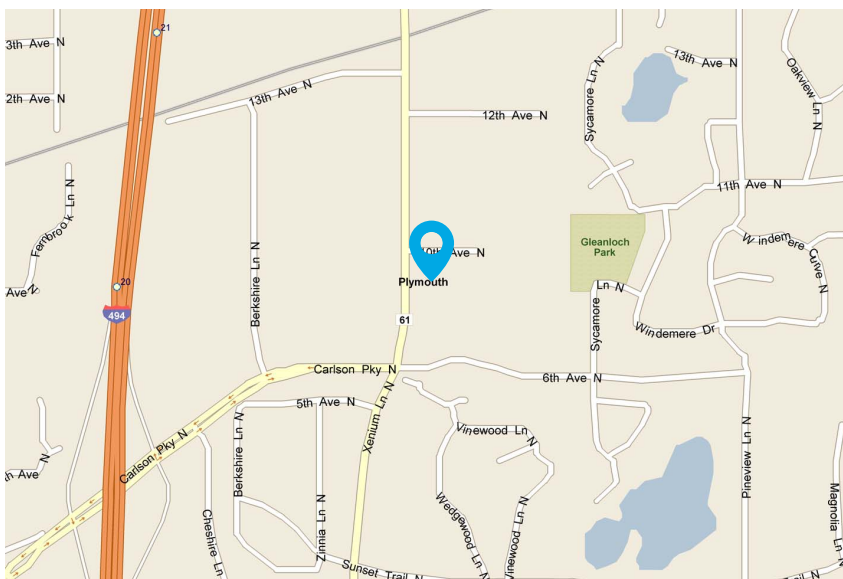

Colliers

1600 Utica Avenue S Ste 300
St. Louis Park, MN 55416
P: +1 952 897 7700
colliers.com
mnshowroom.com

Parkers Lake Pointe East

13355 10th Avenue N | Plymouth, MN 55441

Property Address:

13355 10th Avenue N
Plymouth, MN 55441

Building Square Feet:

44,300 SF Total

Currently Available:**Suite 100**

11,540 SF Office

Suite 100 - Option A

11,540 SF Total
5,195 SF Office
6,345 SF Warehouse
• Three (3) drive-in doors

Suite 100 - Option B

11,540 SF Total
4,171 SF Office
7,369 SF Warehouse
• Three (3) drive-in doors

Parking:

130 stalls or 2.96/1000

Year Built:

1998

Clear Height:

18'

Zoning:

I-2, General Industrial

Net Rental Rate:

\$14.00 PSF Office
\$10.00 PSF Tech
\$ 7.50 PSF Warehouse

2026 Est CAM/RE Taxes:

\$2.73 PSF CAM
\$3.86 PSF RE Taxes
\$6.59 PSF Total

Amenities:

- 17 building development totaling 840,000 SF
- Expansion capabilities within the portfolio
- Class "A" brick & ribbon-glass facility
- Energy efficient vestibules at each accented entryway
- Individual signage for each suite
- Great access to Hwy 55 & I-494
- Near many area amenities

**For leasing information, contact:**

Paul Bickford

952 897 7732

paul.bickford@colliers.com

Rob Brass

952 897 7757

rob.brass@colliers.com

Colliers International | Minneapolis-St. Paul
1600 Utica Ave S Ste 300, St. Louis Park, MN 55416
www.colliers.com



SUITE 100
 VACANT
 OFFICE 11,478 S.F.
 TECH TBD S.F.
 WAREHOUSE TBD S.F.
 BLDG M/E 62 S.F.
 TOTAL 11,540 S.F.
 EXP: --

SUITE 102
CLARUS MEDICAL

SUITE 104
CLARUS MEDICAL

SUITE 106
IMPACT INTERIORS

SUITE 110
CLARUS MEDICAL

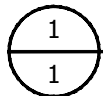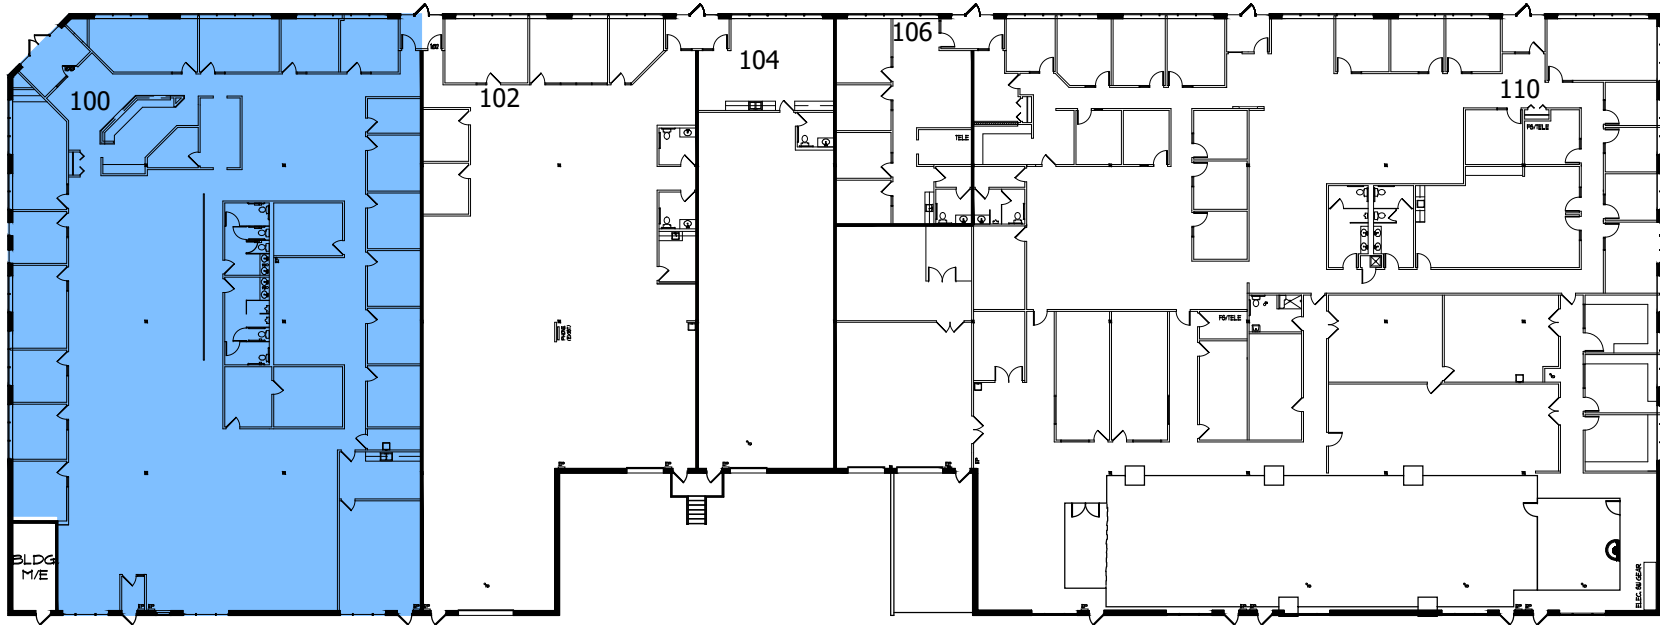

BUILDING KEY PLAN

14.0001446.000/ TTL

01/27/2026
 NOT TO SCALE



LEASED & MANAGED BY:



PARKERS LAKE POINTE EAST
 13355 10TH AVE. NORTH
 PLYMOUTH, MINNESOTA


NELSON

901 Marquette Avenue South - Suite 2850
 Minneapolis, MN 55402
 Contact: Tiffany Townsend
 Phone: (612) 370-1594

SQUARE FOOTAGE SUMMARY



OFFICE
BLDG M/E
TOTAL

11,478 SF
62 SF
11,540 RSF

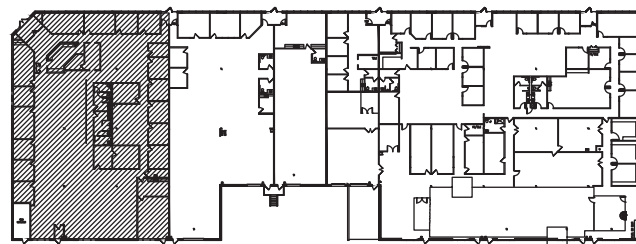

KEY PLAN

NOT TO SCALE

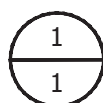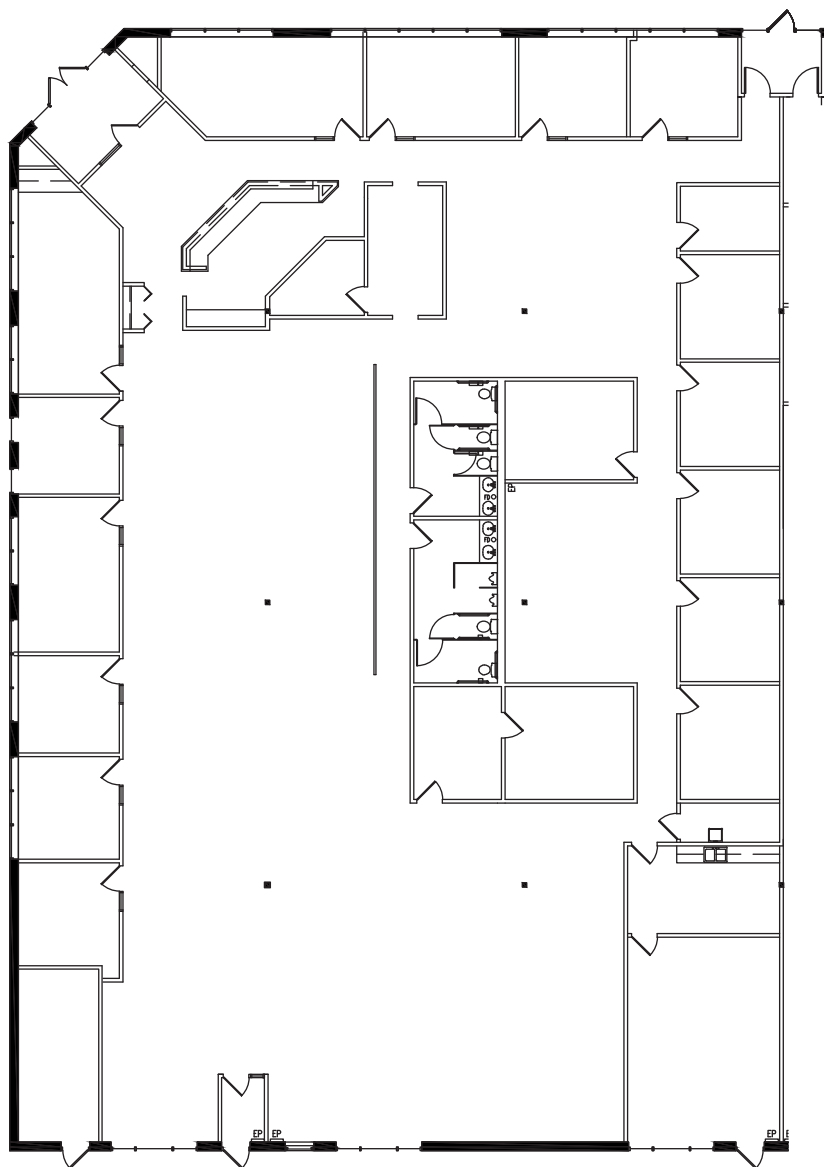

FLOOR PLAN - SUITE 100

14.0001446.000/ TTL

*FILE COPY, HAS NOT BEEN FIELD VERIFIED

01-22-24

NOT TO SCALE



LEASED & MANAGED BY:




**PARKERS LAKE
POINTE EAST**
13355 10TH AVE. NORTH
PLYMOUTH, MINNESOTA

NELSON

901 Marquette Avenue South - Suite 2850
Minneapolis, MN 55402
Contact: Tiffany Townsend
Phone: (612) 370-1594


SQUARE FOOTAGE SUMMARY

OFFICE	5,195 SF
WAREHOUSE	6,283 SF
BLDG M/E	62 SF
TOTAL	11,540 RSF

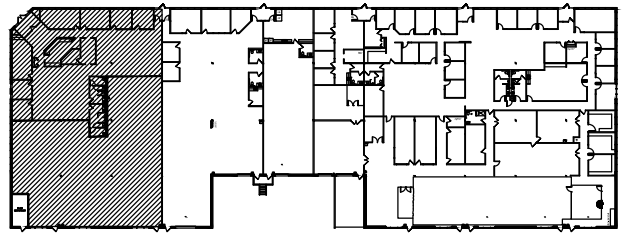

KEY PLAN

NOT TO SCALE

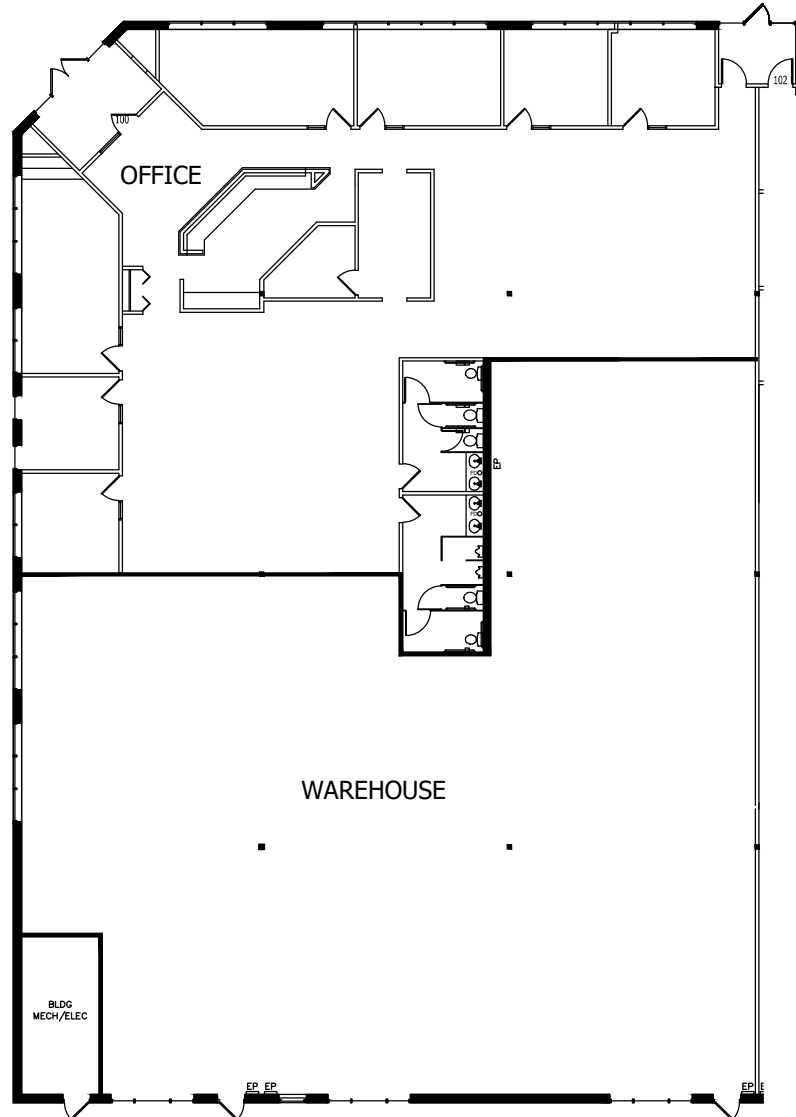

1 DEMISE OPTION A - SUITE 100
1 14.0001446.000/ TTL

05-24-24

NOT TO SCALE



LEASED & MANAGED BY:




PARKERS LAKE
POINTE EAST
13355 10TH AVE. NORTH
PLYMOUTH, MINNESOTA

NELSON

901 Marquette Avenue South - Suite 2850
Minneapolis, MN 55402
Contact: Tiffany Townsend
Phone: (612) 370-1594


SQUARE FOOTAGE SUMMARY

OFFICE	4,171 SF
WAREHOUSE	7,307 SF
BLDG M/E	62 SF
TOTAL	11,540 RSF

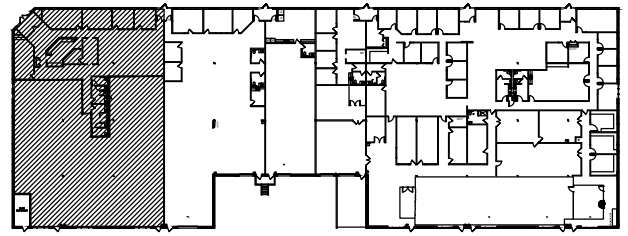

KEY PLAN

NOT TO SCALE

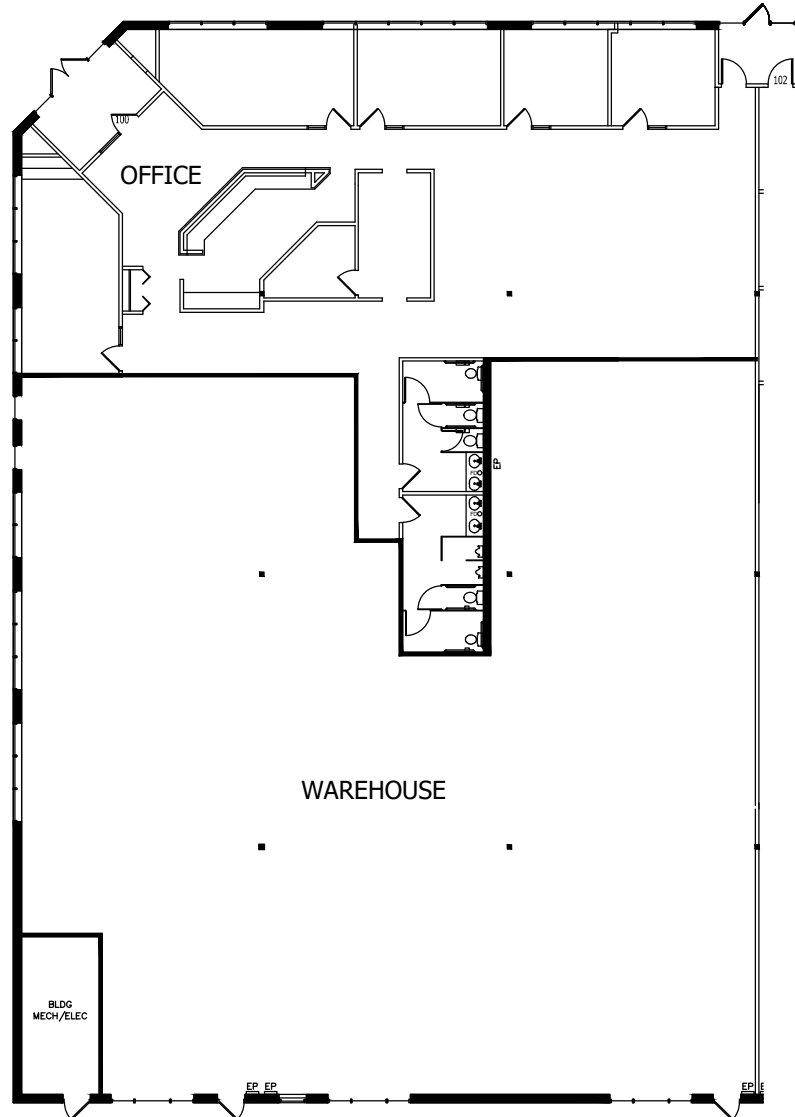

1 DEMISE OPTION B - SUITE 100
1 14.0001446.000/ TTL

05-24-24

NOT TO SCALE



LEASED & MANAGED BY:



PARKERS LAKE
POINTE EAST
13355 10TH AVE. NORTH
PLYMOUTH, MINNESOTA

NELSON

901 Marquette Avenue South - Suite 2850
Minneapolis, MN 55402
Contact: Tiffany Townsend
Phone: (612) 370-1594

