




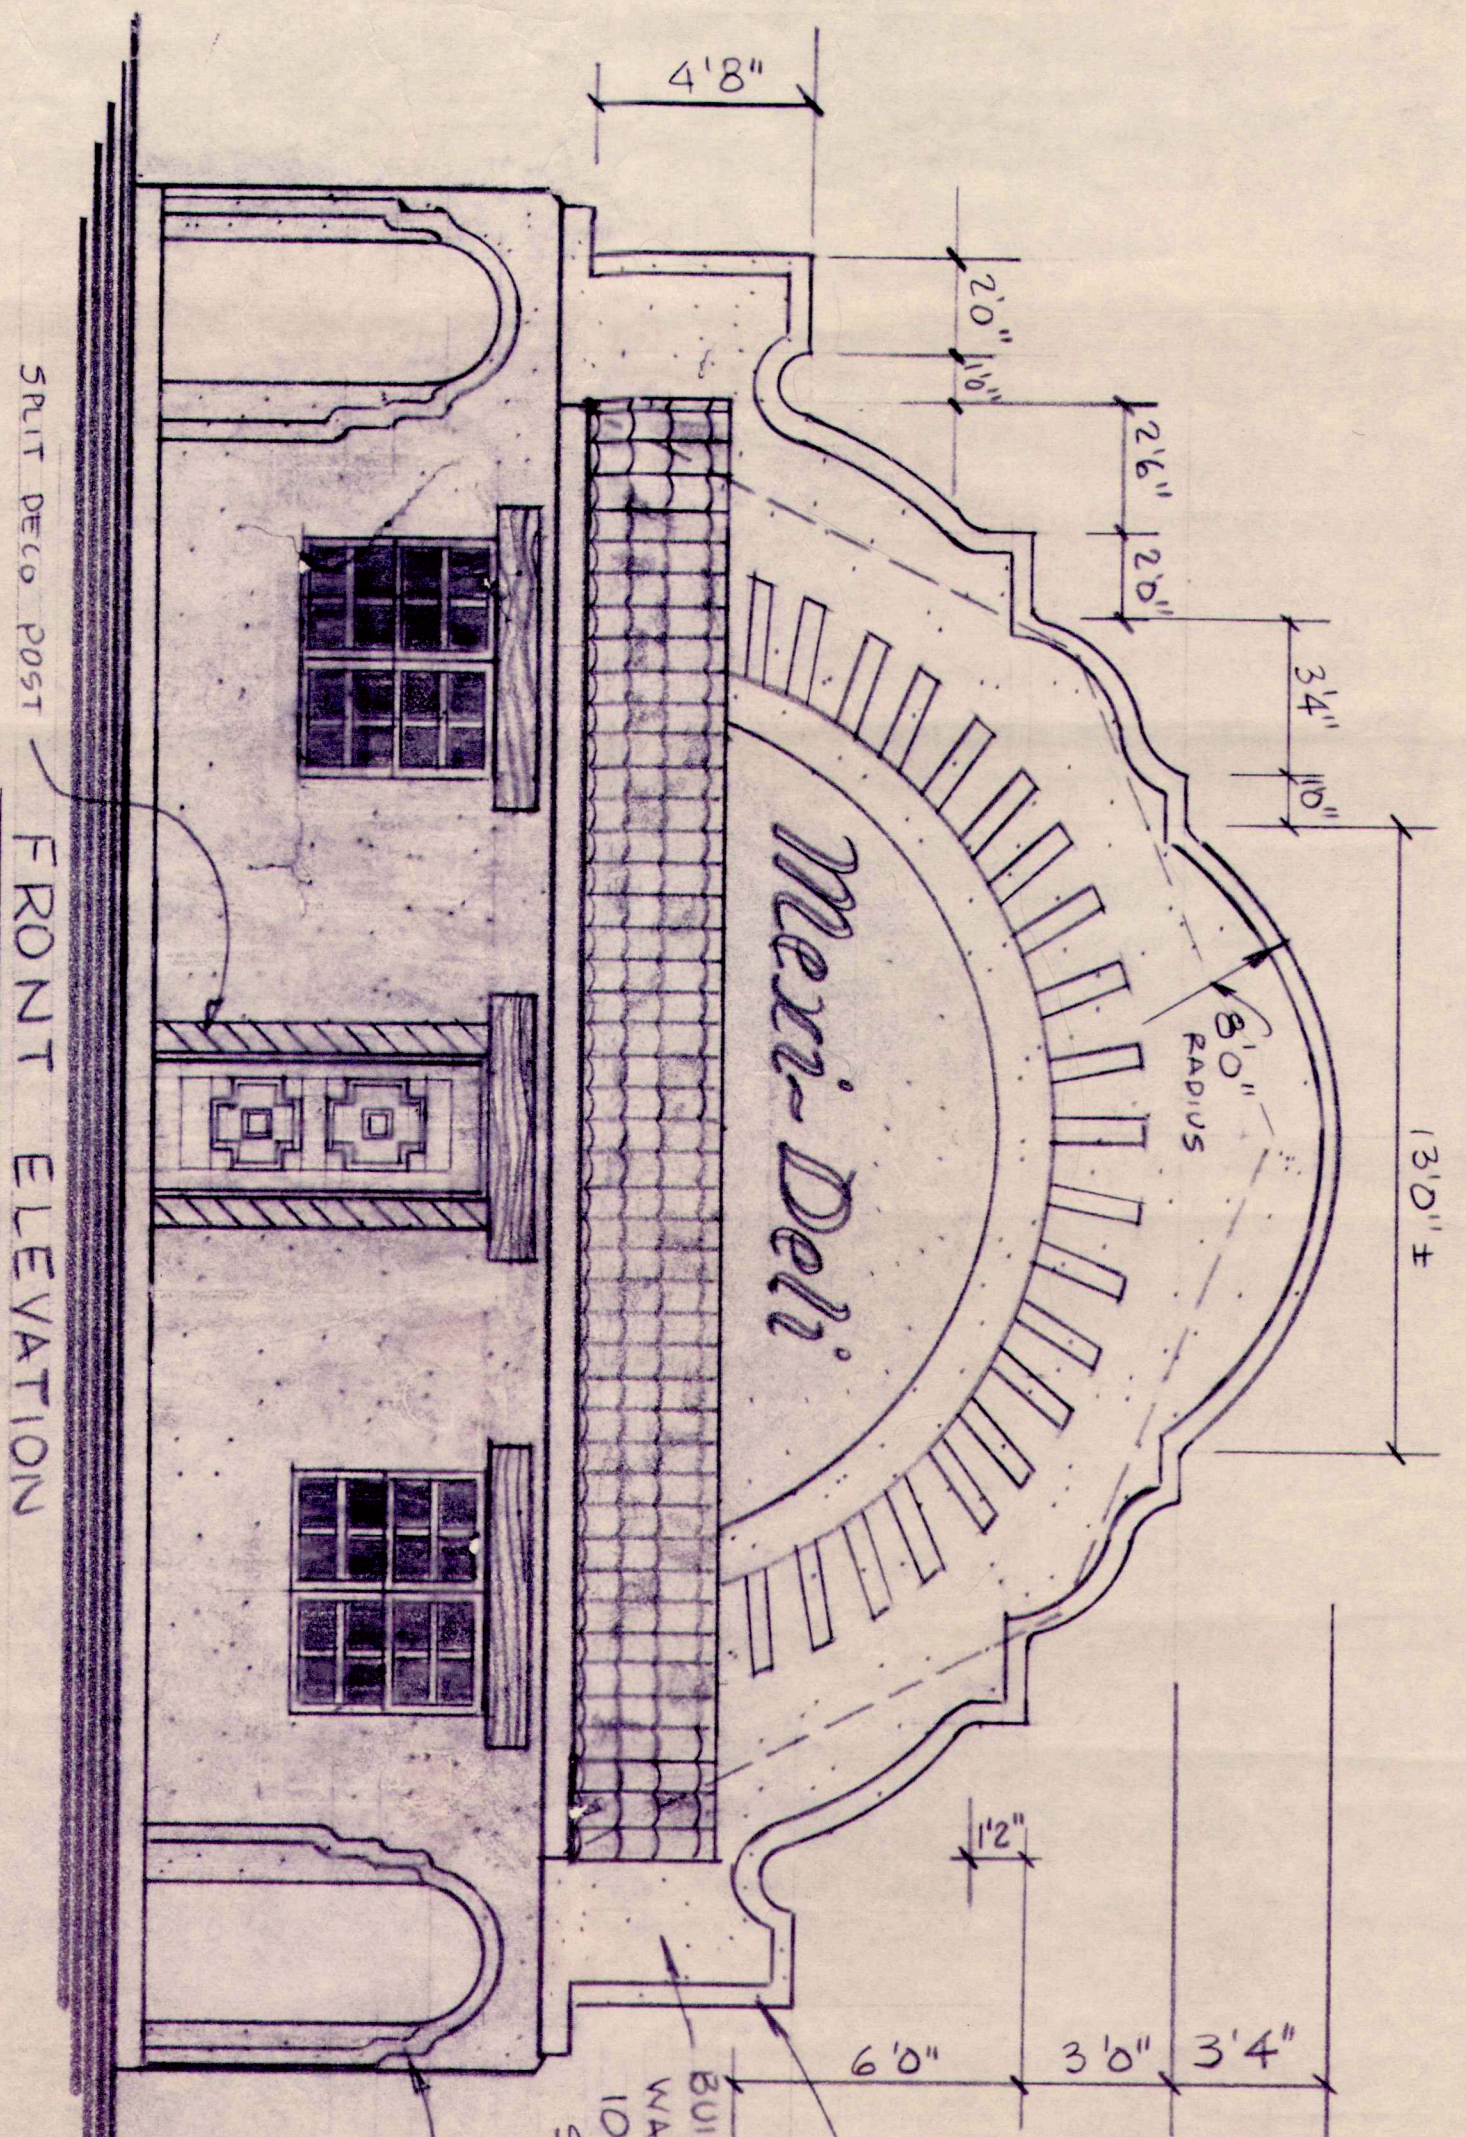

SCALE: 1/4"=1'0"

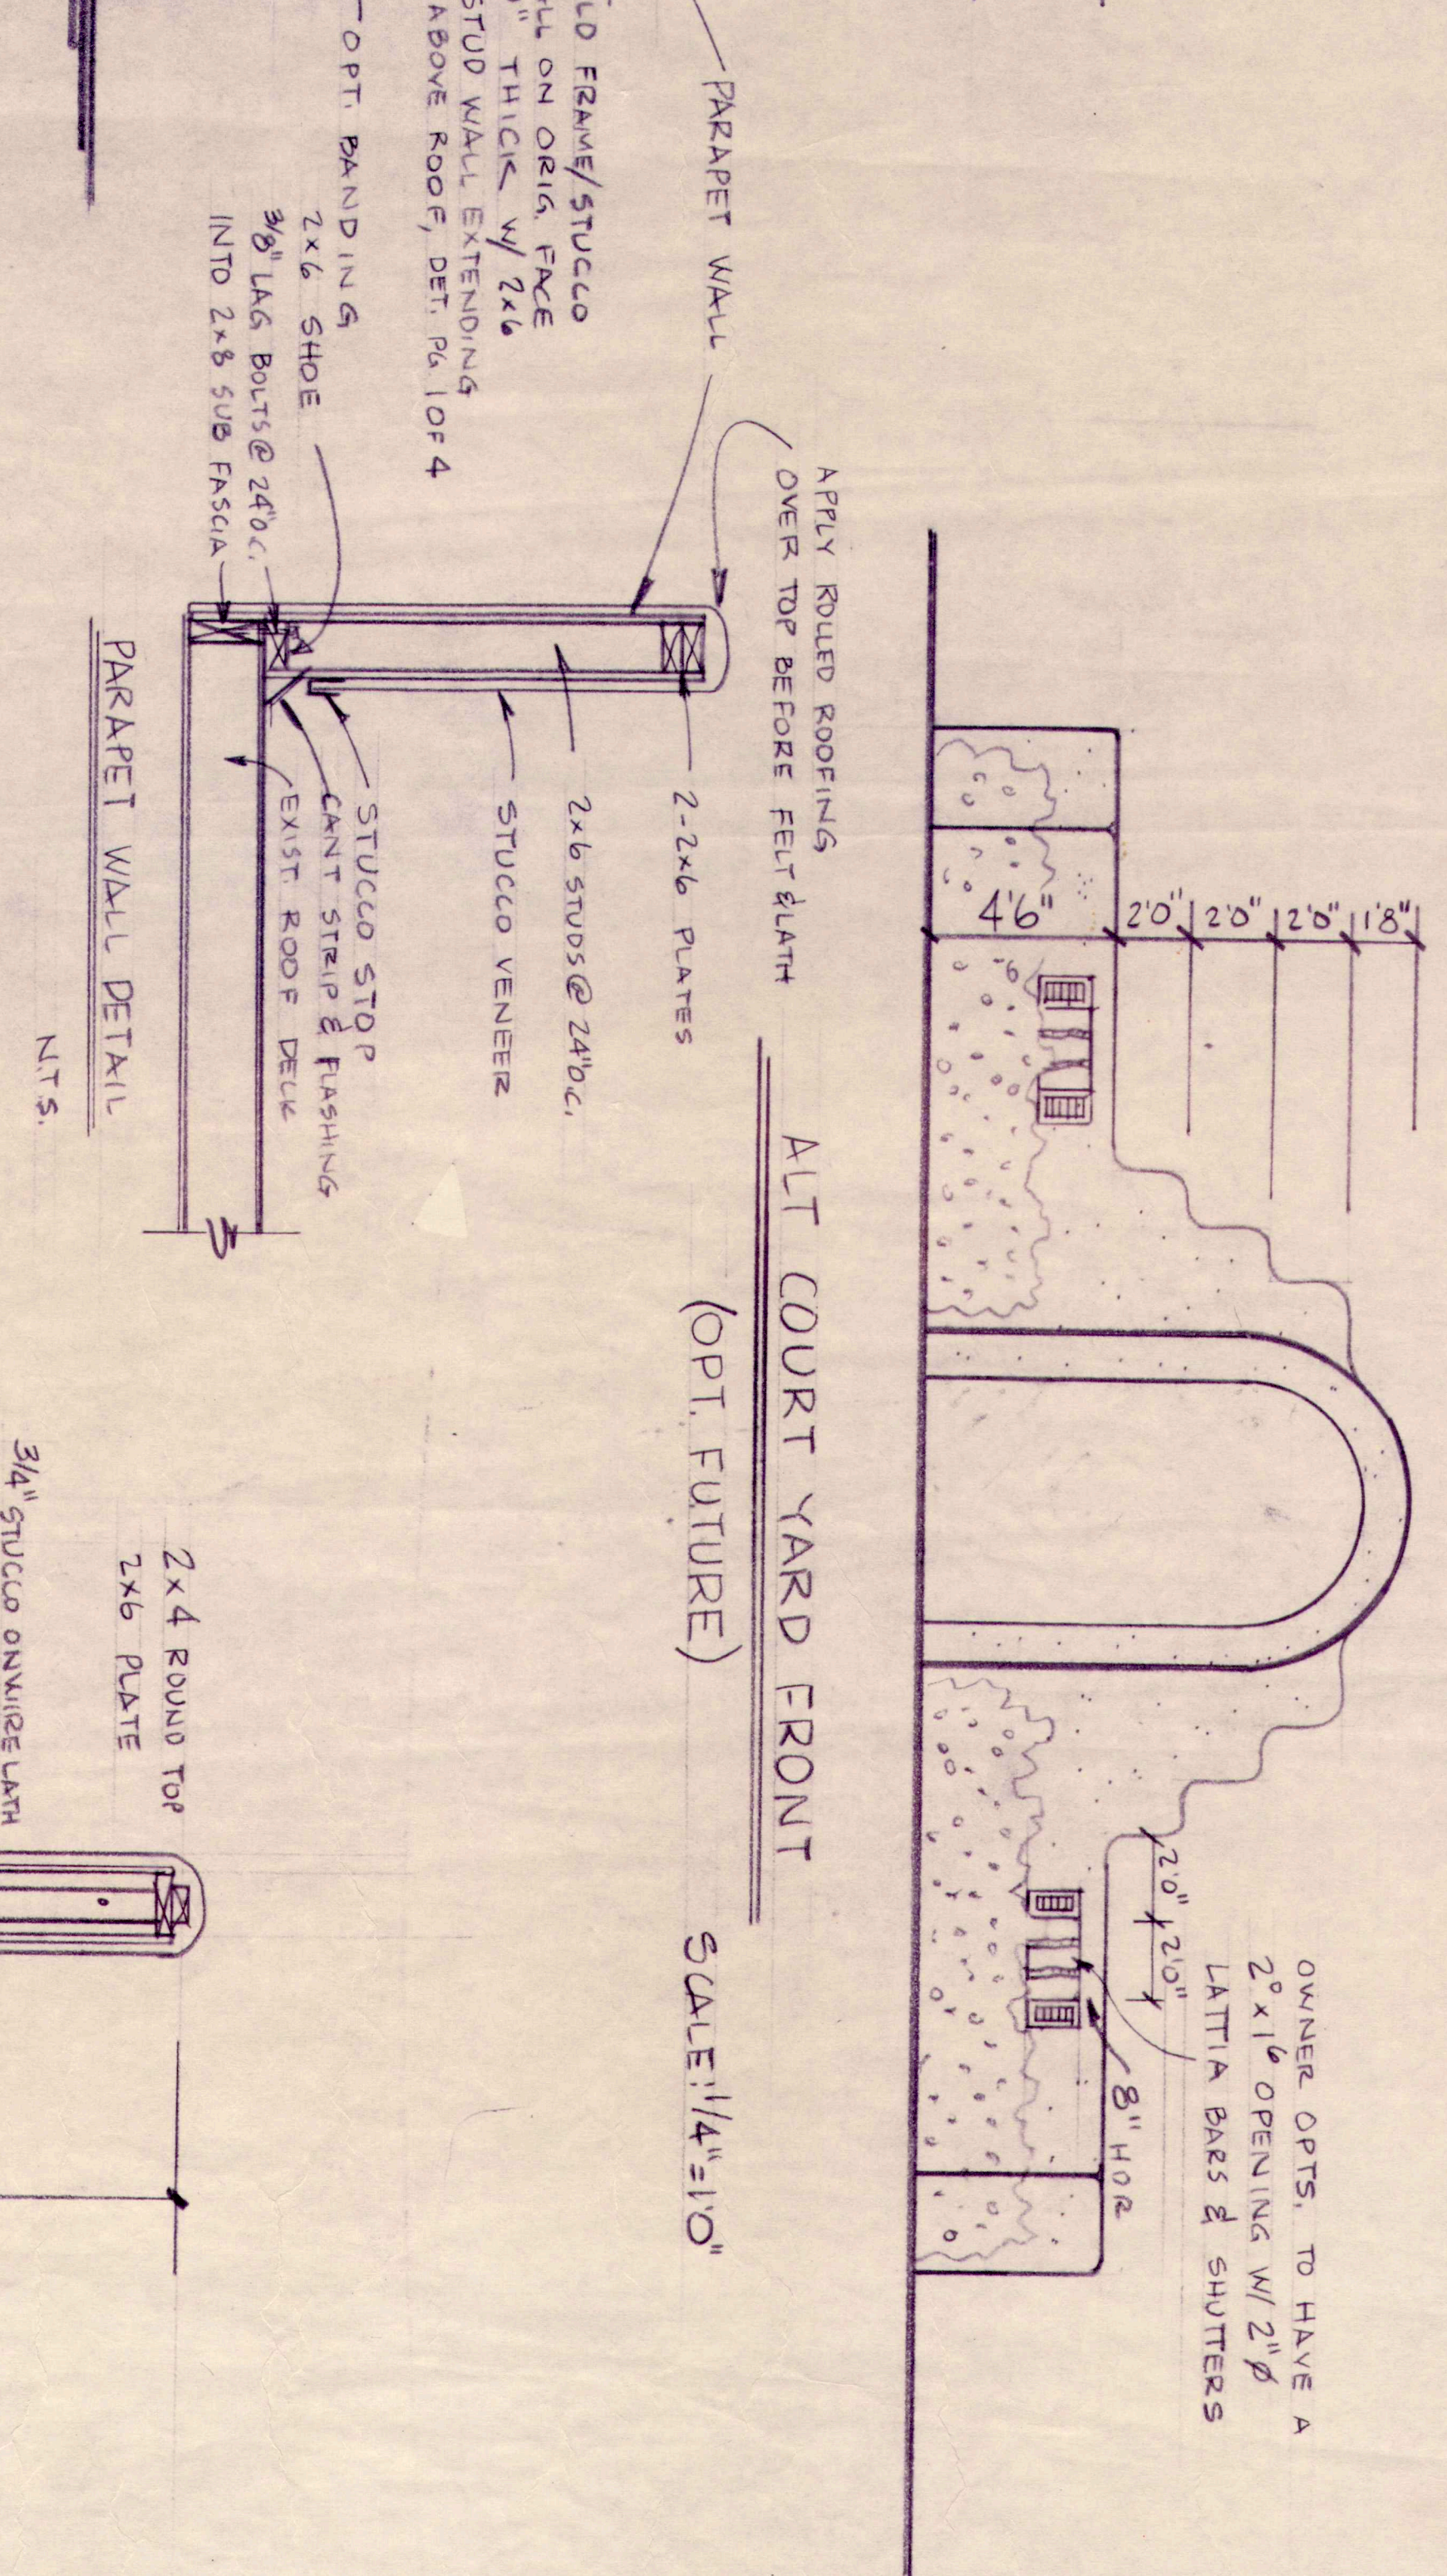


SCALE: 1/4"=1'0"

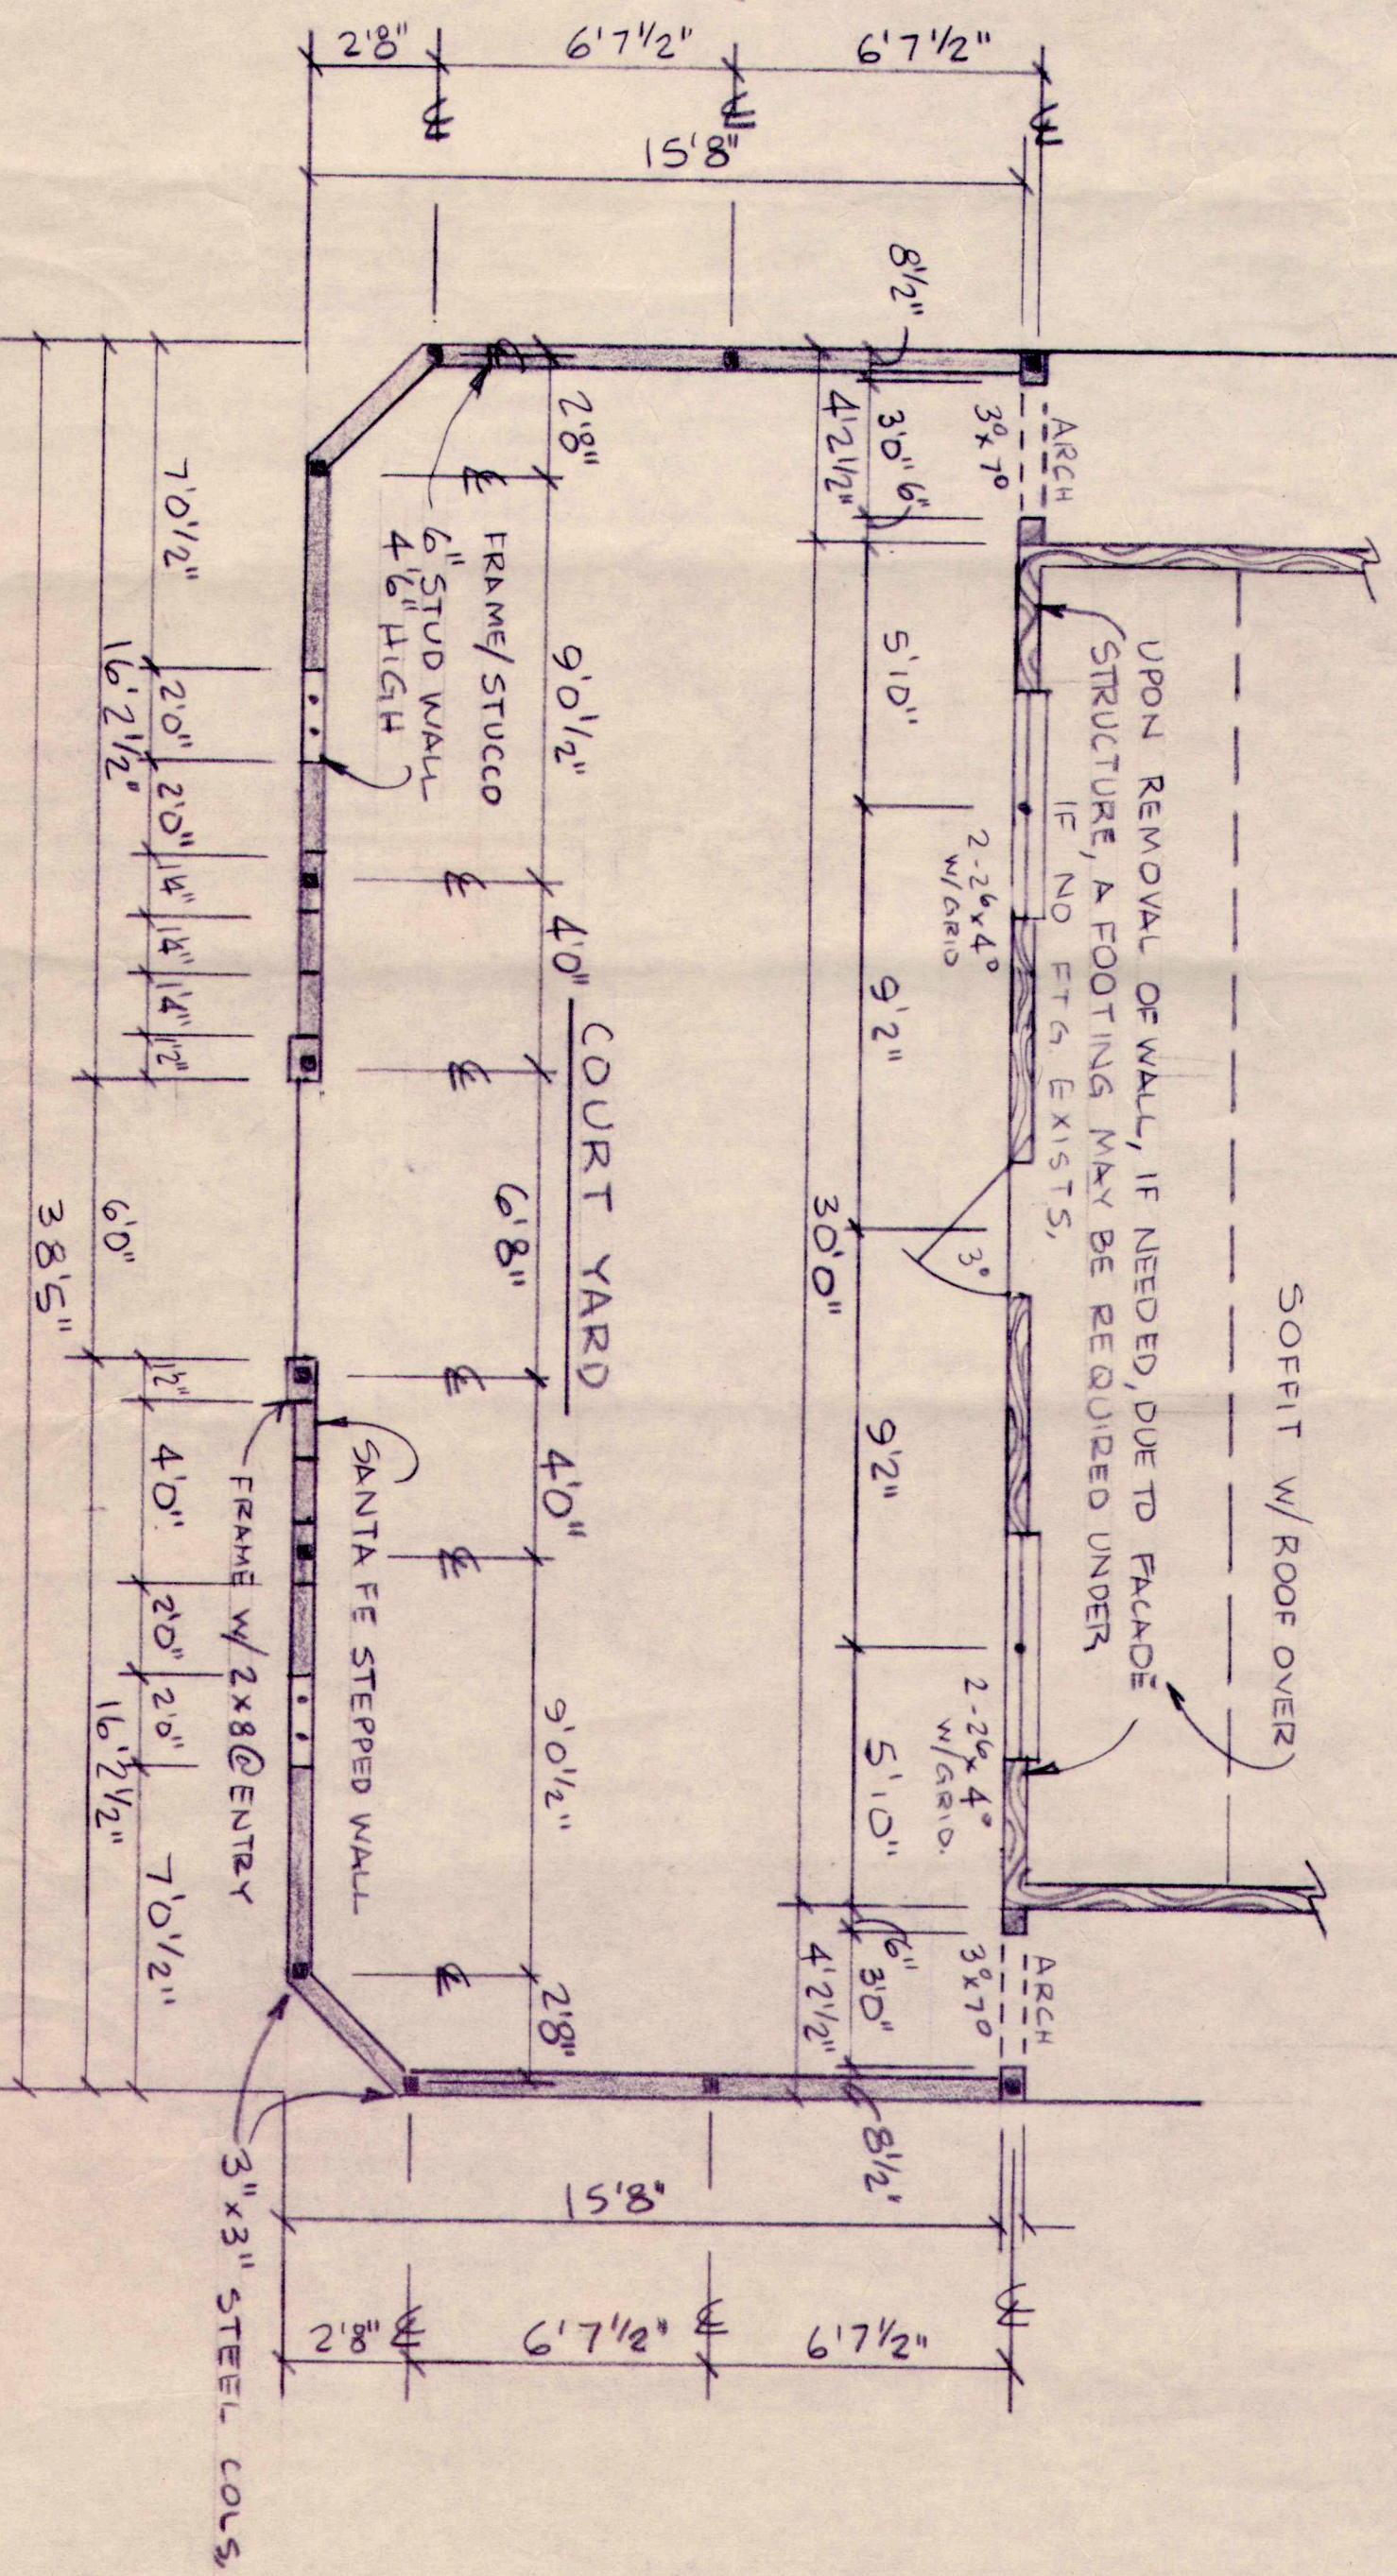

SCALE: 1/4"=1'0"

FUTURE COURT YARD WALL

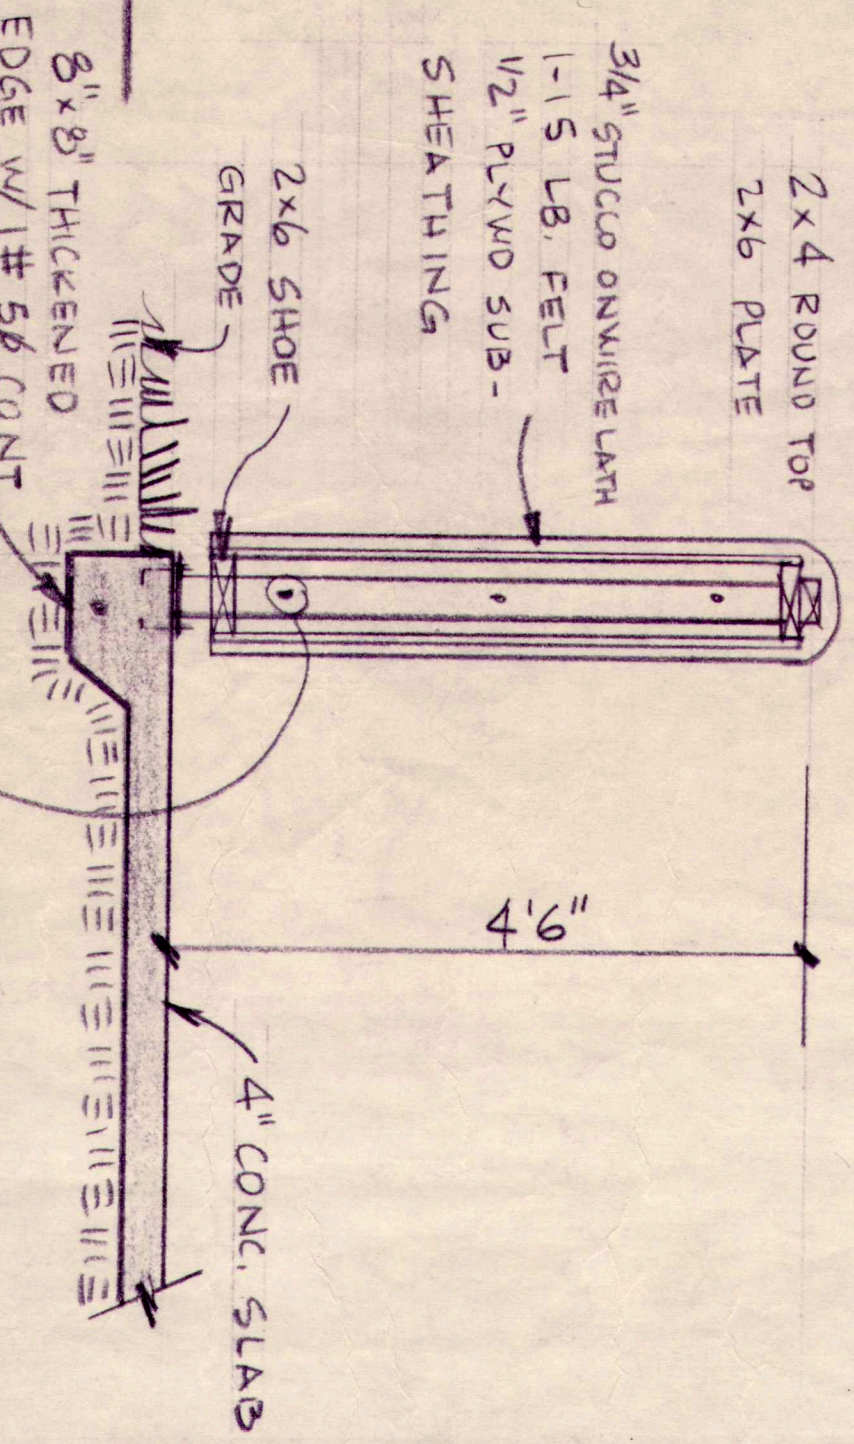

SECTION WALL

CODE STUDY:

OCCUPANCY - B-4
SQ. FT. - 1886 NET
TYPE OF CONSTR. - TYPE III-N
MAX. HGT. - 1 STORY ACTUAL - EXISTING
INTERIOR FINISH RENOVATIONS ONLY
HANDICAP TOILET ROOMS PROVIDED (4) SPACES
ALL CONSTRUCTION - REMODEL SHALL CONFORM TO
UBC, PUEBLO REGIONAL BLDG. DEPT., U.P.C., U.M.C.,
N.E.C., A.D.A., LIFE SAFETY CODES, PUEBLO HEALTH DEPT.,
AND STATE OF COLO. HWY. DEPT.

PLAN VIEW WALL

SCALE: 3/4"=1'0"

DRAWN	By: [Signature]
CHECKED	[Signature]
DATE	24 NOV 98
AS NOTED	
JOB NO.	
SHEET	3

A RENOVATION PLAN FOR
MEXIDELI RESTAURANT
215 E. ABRRIENDO AVE, PUEBLO, COLO.
THOMAS CONSTRUCTION
COURT YARD & FRONT REMODEL

BE
Frank D. Beebe
Structural Engineer, P.E.
BEEBE ENGINEERING
511 W. Evans Avenue
Pueblo, Colorado 81004-1501
(719) 583-9765 Bus.

REVISIONS	BY
21 MAY 98	LB
28 OCT 98	LB
25 NOV 98	LB
15 DEC 98	LB