





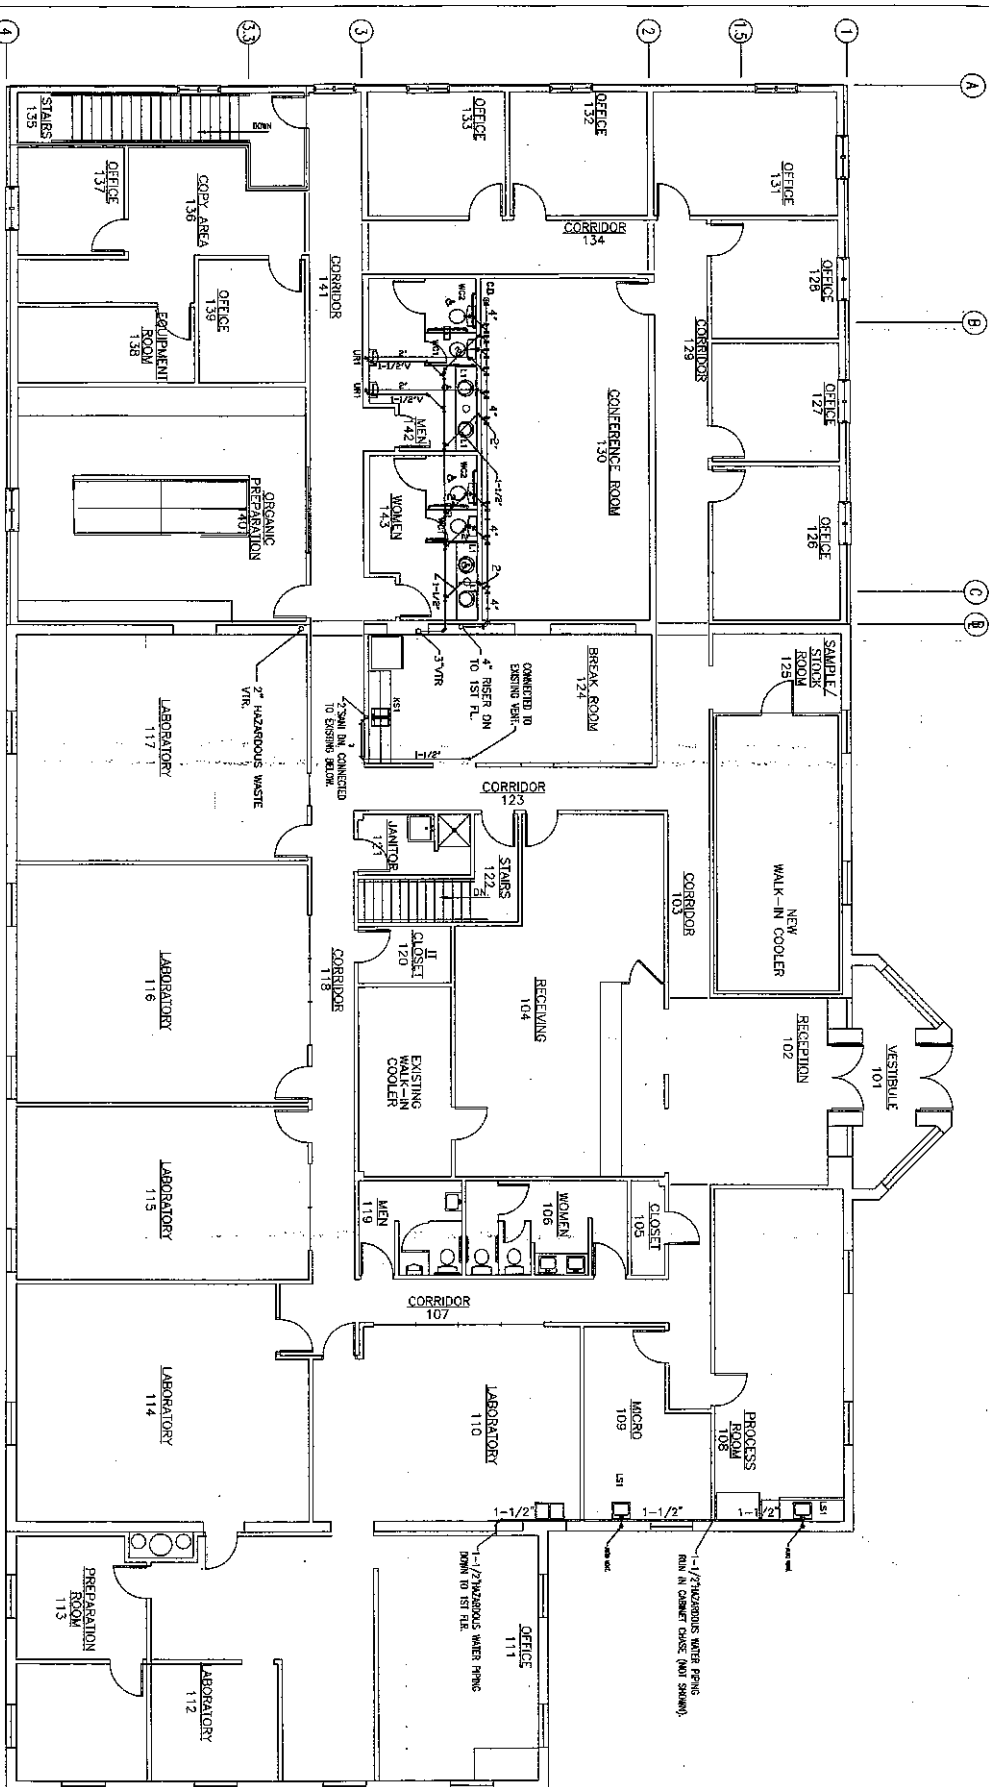

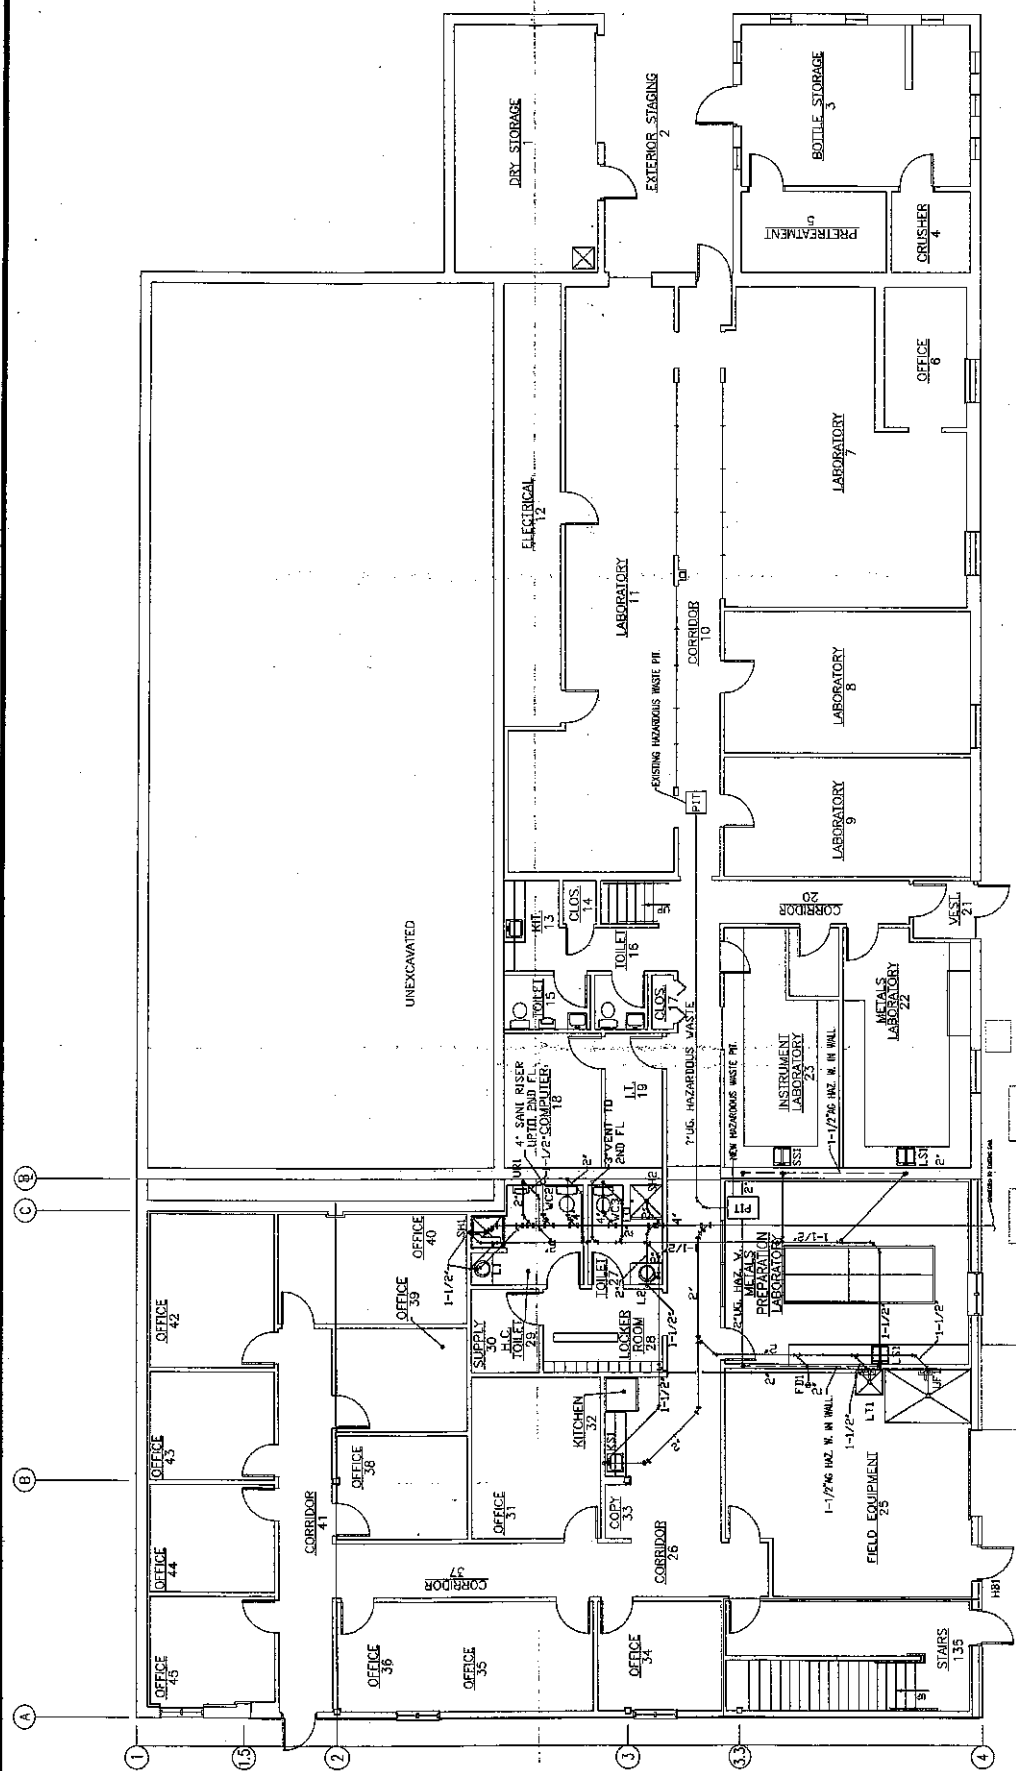

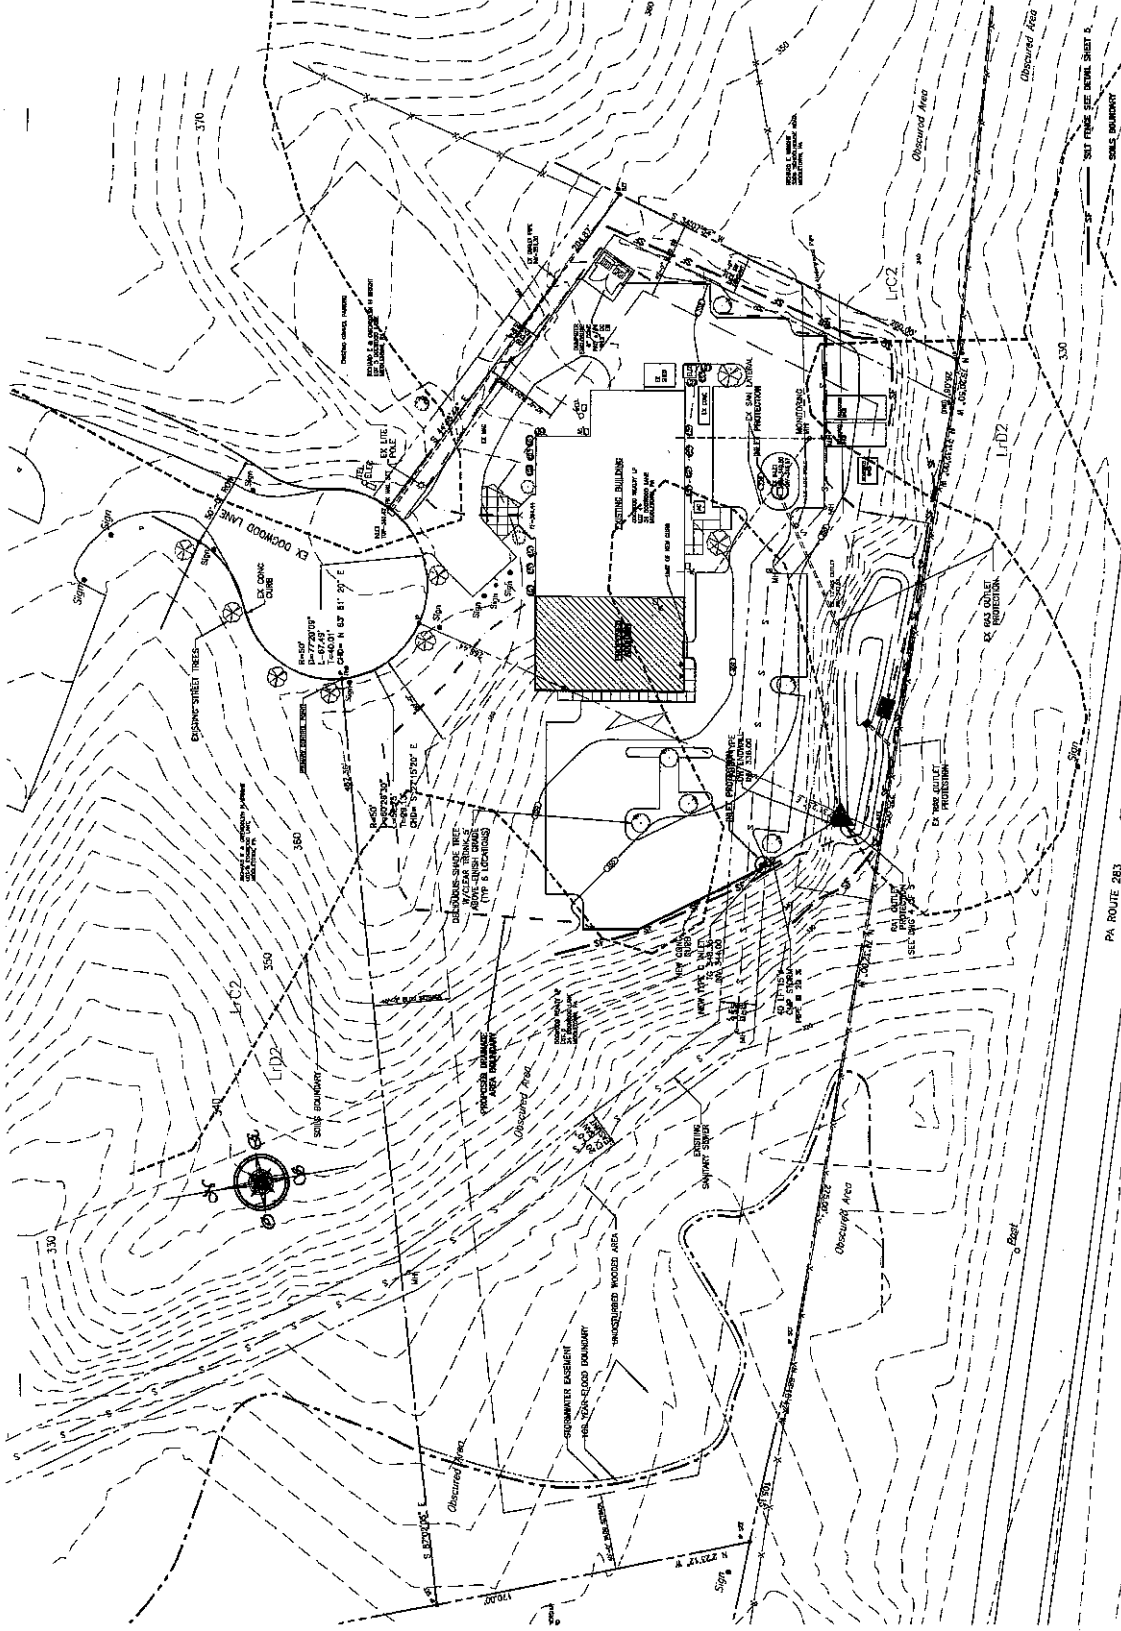

PA ROUTE 283
SOIL EROSION & SEDIMENTATION CONTROL PLAN
 SCALE 1"=30'

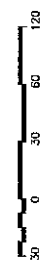

SOIL DESCRIPTION

- L-67 - LIMBURY GRNELY SANDY LOAM, 8-15 PERCENT SLUFS
 - L-68 - LIMBURY GRNELY SANDY LOAM, 13-25 PERCENT SLUFS
- ALL SOILS INFORMATION TAKEN FROM SIS SOIL MAPS FOR DAUPHIN COUNTY