


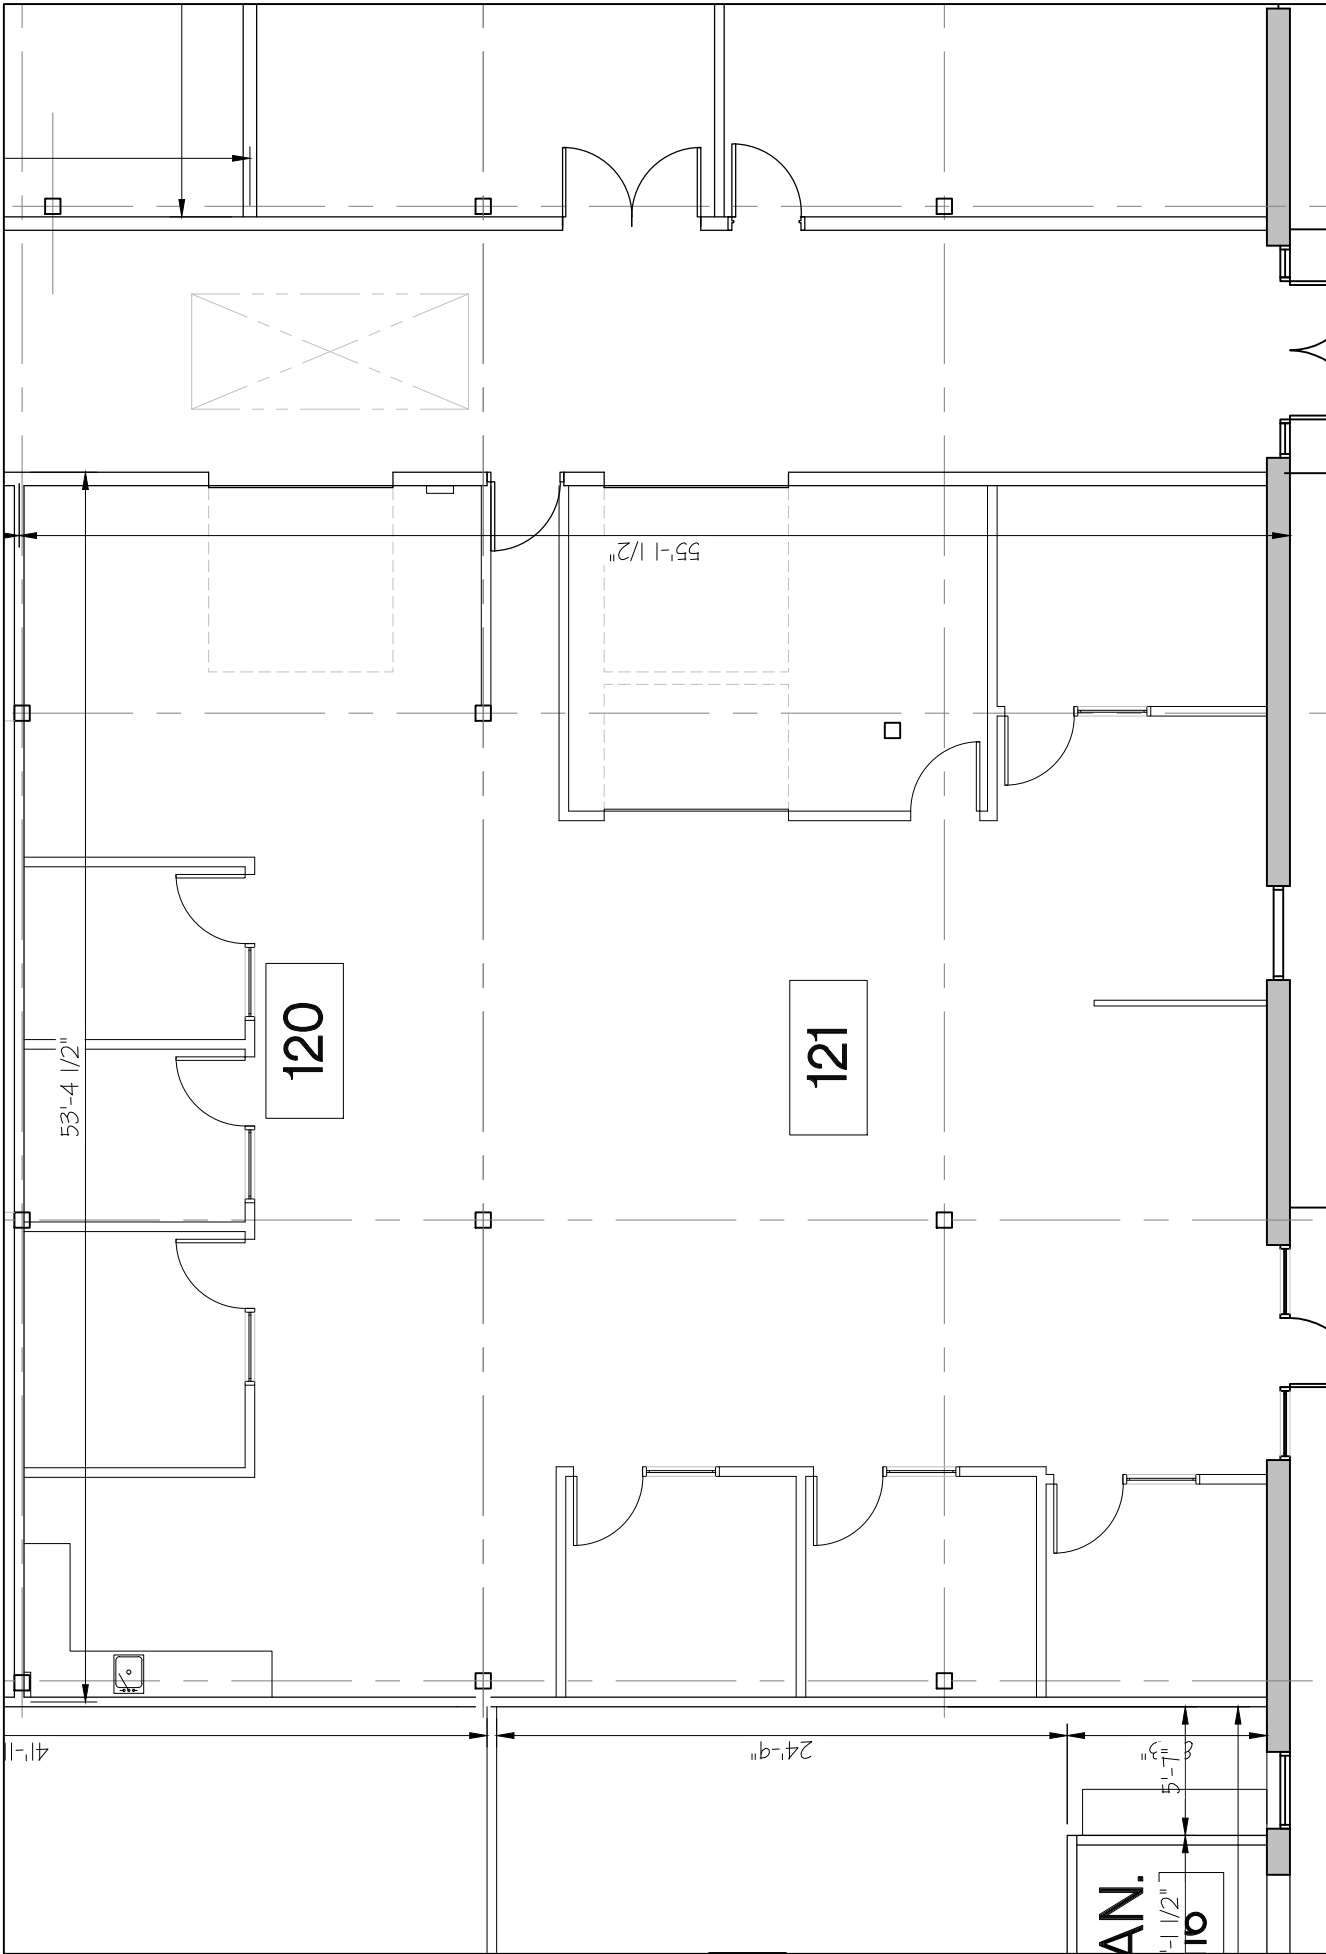

REV	DATE	DESCRIPTION	LINVILL PROPERTIES 3333 CO. RD. 101 S., WAYZATA, MN 55391 MAGGIE LINVILL SMITH (952) 890-5400	PLAN SUITE 120 1121 JACKSON STREET N.E. MINNEAPOLIS, MINNESOTA 55413	120
					
Preliminary Drawing NOT TO BE USED FOR CONSTRUCTION			R & C DRAFTING 9448 CREEK RIDGE LANE, SAVAGE, MN. 55378 (612) 965-3999 Bob@RandCDrafting.com		2/12/25 1/8" = 1'-0"