
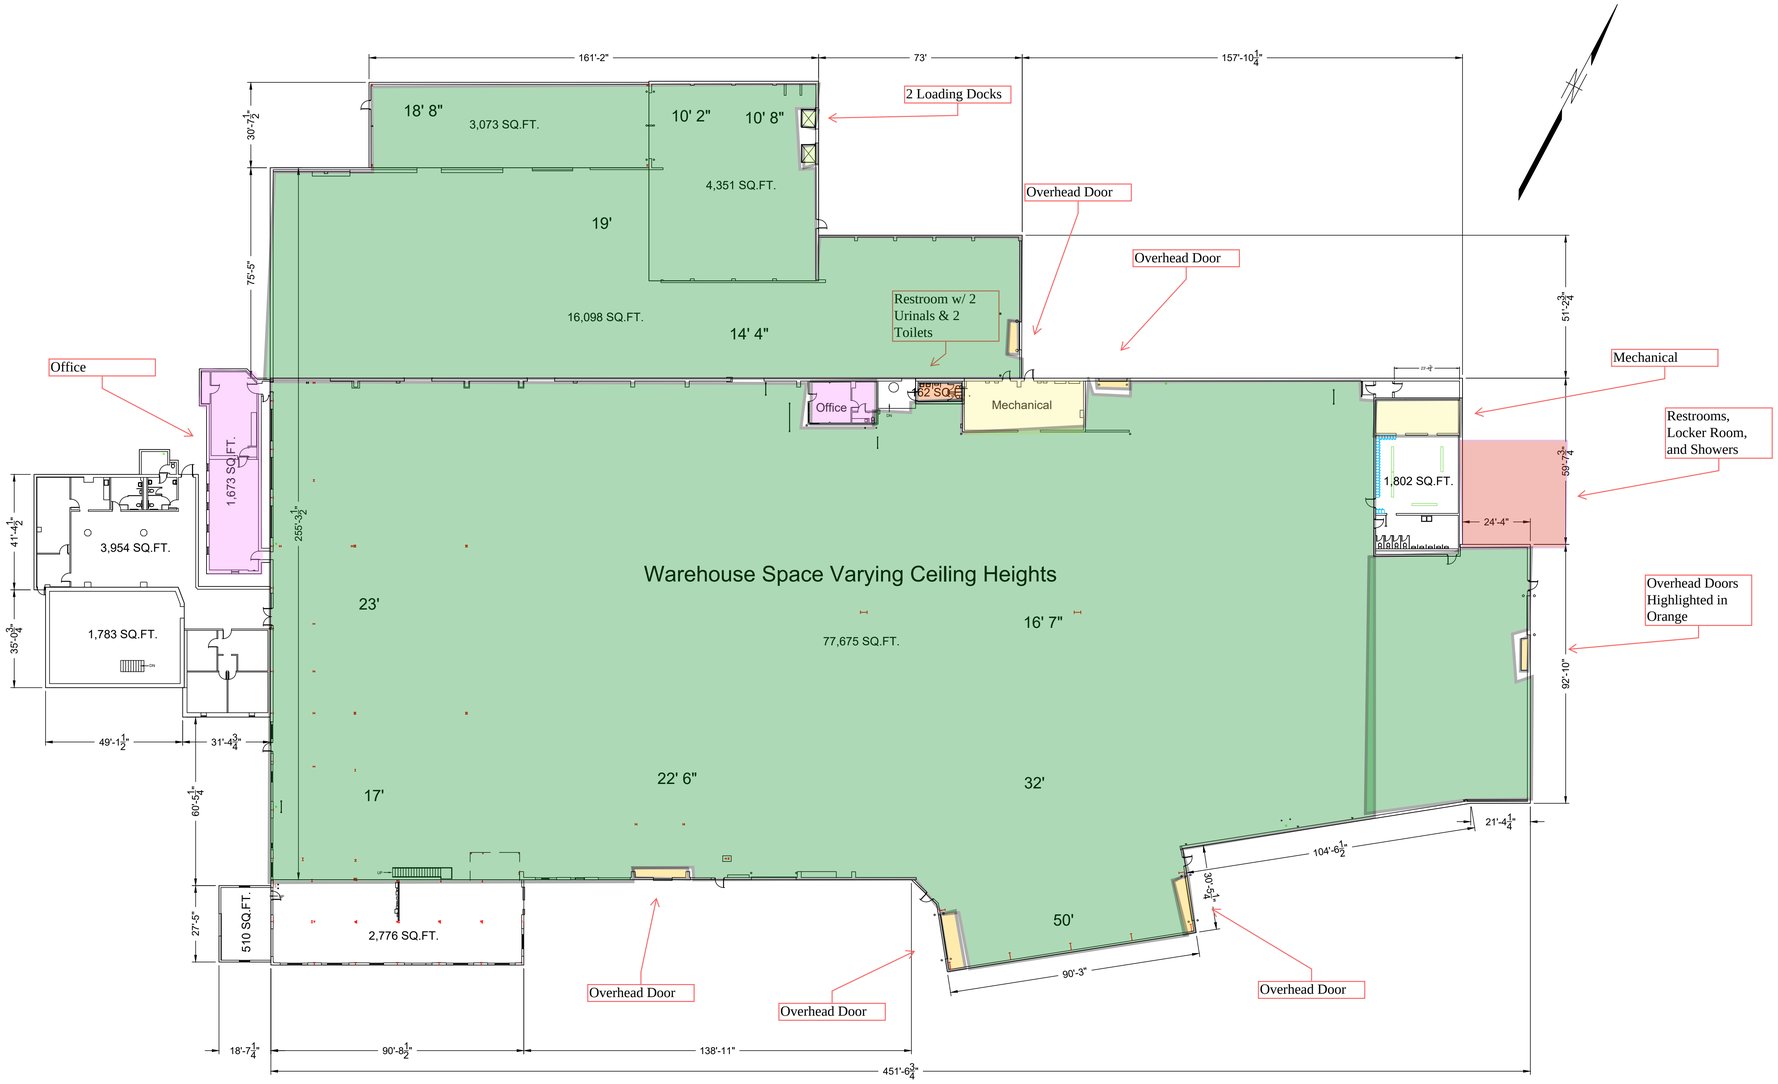


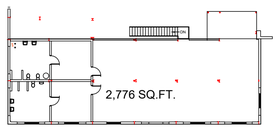

	Revision/Issue	Date

Firm Name and Address

Project Name and Address

RASPBERRY STREET WAREHOUSE FLOOR PLAN

	Sheet
MARCH 14, 2026	
NOTED	