


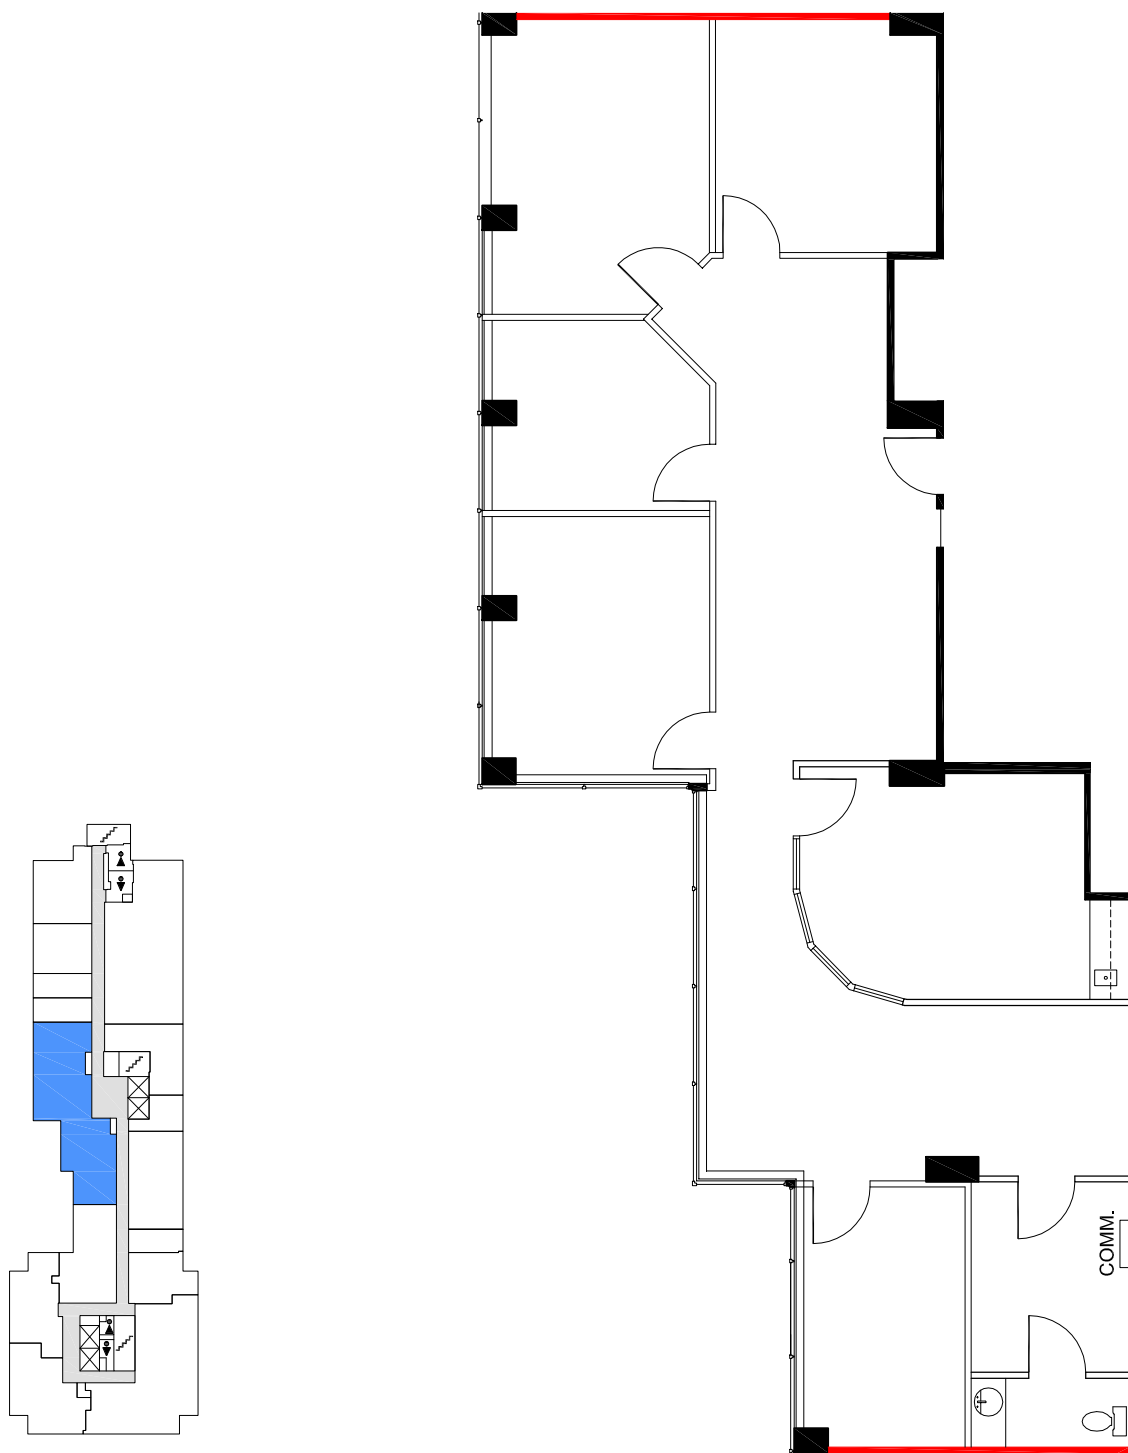

DEMISING WALL



APPROXIMATE NORTH
© 2023 Space Database Inc. All Rights Reserved

BANC
INVESTMENTS LIMITED

PROJECT NAME
**HALIFAX PROFESSIONAL
CENTRE**
5991 SPRING GARDEN ROAD
HALIFAX, NOVA SCOTIA

DRAWING NAME
SUITE 575
2,160 S.F.
AS PER ANSI/BOMA Z65.1 1996

SCALE
AS NOTED

DATE
JULY 19 2019

DRAWING NO.
M575