

Samitaur Building

5760 – 5780 W JEFFERSON BLVD

@ CONJUNCTIVE POINTS
CULVER CITY + LA



Jones Lang LaSalle Brokerage, Inc.,
Real estate license #01856260

Micheal S. Geller
Managing Director
micheal.geller@jll.com
License #00800010
(310) 486-1976

Gabriel J. Brown
Executive Vice President
gabe.brown@jll.com
License #01441920
(310) 435-4344

Samitaur Building

5760 - 5780 W JEFFERSON BLVD

@ CONJUNCTIVE POINTS
CULVER CITY + LA



Creative office space in an exciting and prominent architectural building situated adjacent to the Expo Light Rail station at Jefferson and La Cienega. Features include saw-tooth roof and high-volume ceilings, abundant windows, concrete floors, exposed wood beams and glass offices. Located in the renowned Conjective Points creative office community, developed by Samitaur Constructs (Frederick & Laurie Samitaur Smith) and designed by Eric Owen Moss Architects. Walking distance to LA's newest Whole Foods and multiple restaurant and retail amenities.

AVAILABLE SPACE: 10,982 RSF – Ground Floor
Available April 1, 2024

16,132 RSF – 2nd and 3rd Floor
Available Now

RENTAL RATE: Negotiable

PARKING: 3 spaces per 1,000 RSF
\$175 unreserved

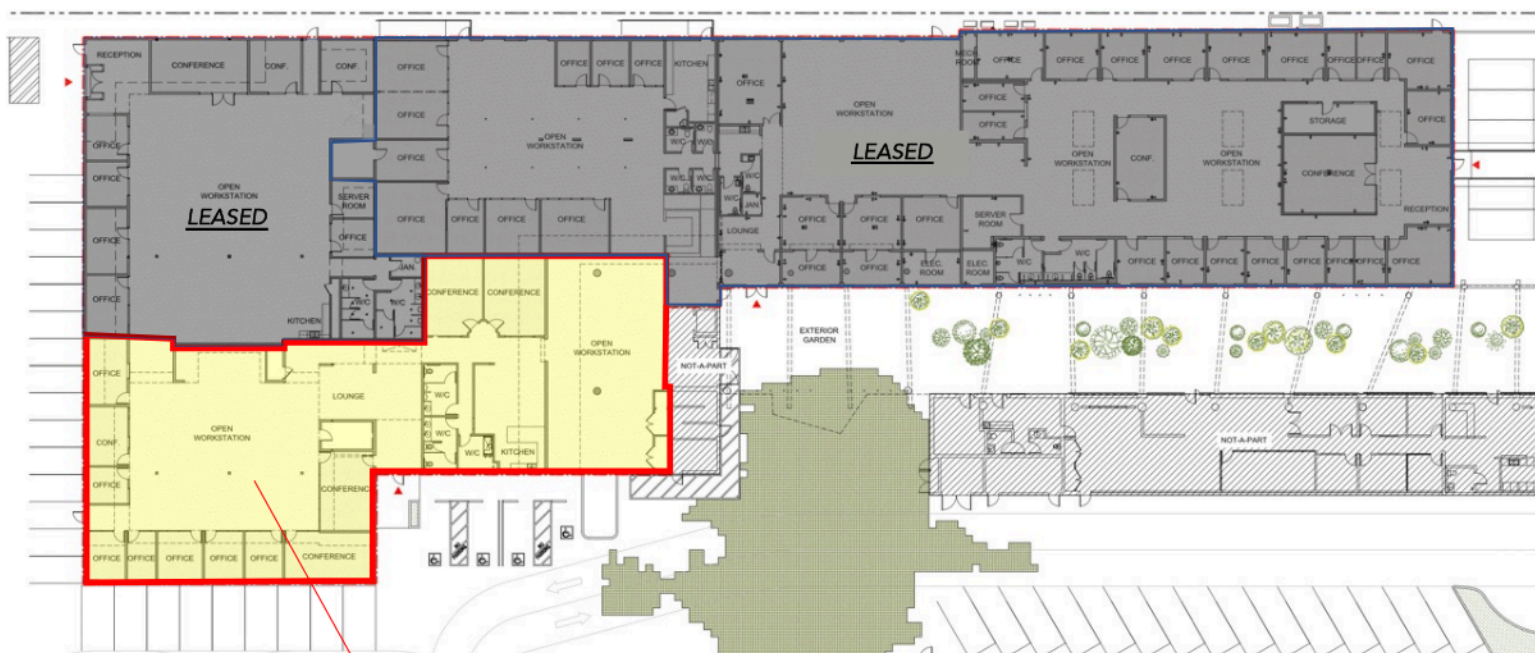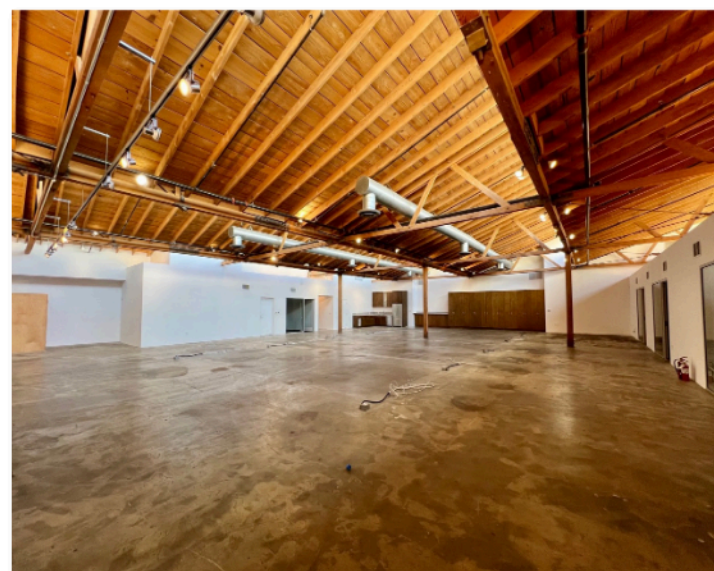

GROUND FLOOR (10,982 RSF)

THIRD FLOOR – 8,190 RSF



A3 THIRD FLOOR PLAN
SCALE 1/8" = 1'-0"

SECOND FLOOR – 7,942 RSF



A2 SECOND FLOOR PLAN
SCALE 1/8" = 1'-0"



GROUND FLOOR PRIVATE LOBBY
ENTRANCE TO ELEVATOR

A1 GROUND FLOOR PLAN
SCALE 1/8" = 1'-0"



Samitaur Building

5760 - 5780 W JEFFERSON BLVD

@ CONJUNCTIVE POINTS
CULVER CITY + LA



CONJUNCTIVE POINTS

Conjunctive Points is a community of creative tenants from such diverse fields as entertainment, technology, advertising and design. The common theme: the desire to grow and develop in a visually striking environment unlike anything else in the world.

METRO EXPO LIGHT RAIL - Excellent access to the metro and 10 freeway



Although information has been obtained from sources deemed reliable, neither Owner nor JLL makes any guarantees, warranties or representations, express or implied, as to the completeness or accuracy as to the information contained herein. Any projections, opinions, assumptions or estimates used are for example only. There may be differences between projected and actual results, and those differences may be material. The Property may be withdrawn without notice. Neither Owner nor JLL accepts any liability for any loss or damage suffered by any party resulting from reliance on this information. If the recipient of this information has signed a confidentiality agreement regarding this matter, this information is subject to the terms of that agreement. © 2024 Jones Lang LaSalle IP, Inc. All rights reserved.