


Z:\Projects\2022\22.005\Drawings\22005.PL.dwg, 12/29/2022 5:12:06 PM, judyf

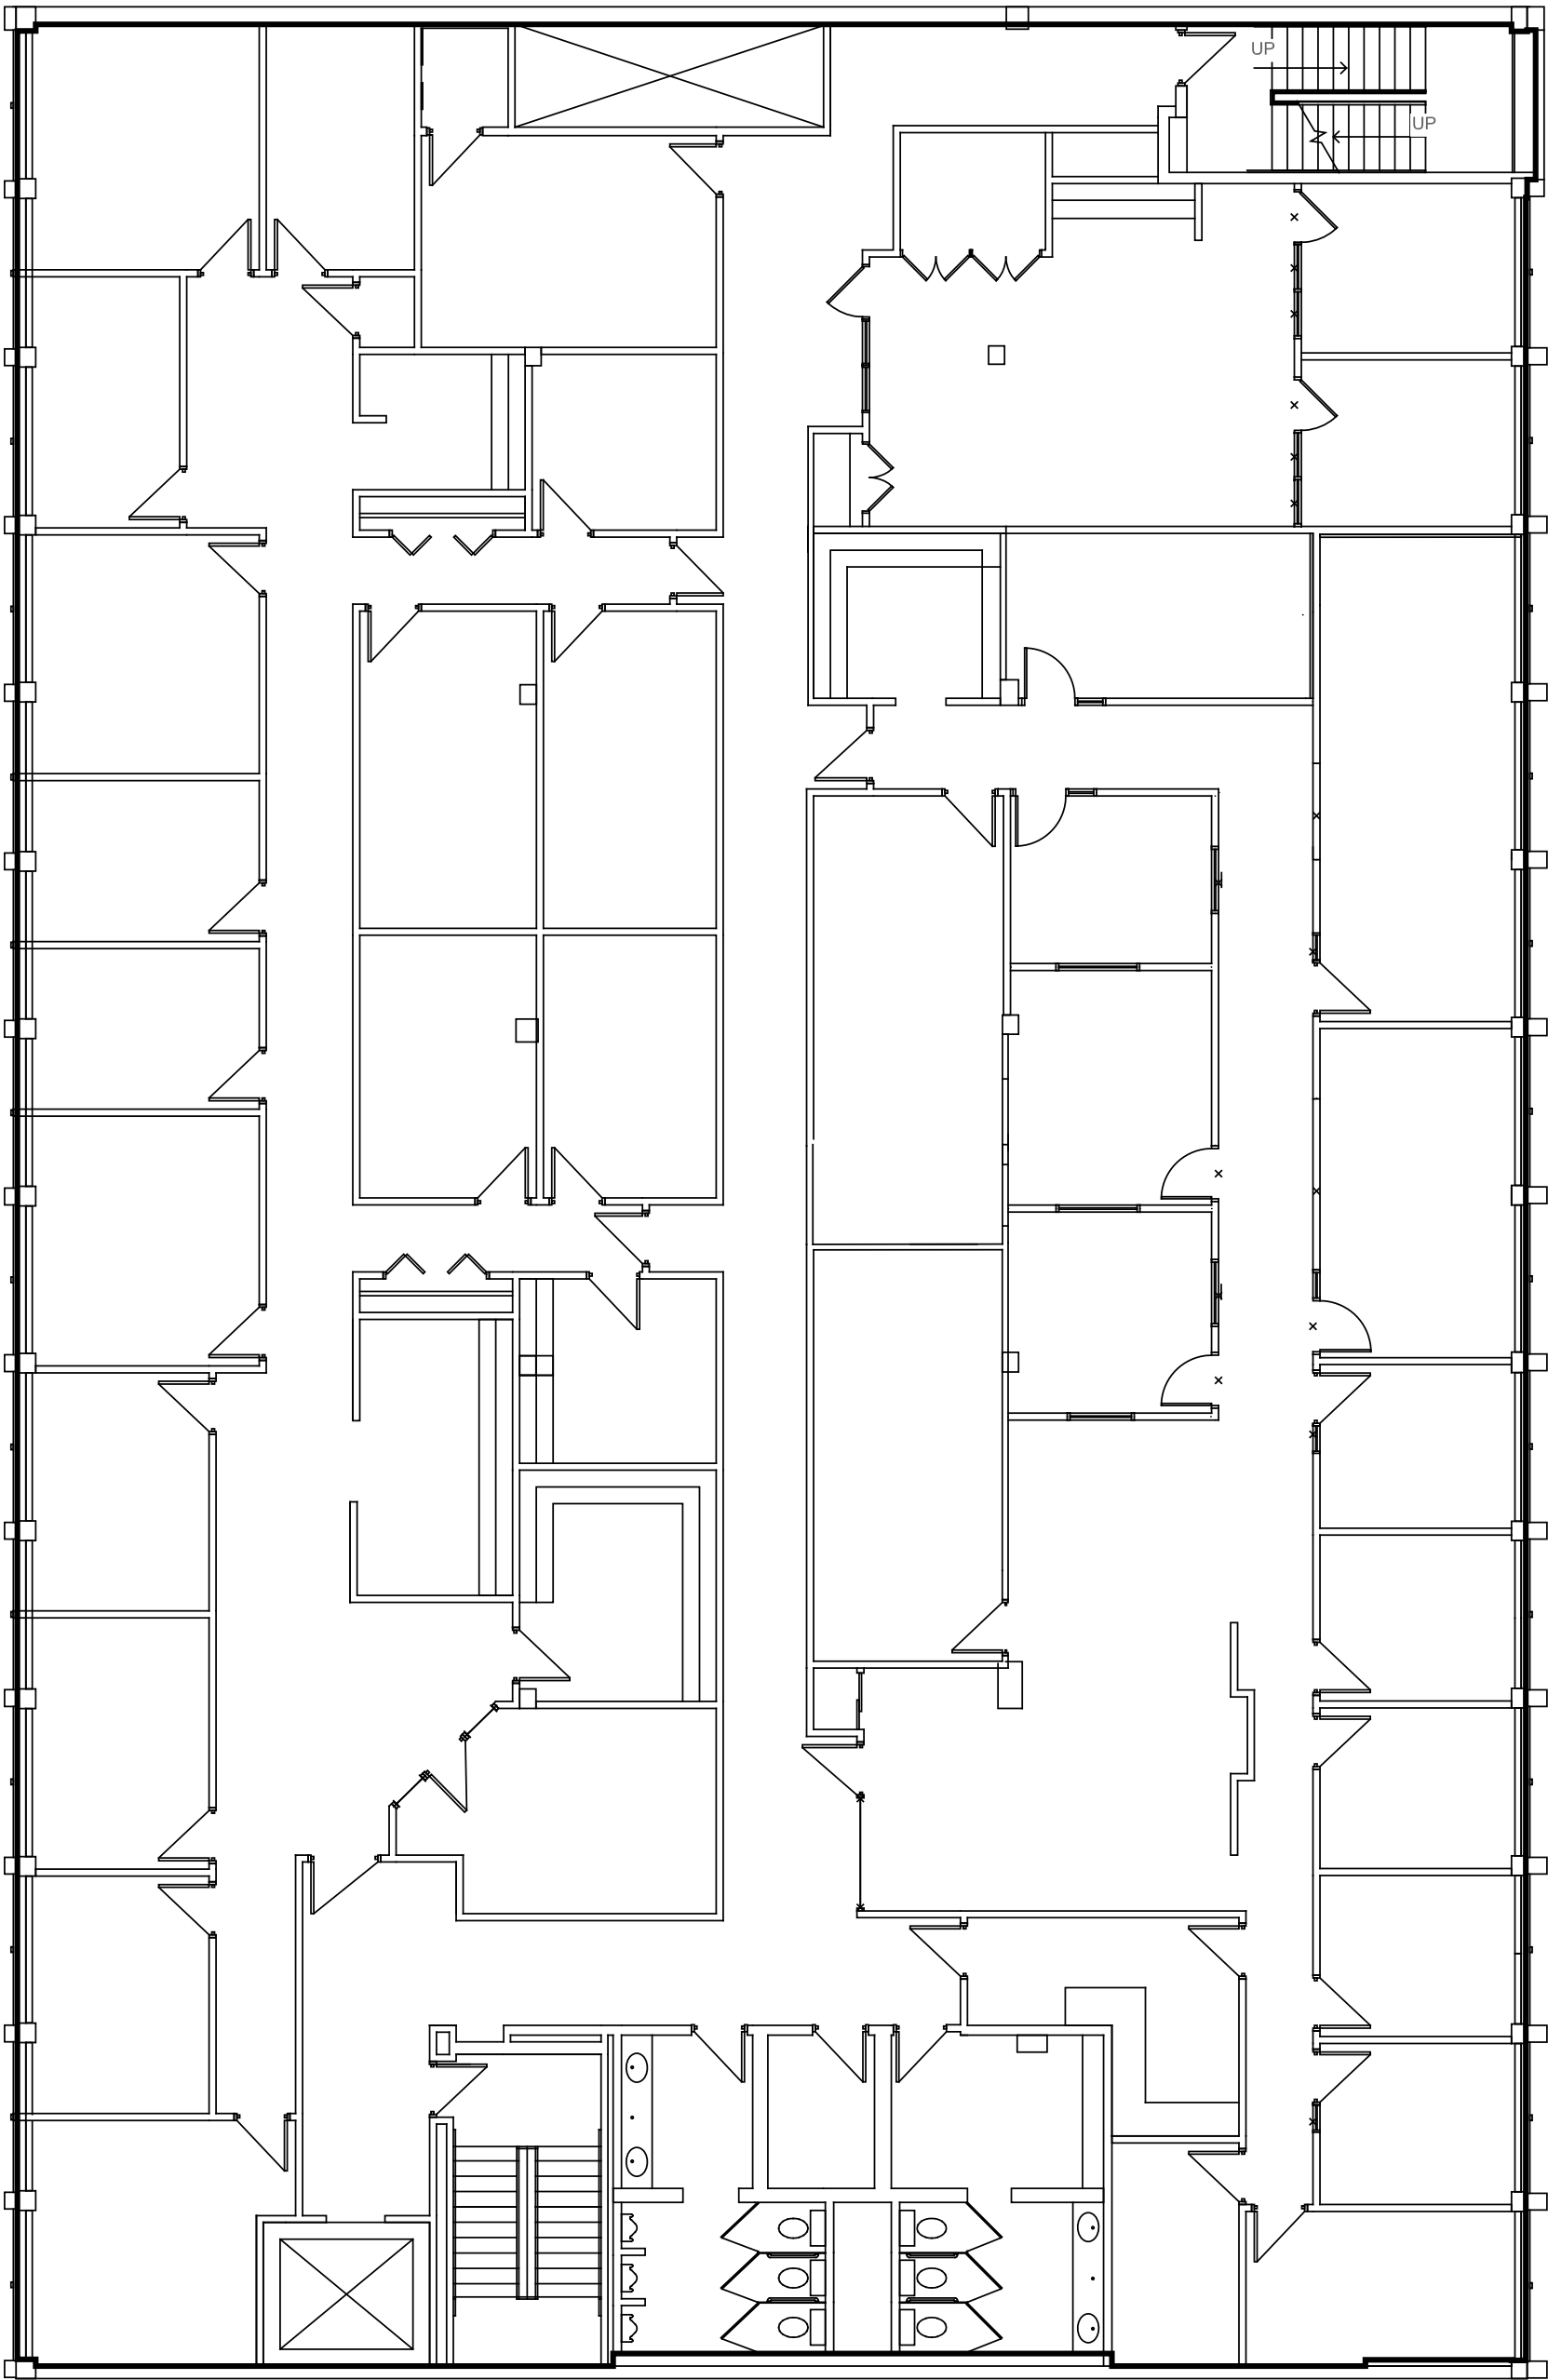

12,560 GROSS SQ. FT.

■ ■ ■

SECOND FLR PLAN

3/32"=1'-0"