



26 West 23rd. Street, New York, NY 10011
E-mail: TMG@Themaringroup.com
Phone: (212) 463-8480
Fax: (212) 464-9040

CONSULTING ENGINEERS




Kam Chiu Associates, Inc.
2073 East 22nd Street
Brooklyn, NY 11229
tel (917) 743 3267
fax (718) 648 8860
email kchiu@aol.com

SEAL:

Δ	11/16/04	BID	REVISION
Δ	8/05/03	ISSUE FOR CONSTRUCTION	
Δ	6/24/03	REVISED AS NOTED	
	3/07/03	ISSUE FOR BID	
	11/27/02	MTA SUBMISSION	
	11/14/02	DESIGN DEVELOPMENT	
Δ	DATE	REVISION	

THESE DRAWINGS ARE AN INSTRUMENT OF SERVICE AND ARE THE PROPERTY OF THE ARCHITECT. INFRINGEMENTS WILL BE PROSECUTED.

KEY PLAN NORTH

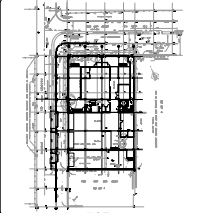

GRACE'S MARKETPLACE
1725 - 1735
PARK AVENUE
NEW YORK, NY. 10035


AREA:

SHEET TITLE:

THIRD FLOOR INSTRUCTION PLAN

PROJECT NO.	01491
SCALE:	AS NOTED
DATE:	03-07-03
DRAWN BY:	
REVIEWED BY:	GM
SHEET NO.	

A-005

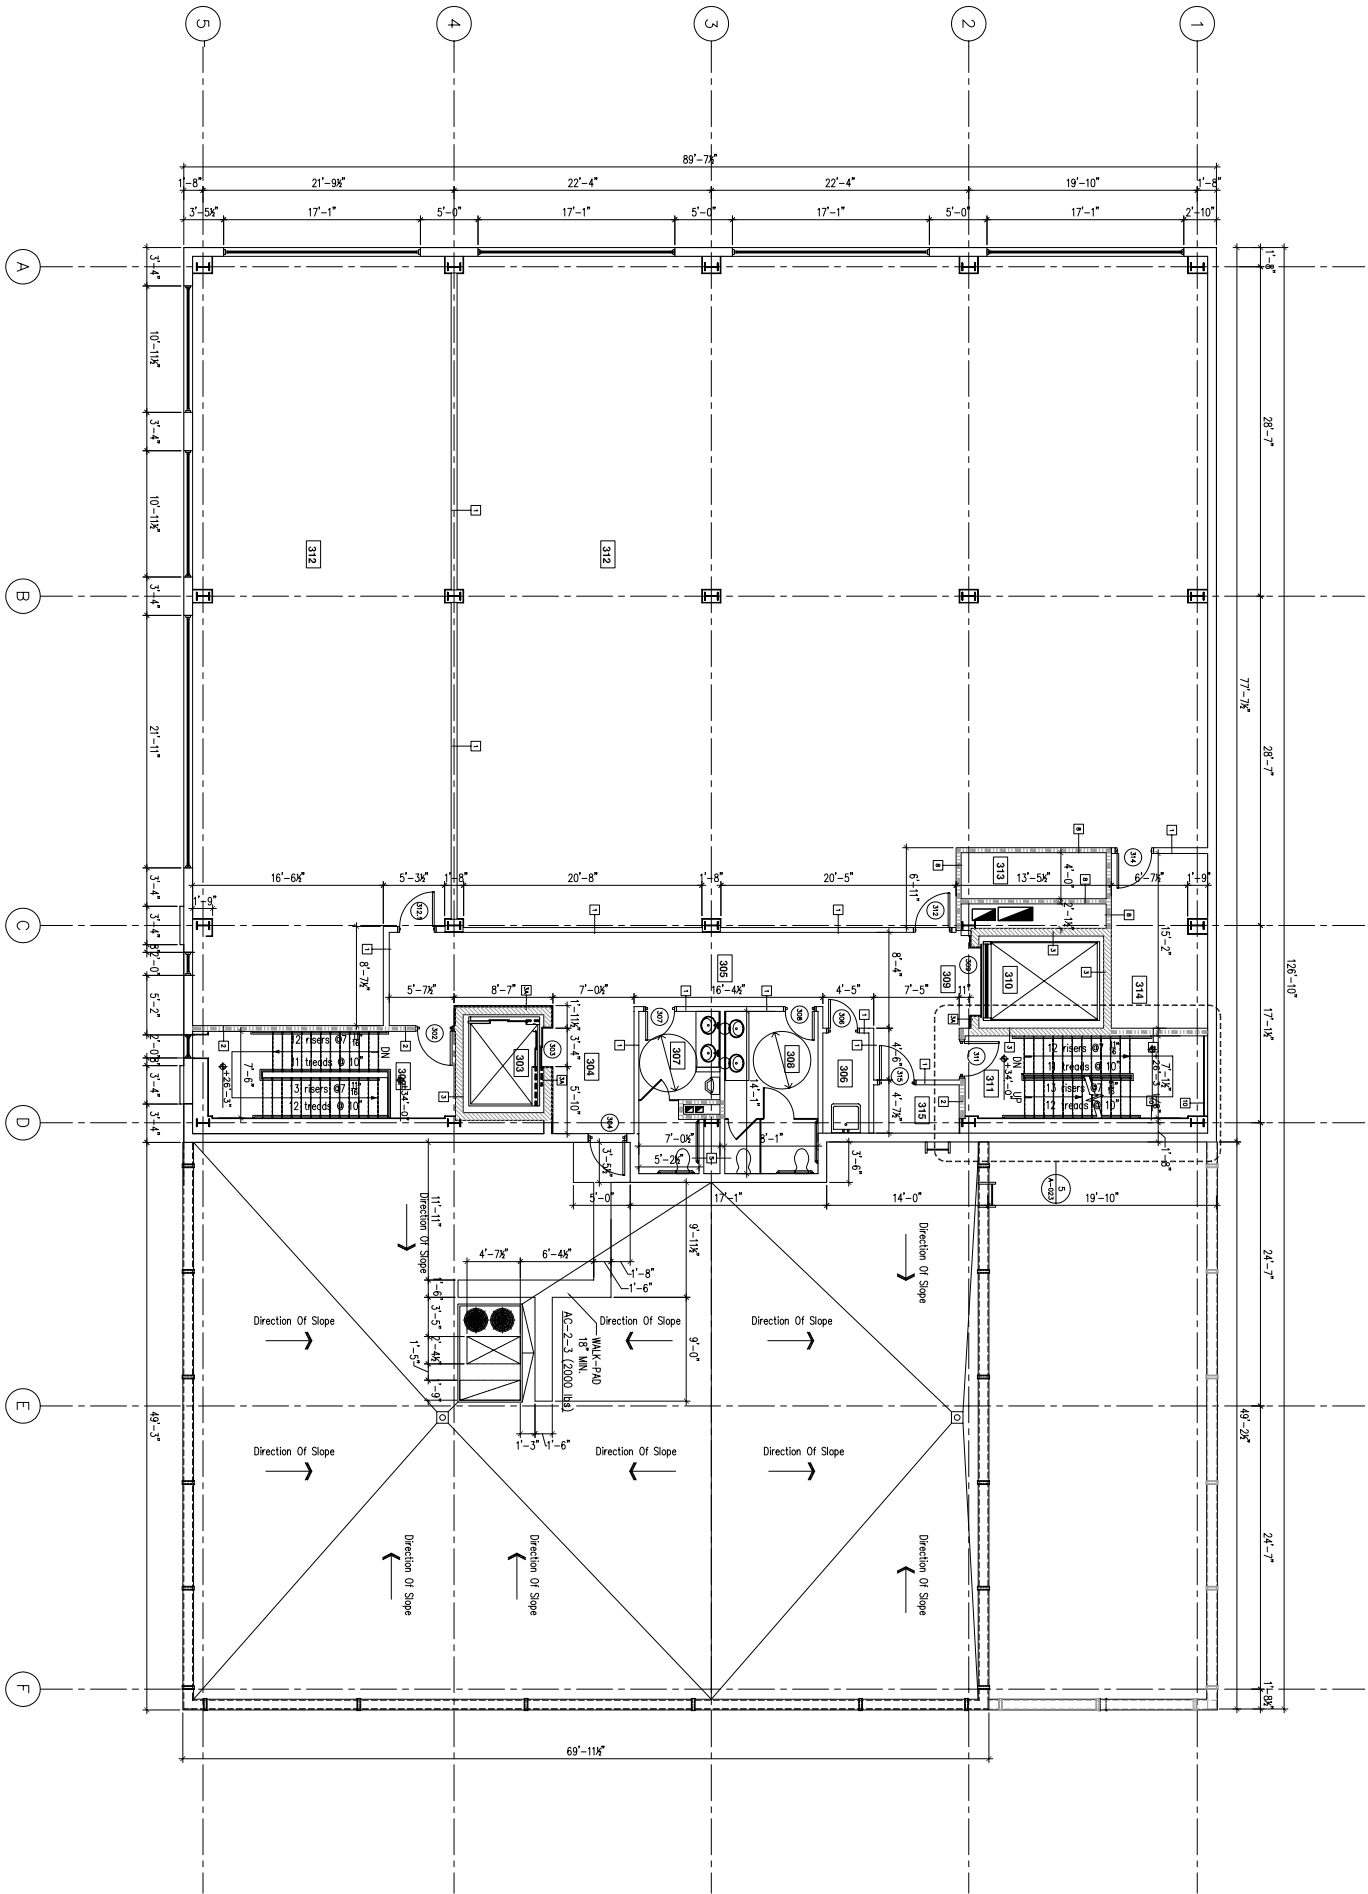

1 THIRD FLOOR CONSTRUCTION PLAN
1/8" = 1'-0"



THIRD FLOOR
ROOM NAMES

3011	STAIR A
3002	ELEVATOR A
3003	ELEVATOR LOBBY A
3004	ELEVATOR LOBBY A
3005	CORRIDOR
3006	JANITOR CLOSET
3007	MEN'S ROOM
3008	WOMEN'S ROOM
3009	ELEVATOR LOBBY B
3100	ELEVATOR B
3101	STAIR B
3102	MUNICIPAL OFFICE
3103	HAVE DUCT
3104	STORAGE
3105	ELECTRICAL CLOSET