
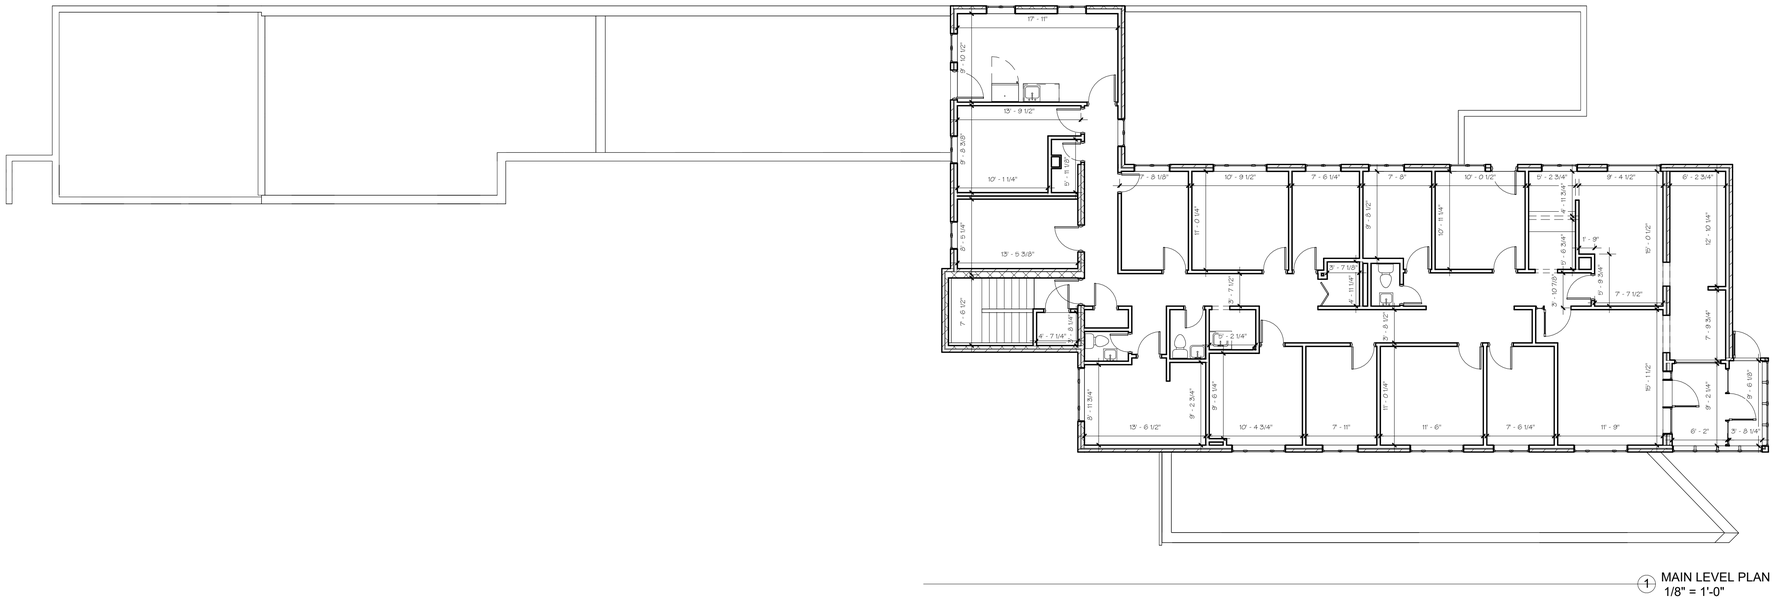


1 MAIN LEVEL PLAN
1/8" = 1'-0"

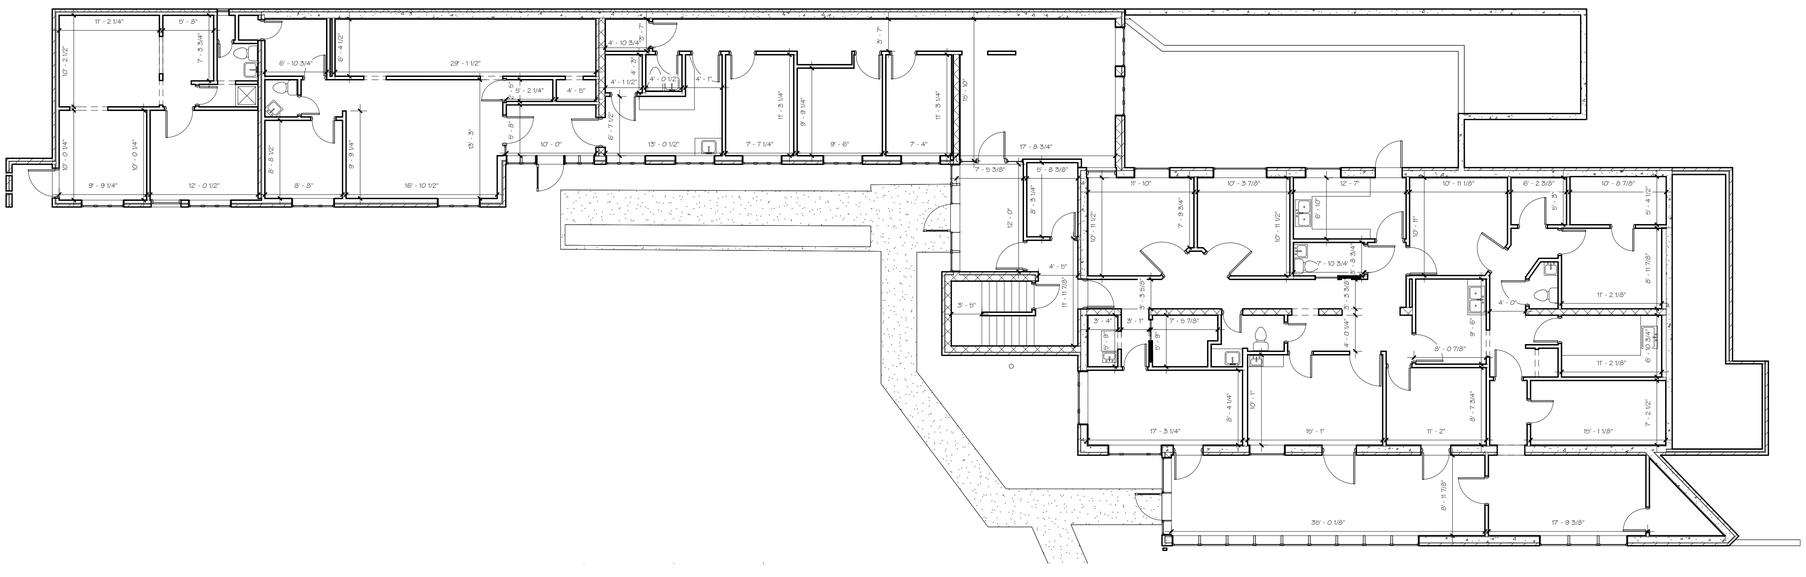

2 LOWER LEVEL PLAN
1/8" = 1'-0"

HumaNature ARCHITECTURE

2687 5th St.
Boulder, CO 80304-3255
Tel: 303.667.9629
James@HumaNatureArch.com

Contractor/Consultants:

ALL DRAWN AND WRITTEN INFORMATION APPEARING HEREIN SHALL NOT BE DUPLICATED, DISCLOSED, OR OTHERWISE USED FOR OTHER THAN THE PROJECT NAMED BELOW WITHOUT THE WRITTEN CONSENT OF HumaNature Architecture, LLC
©2024-HumaNature Architecture, LLC

Plans Prepared By:
James Plagmann, CO Arch #305785

.

Revision/Date

1130 Alpine

1130 Alpine
Boulder, CO 80304

Owner: Dr. Warren Hern

Project #: 2410

Date: 4 April 2024

Floor Plans

Sheet Number A101

Sheet Of