



For Lease

Industrial Availability • Property Highlights

39201 Schoolcraft Road | Livonia, MI

- 3,525 & 3,828 SF Suites Available For Lease
- 15' Clear Height
- 10 X 12 Grade Level Doors
- Landlord Can Modify to Suit
- Private Entrances
- Professionally Managed and Maintained Property
- Seconds From I-96 & I-275



Chris Pochas
Direct | +1 248 226 1614
chris.pochas@colliers.com




Robert Haver
Direct | +1 248 226 1858
robert.haver@colliers.com


Property Photos



Aerial

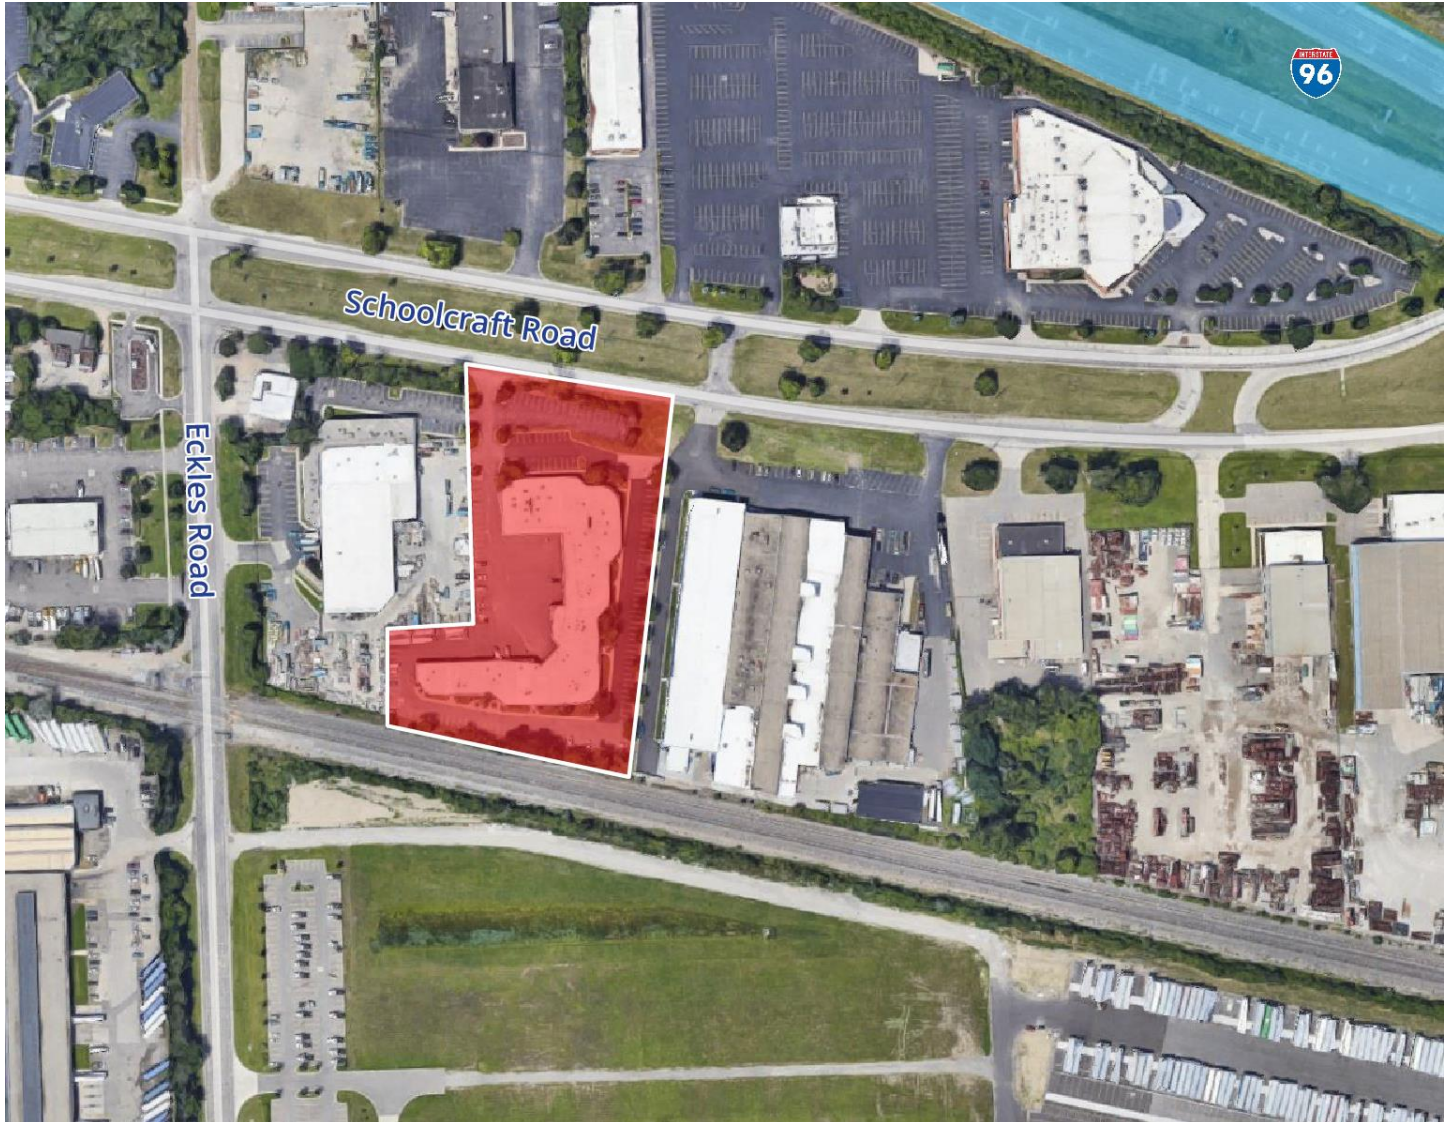

Floor Plan – Suite B1

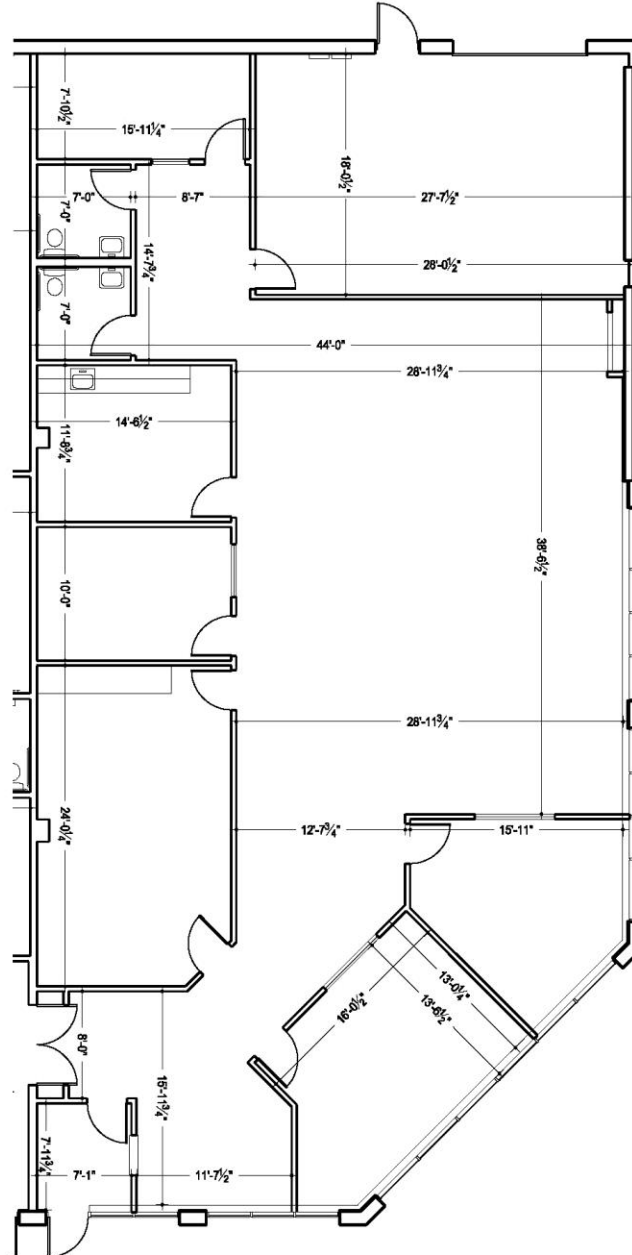

Unit B1


39201 Schoolcraft Rd, Livonia, MI 48150

Date: 12-1-2023

3,828 GROSS SF
560 WAREHOUSE SF
3,268 OFFICE SF

Scale: NTS

Floor Plan – Suite B3

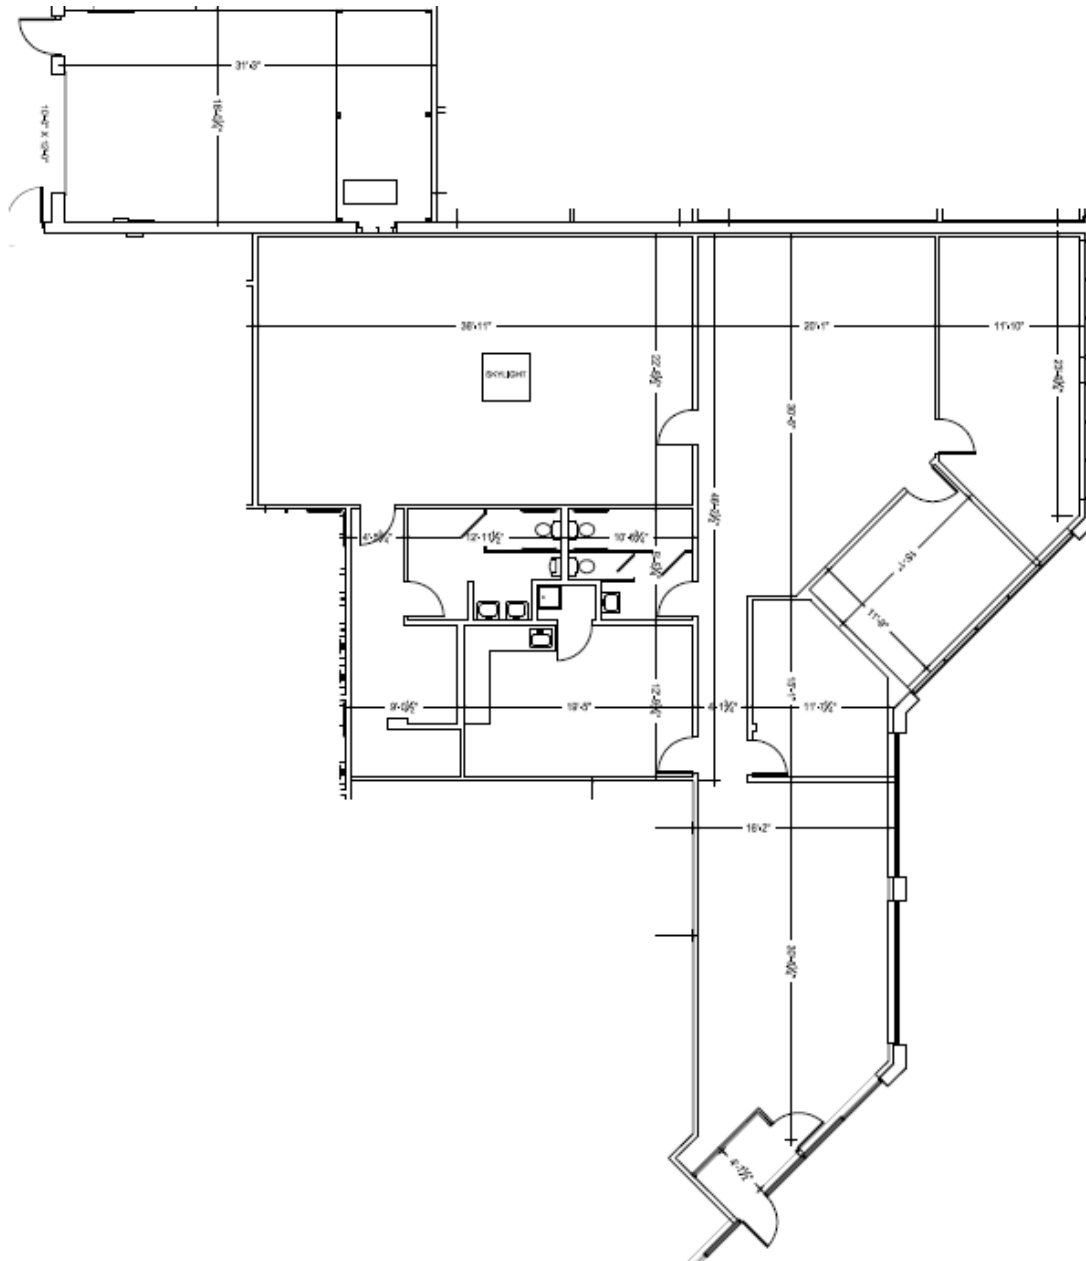

Unit B3


39201 Schoolcraft Rd, Livonia, MI 48150

Date: 03-27-25

3,525 OFFICE SF
608 WAREHOUSE

Scale: NTS

Location Map

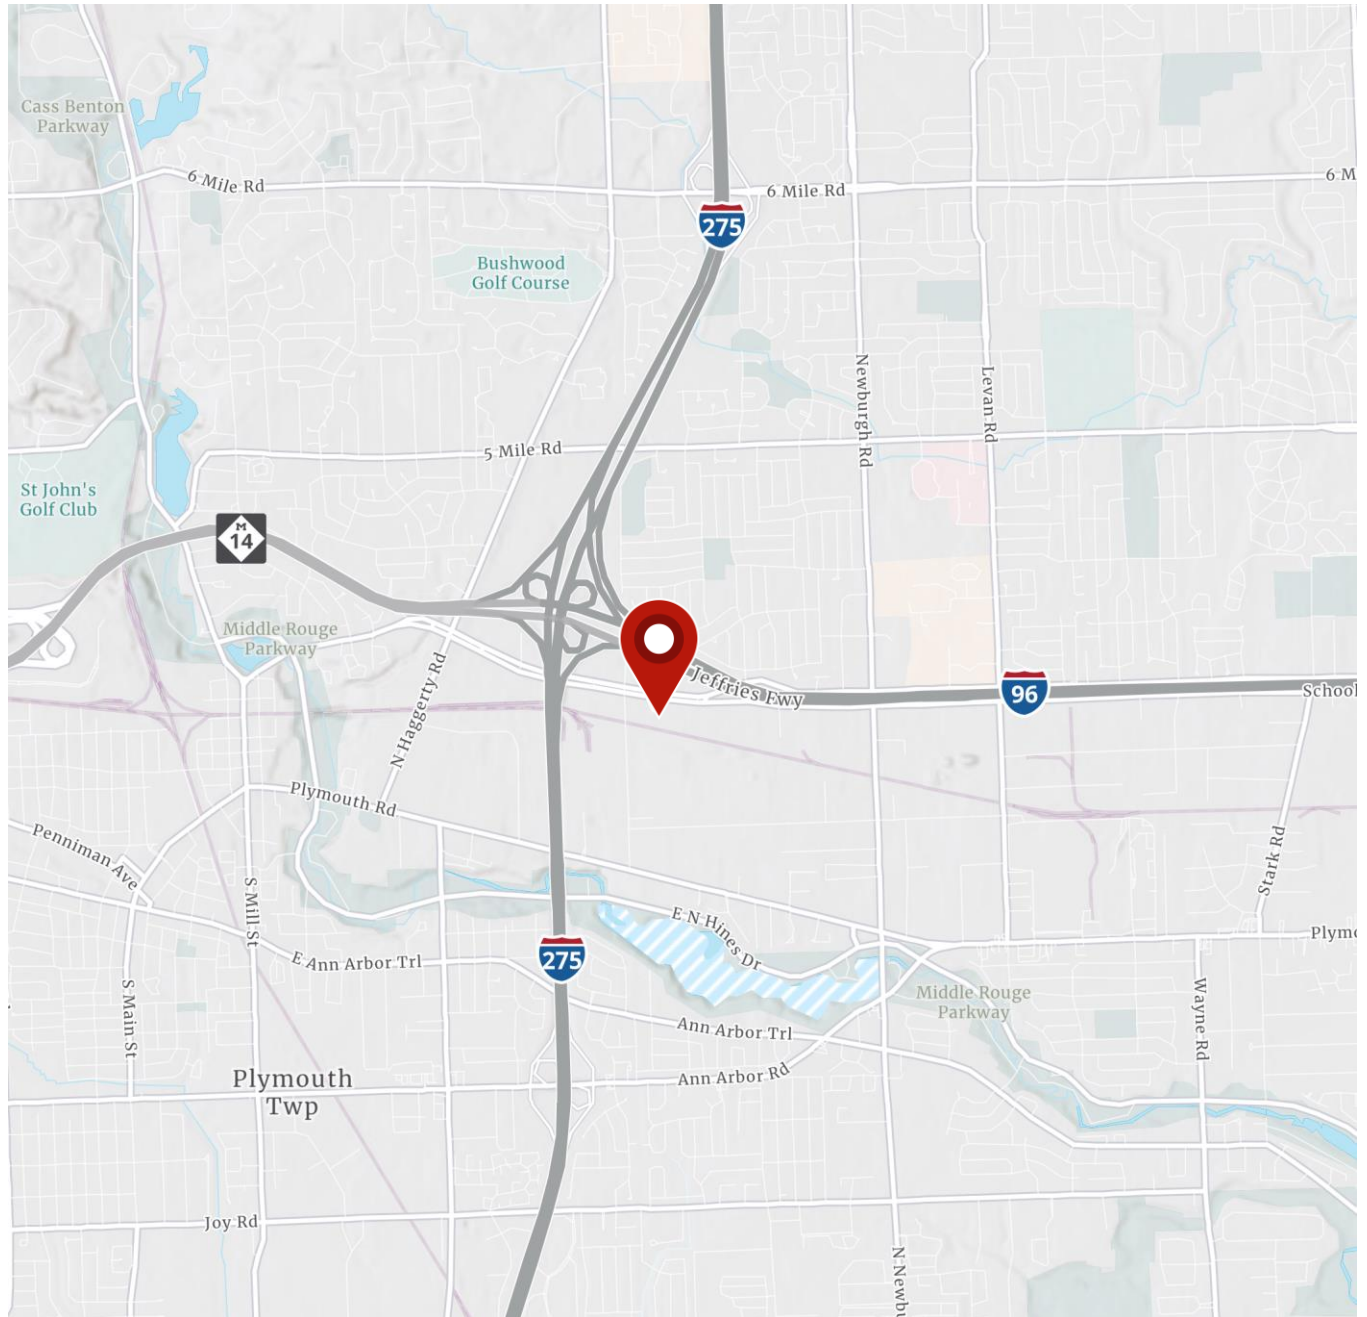

Chris Pochas

Direct | +1 248 226 1614
chris.pochas@colliers.com



Robert Haver

Direct | +1 248 226 1858
robert.haver@colliers.com