

New Leasing Incentives

ACT NOW

Village Center Retail at Alton Place

6533-6547 Roberts Rd Hilliard, OH 43026

COLUMBUS
RETAIL TEAM

Andrew White

Brokerage Vice President

614.582.7500

andrew.s.white@colliers.com

Gilli Zofan

First Vice President

614.593.6023

gilli.zofan@colliers.com

Samantha Starkoff

Brokerage Associate

440.799.2356

samantha.starkoff@colliers.com

Greater Columbus Region

2 Miranova Place

Columbus, OH 43215

P: +1 614 436 9800

columbusretailteam.com



Property Summary



Property Highlights

- **LEASING INCENTIVES** – Act now to secure generous tenant improvement allowances, competitive lease rates, and free rent opportunities
- **MOVE-IN READY** – Two newly constructed buildings located in the walkable, affluent master-planned Alton Place community
- **AVAILABLE SPACE** – Retail, service, and medical suites ranging from 1,500–9,129 SF; restaurant opportunity with outdoor patio available
- **PRIME LOCATION** – Signalized intersection at Roberts Rd & Alton Darby Rd in Hilliard with strong traffic counts and quick access to I-270
- **ALTON PLACE** – Join one of the region's newest experiential mixed-use developments featuring 200+ apartment units and 335+ planned homes
- **PROXIMATE GROWTH** – Less than one mile from Sugar Farms (1,100+ homes & apartments), with thousands of additional residential units currently in development nearby

Demographics

	3 Miles	5 Miles	7 Miles
Total Households	23,146	59,678	109,759
Total Population	60,234	150,062	275,168
Average HH Income	\$123,740	\$113,524	\$111,793

Traffic Counts

Roberts Rd / 4,981 VPD


Alton Darby Creek Rd / 8,666 VPD

Projected - Intersection of Roberts Rd & Alton Darby Creek Rd / 42,087 VPD

Offering Summary

Lease Rate	Negotiable
Building Sizes	Building A (West): 8,335 SF Building B (East): 9,129 SF

Location Map

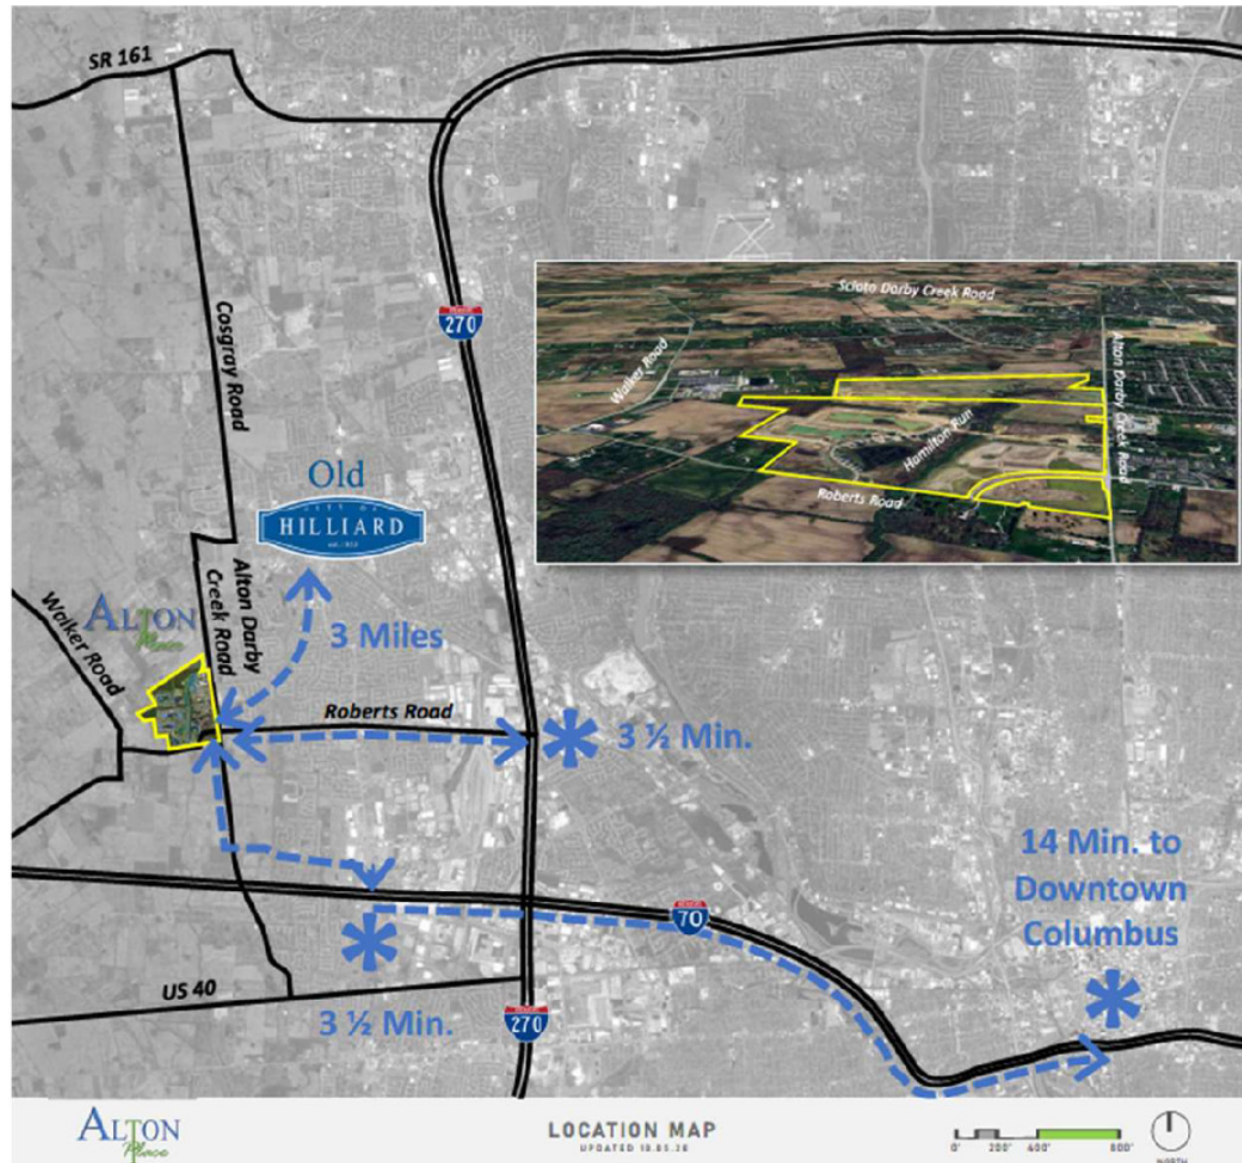

Aerial Map


Aerial View Looking NW



Master Plan





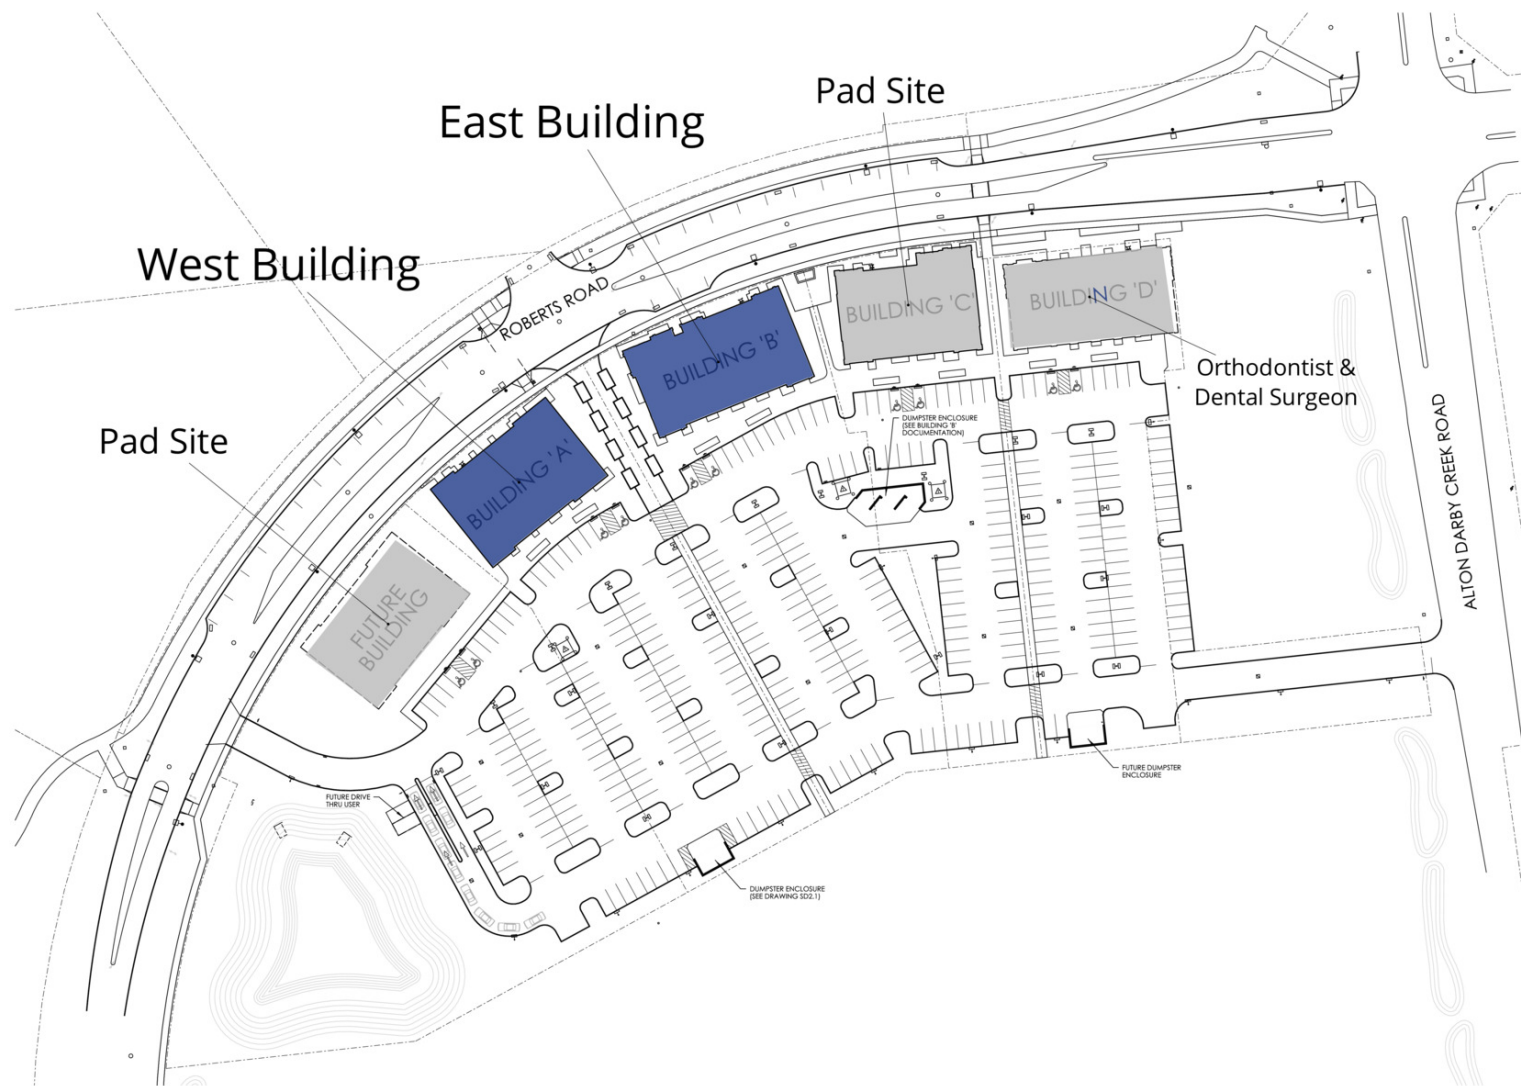

A OVERALL SITE DEVELOPMENT PLAN
SCALE: 1" = 40' 0"



BEAN
ARCHITECTS
100 N. 10TH AVE.
SUITE 200
COLUMBUS, OH 43201
614.267.0111

J. CARTER BEAL, LICENSE #1010234
EXPIRATION DATE: 12/31/2024
REGISTERED ARCHITECT
STATE OF OHIO

ALTON PLACE - BUILDING 'A'
6547 ROBERTS ROAD
HILLIARD, OHIO 43026
FOR
THE DAILER GROUP INC.
1533 LAKE SHORE DRIVE, SUITE 100, COLUMBUS, OHIO 43204

STATUS	DATE
PRINT DATE	APRIL 1, 2024

OVERALL SITE DEVELOPMENT PLAN

SD1.1

BEAL 000001.DWG



COLUMBUS
— RETAIL TEAM

Andrew White

Brokerage Vice President
+1 614 582 7500
andrew.s.white@colliers.com

Gilli Zofan

First Vice President
+1 614 593 6023
gilli.zofan@colliers.com

Samantha Starkoff

Brokerage Associate
+1 440 799 2356
samantha.starkoff@colliers.com

Greater Columbus Region
2 Miranova Place
Columbus, OH 43215
P: +1 614 436 9800
columbusretailteam.com



The information herein is provided "ONLY AS AN INTRODUCTION TO THE PROPERTY". All parties interested in purchasing should base their final decision on the results of their own independent inspection of the property. All parties should satisfy themselves as to the condition of the property with respect to the legal, environmental or physical conditions of the property and title thereto. All financial data provided is given for information purposes and is not guaranteed. All parties should perform their own market feasibility study to determine the soundness of the financial data provided and the physical condition of the property. The Owner, Agent and all parties acting on behalf of the Owner or Agent hereby make no representations as to the accuracy or completeness of the information included in this property profile. Unless provided to the buyer under separate cover, no environmental study has been done for this property. This information is believed to be accurate. We are not responsible for misstatements of facts, errors or omissions, prior sale, changes of price or withdrawal from the market without notice.