

Craig Industrial Center

4200 Flossmoor Street, Suite 600, Las Vegas, NV 89115

Leasing By:

Colliers



FOR LEASE

±21,840 Total SF Available

Another Quality Project By:



Property Overview

Craig Industrial Center is a ±544,210 SF Class A master planned industrial park located ±1.44 miles from the I-15 & Craig Road Interchange in North Las Vegas. The property is a rear loaded distribution building totaling ±130,440 square feet. The building features evaporative coolers, ESFR fire suppression system, 3-phase power, skylights and metal halide lighting.

±21,840 Total SF Available



I-P Zoning (Clark County)



APN: 140-05-315-007



Built in 2003



±30' Clear Height





Evaporative Coolers



277/480V, 3-Phase Power



ESFR Sprinklers

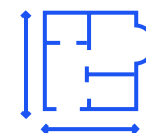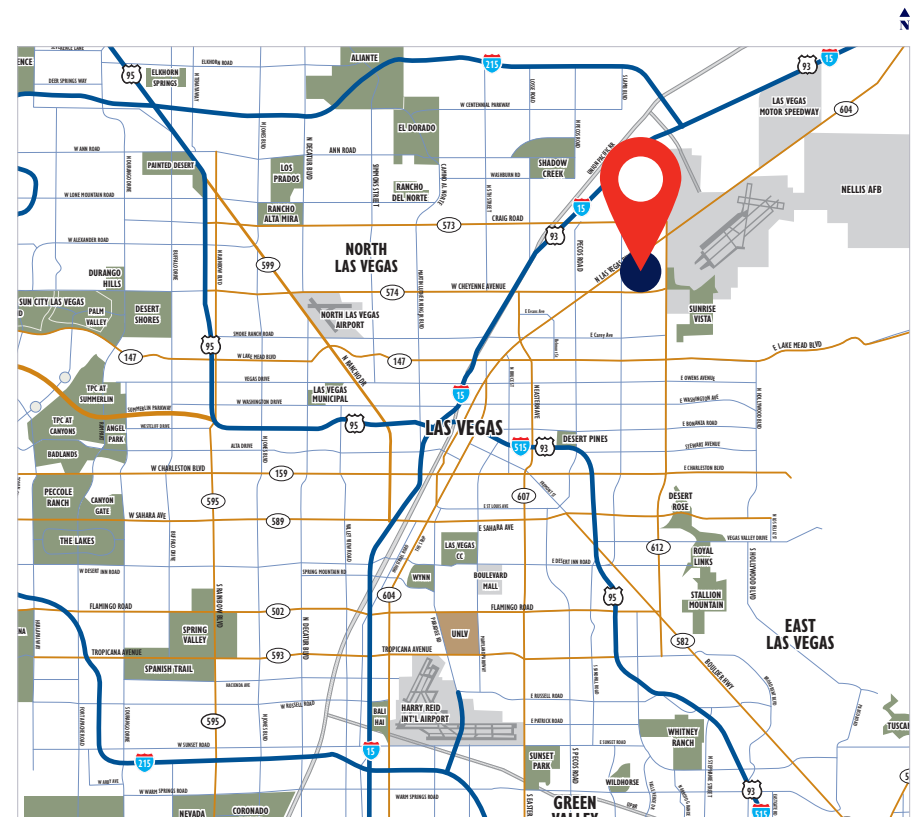

±21,840 Total SF
Available 02/28/2027

CONTACT US

Paul Sweetland, SIOR

Vice Chair

+1 702 836 3750

paul.sweetland@colliers.com

License # NV-S.0043604.PC

Jerry Doty, SIOR

Vice Chair

+1 702 836 3735

jerry.doty@colliers.com

License # NV-S.0172045

Zach McClenahan

Associate

+1 702 836 3780


zach.mcclenahan@colliers.com

License # NV-S.0198177

Site Plan

Building C, Suite 600
±21,840 Total SF Available

◀N For illustration purposes only. Not to scale.

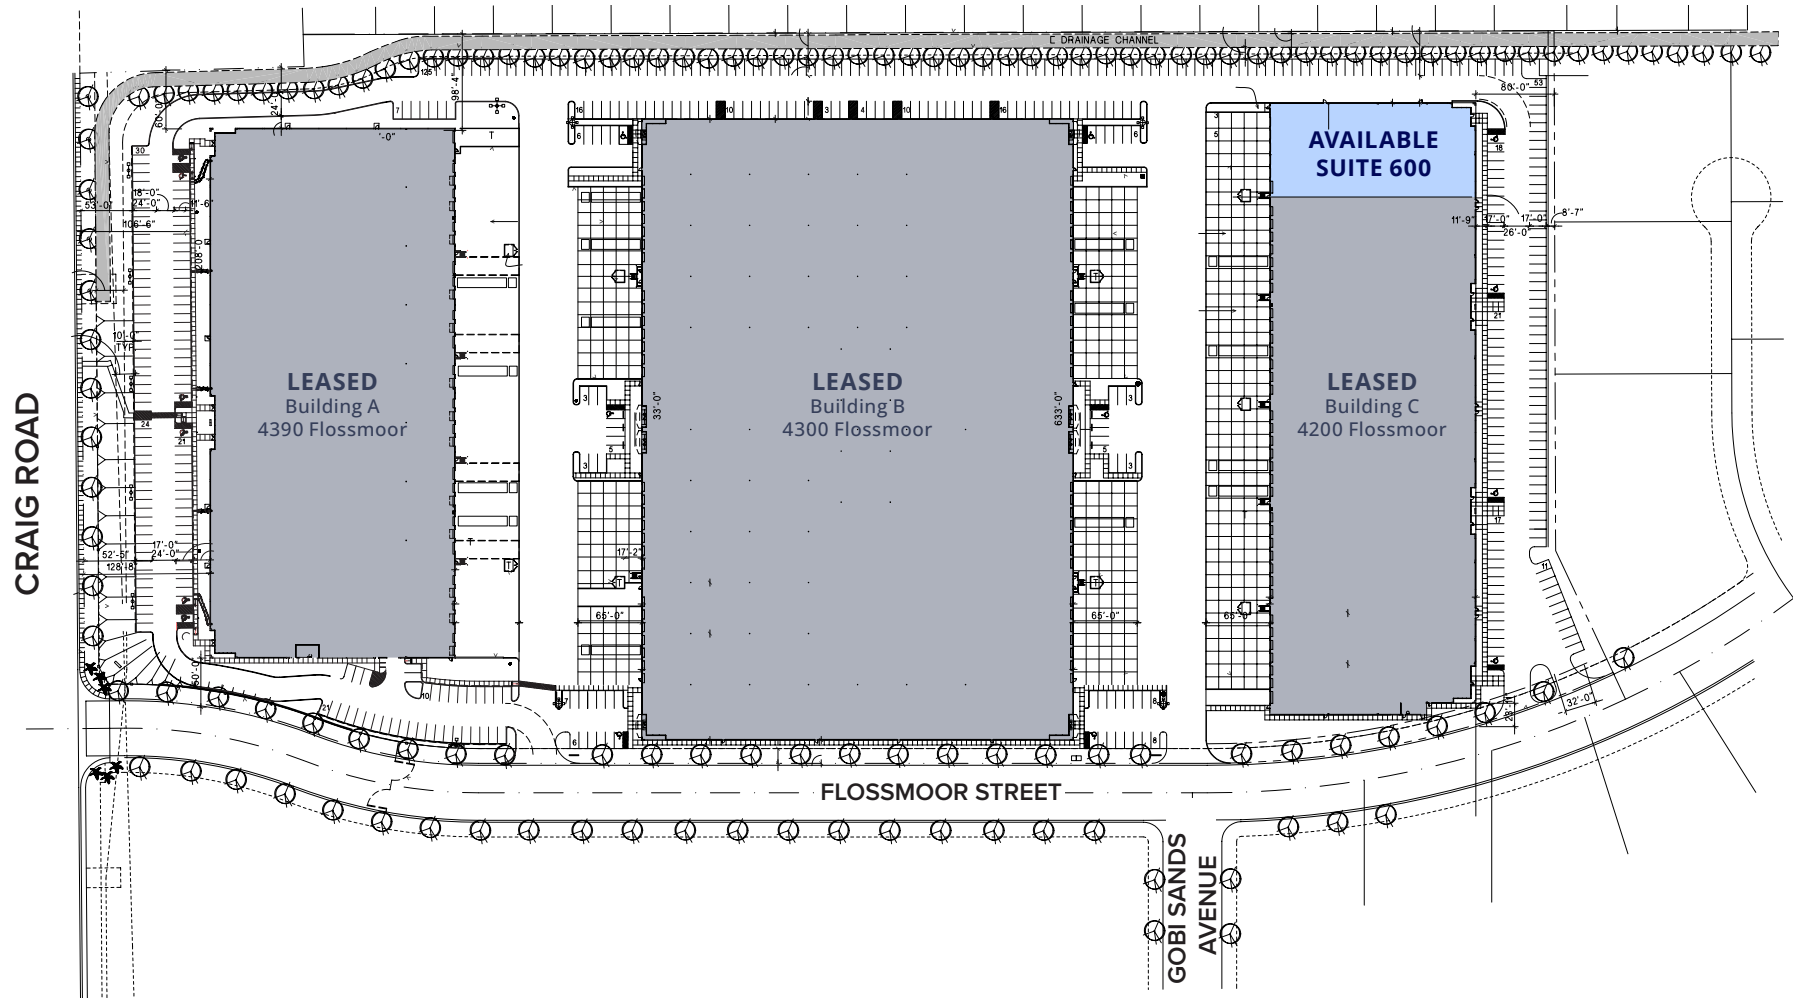

Floor Plan



±21,840 SF Total
±644 SF Office
±21,196 SF Warehouse



Five (5) 9' x 12'
Dock Loading Doors



One (1) 12' x 14'
Grade Level Loading Door



±30' Clear Height



ESFR Sprinklers





Available 02/28/2027

Lease Rate

Contact Broker

Building C, Suite 600

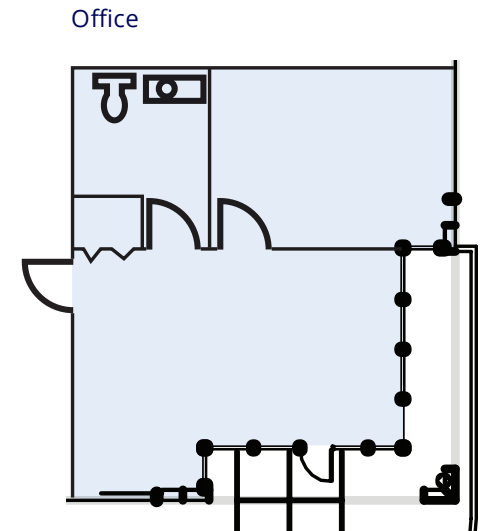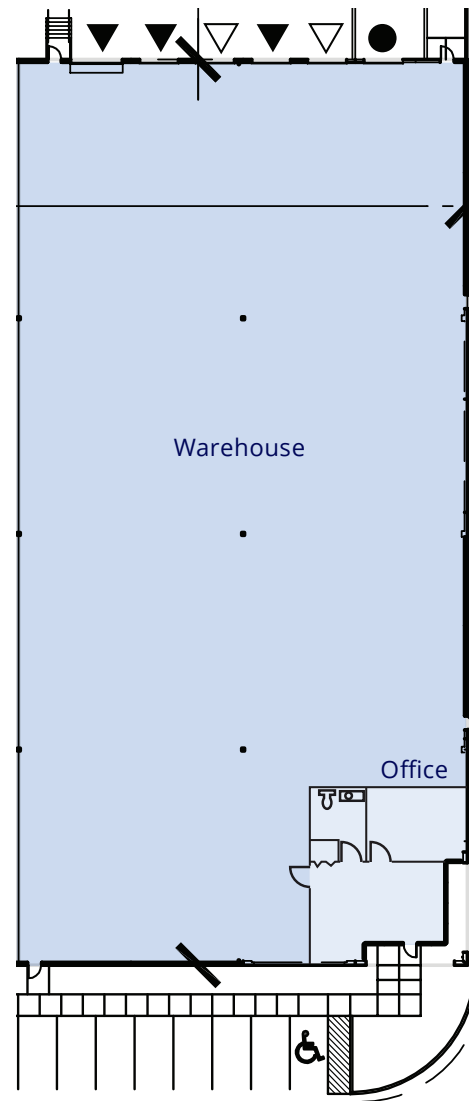

● = Grade Doors ▲ = Dock Doors △ = Pit Leveler

For illustration purposes only. Not to scale. 

Location Map

Conveniently located ± 1.44 miles from the I-15 & Craig Road Interchange in North Las Vegas

 For illustration purposes only. Not to scale.



Another Quality Project By:



Craig Industrial Center

4200 Flossmoor Street, Suite 600, Las Vegas, NV 89115

Paul Sweetland, SIOR

Vice Chair

Direct: +1 702 836 3750

paul.sweetland@colliers.com

License # NV-S.0043604

Jerry Doty, SIOR

Vice Chair

Direct: +1 702 836 3735

jerry.doty@colliers.com

License # NV-S.0172045

Zach McClenahan

Associate

Direct: +1 702 836 3780

zach.mcclenahan@colliers.com

License # NV-S.0198177



Accelerating success.

This document/email has been prepared by Colliers for advertising and general information only. Colliers makes no guarantees, representations or warranties of any kind, expressed or implied, regarding the information including, but not limited to, warranties of content, accuracy and reliability. Any interested party should undertake their own inquiries as to the accuracy of the information. Colliers excludes unequivocally all inferred or implied terms, conditions and warranties arising out of this document and excludes all liability for loss and damages arising there from. This publication is the copyrighted property of Colliers and /or its licensor(s). © 2025. All rights reserved. This communication is not intended to cause or induce breach of an existing listing agreement.