


WRA

WILLARD
RATLIFF
ARCHITECT
1709 MID PARK DRIVE
SUITE 8-2
KNOXVILLE, TENN. 37921
TEL: (865) 508 5717
FAX: (865) 508 5453
E-mail: beppew@yahoo.com


ENGINEER:

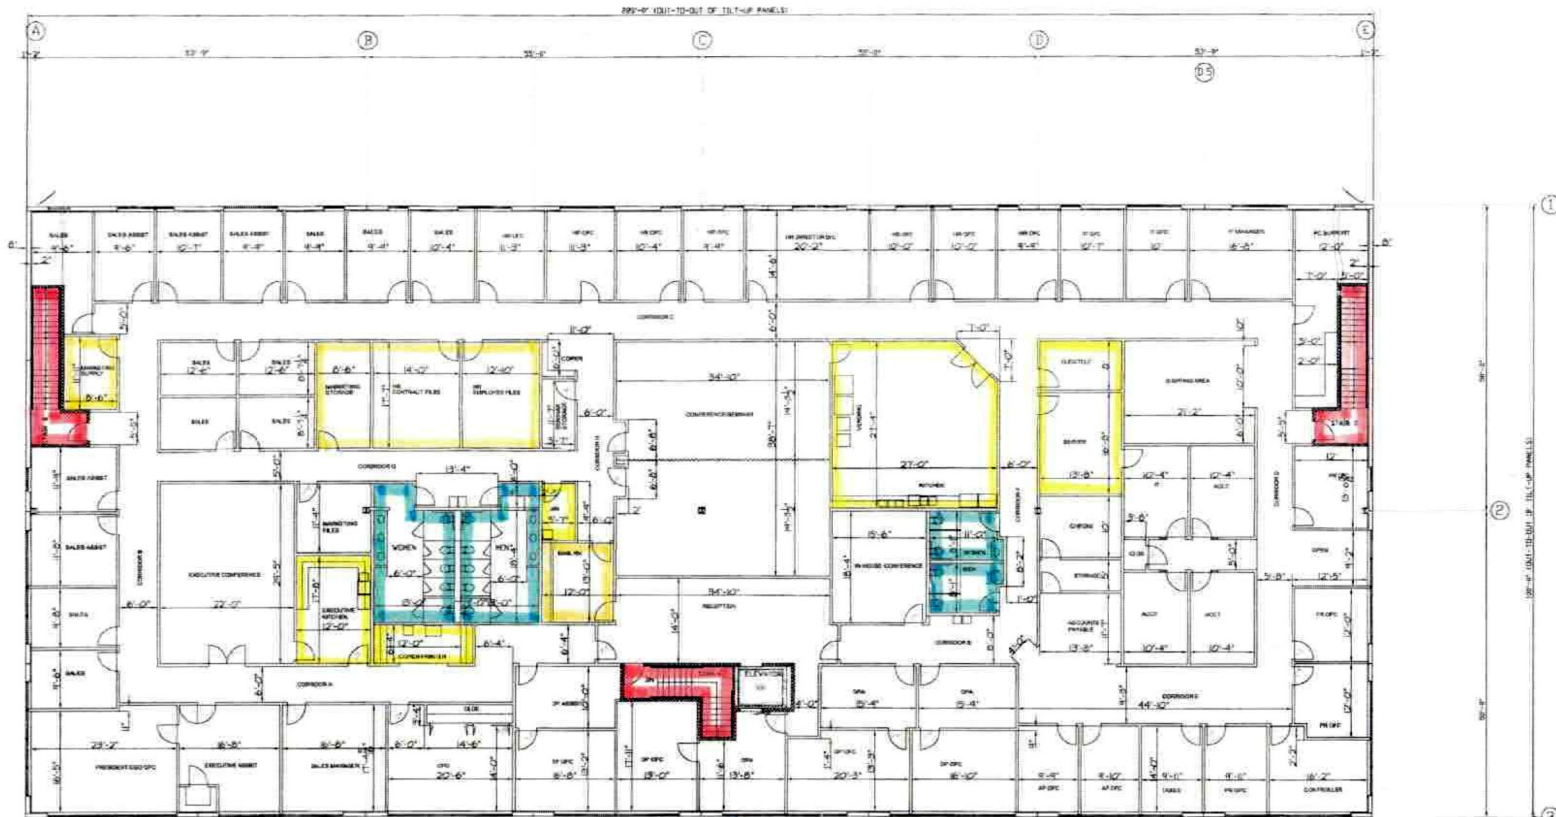

1ST FLOOR LOBBY
TERRAZZO PATTERN?

SSC SERVICE SOLUTIONS
PLAN - UPPER LEVEL

REVISED 11/16/04
REVISED 11/18/04
PROJECT NORTH

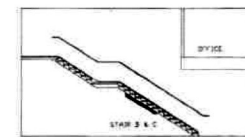

CORNER OF C.A.V. STAIR
RAMP 10-10

EXHIBIT B

SEAL:

PROJECT NO.:
DRAWN BY: WR

DESIGNED BY: WR

CHECKED BY: WR

REVISIONS

No. DATE DESCRIPTION

PROJECT TITLE
SSC SERVICE
SOLUTIONS

PANORAMA IV

LOCATION
MIDPARK BUSINESS
PARK

SHEET CONTENTS
PROPOSED PLAN
UPPER LEVEL
PLAN

DATE
10/26/04

SHEET NUMBER

A.1
OF

CARPET: 1801 LEVEL
VINYL BASE
VINYL (FRIENDLY) EDGES
VINYL TILE
CERAMIC TILE + 4" ON WALL