


Downtown Office Space for Lease



Salina Place Building

Address:
205 South Salina Street
Syracuse, NY 13202

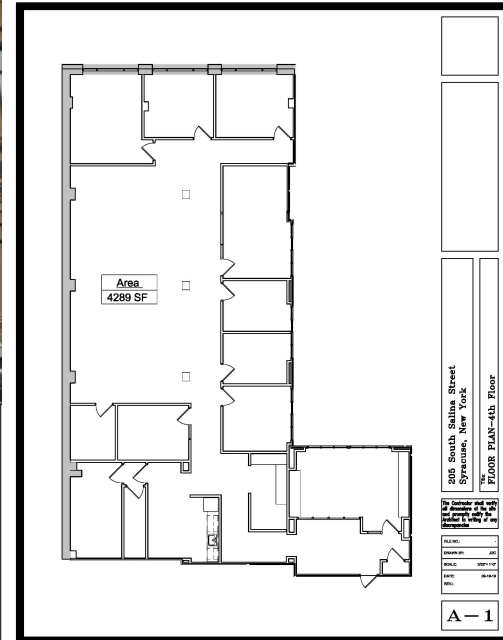

ABOUT THE PROPERTY

This 4 - Story mixed use building is in the heart of downtown Syracuse. The building includes luxury apartments, prime retail, and Class A office space. The 4,289 sf space on the 4th floor is the only space available.

PROPERTY FACTS AND FEATURES

- ✓ Building size is 40,000 sf
- ✓ Available space up to 4,289 sf
- ✓ Landlord owned garage parking nearby
- ✓ On-site management
- ✓ On-site gym: Metro Fitness
- ✓ Exposed brick and Class A finishes throughout

Exclusive Agent: Matt Funiciello

Real Estate Salesperson

mattf@jfrealestate.com

Office: (315) 472-2020 Ext. 105

Cell: (315) 430-1827

Fax: (315) 472-8774

4,289
Square Feet

www.jfrealestate.com


facebook

JF Real Estate has obtained the information above from sources we believe to be reliable. However, we have not verified its accuracy and make no guarantee, warranty or representation about it. It is submitted subject to the possibility of errors, omissions, change of price, rental or other conditions, prior sale, lease or financing, or withdrawal without notice. We include projections, opinions, assumptions or estimates for example only, and they may not represent current or future performance of the property. You and your tax and legal advisors should conduct your own investigation of the property and transaction.

Salina Place Building

Address:
205 South Salina Street
Syracuse, NY 13202

www.jfrealestate.com

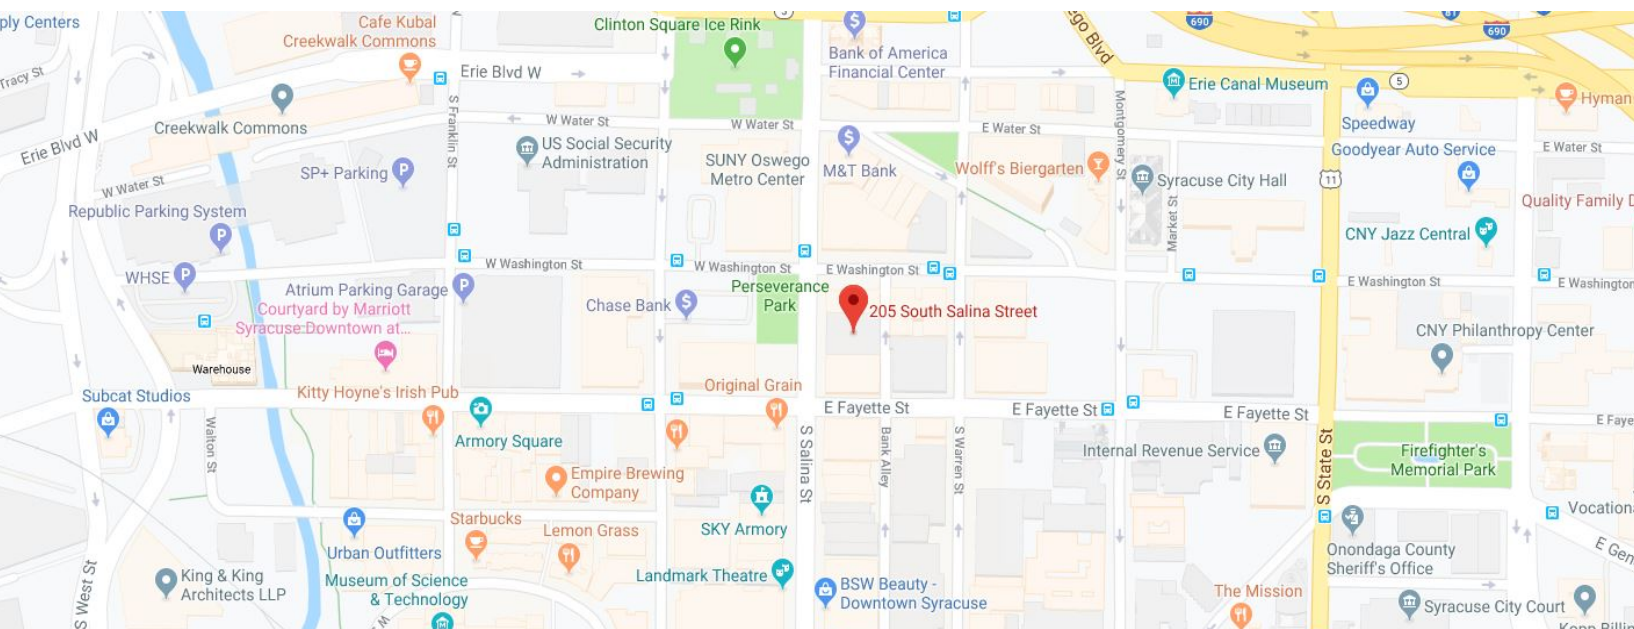


JF Real Estate has obtained the information above from sources we believe to be reliable. However, we have not verified its accuracy and make no guarantee, warranty or representation about it. It is submitted subject to the possibility of errors, omissions, change of price, rental or other conditions, prior sale, lease or financing, or withdrawal without notice. We include projections, opinions, assumptions or estimates for example only, and they may not represent current or future performance of the property. You and your tax and legal advisors should conduct your own investigation of the property and transaction.

Salina Place Building

Address:
205 South Salina Street
Syracuse, NY 13202

www.jfrealestate.com

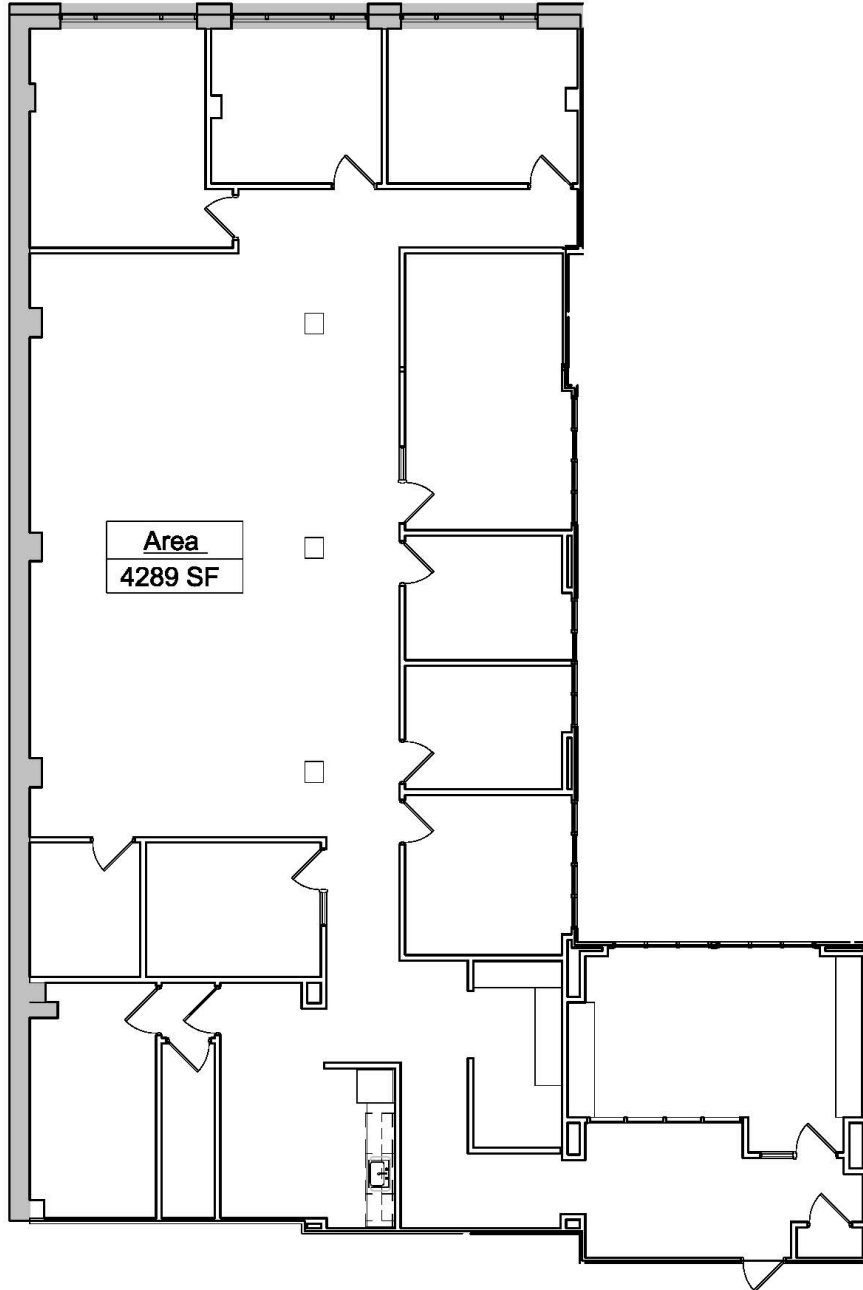

205 South Salina Street
Syracuse, New York

Title:
FLOOR PLAN-4th Floor

The Contractor shall verify all dimensions of the site and promptly notify the Architect in writing of any discrepancies

FILE NO.: -
DRAWN BY: JDC
SCALE: 3/32" = 1'-0"
DATE: 08-18-19
REV:

A - 1