


1 Level 1 VACANT SPACE
3/16" = 1'-0"

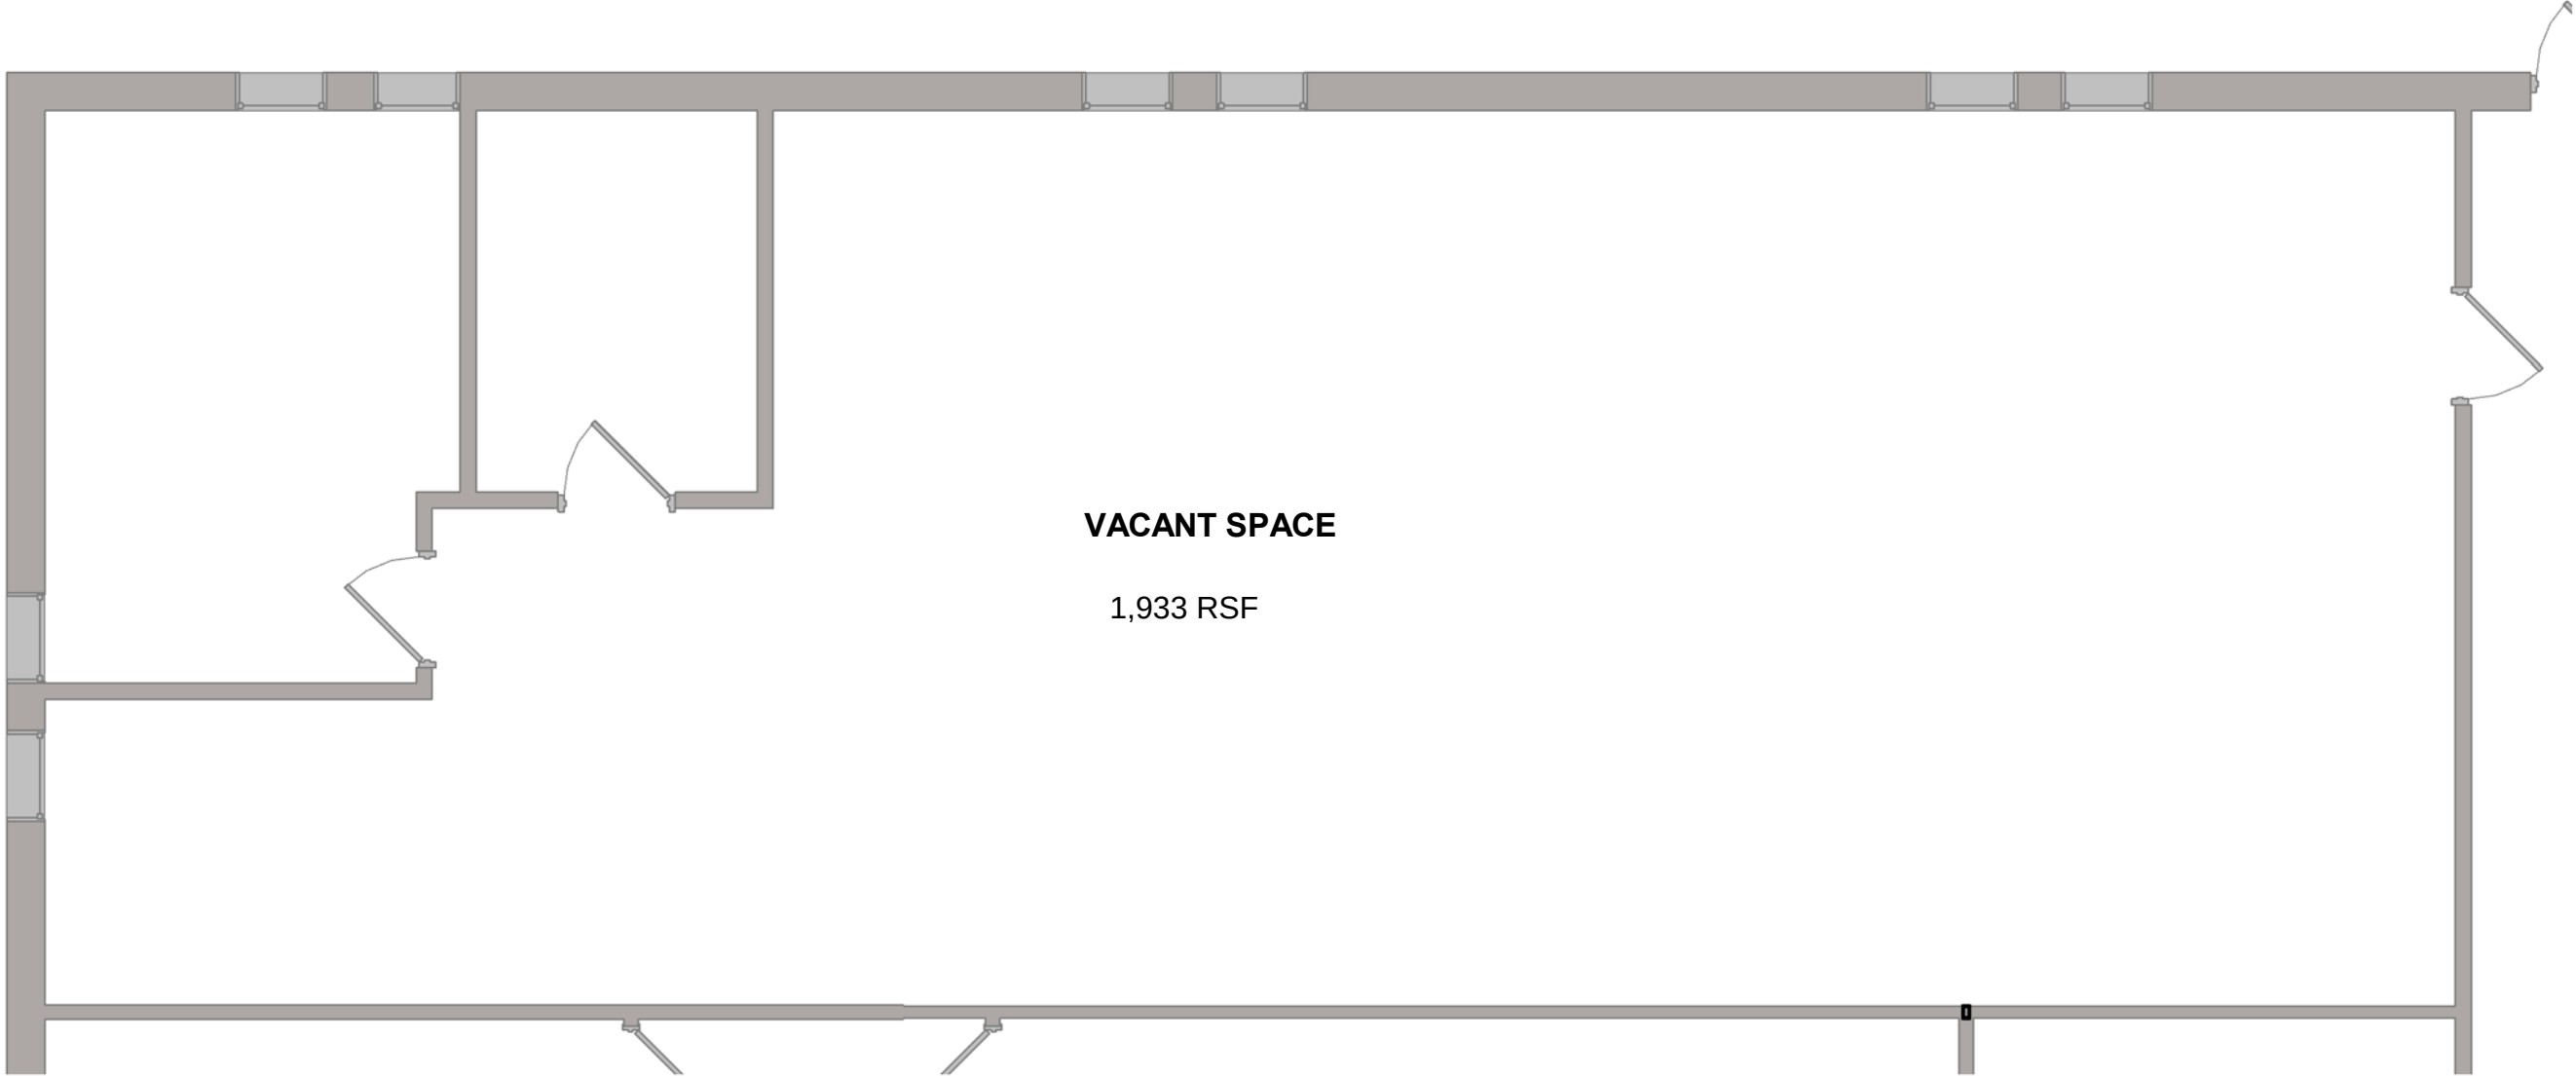

PROJECT NO: 2175A		PLOTTED ON: 7/27/2022 9:36:37 AM		
COPYRIGHT 2022 COTLER ARCHITECTURE Unauthorized alteration or addition to this document is a violation of Section 7209 Subdivision 2 of the New York State Education law DRAWING:	EXISTING PLANS	PROJECT:	SCALE: 3/16" = 1'-0"	
		VACANT SPACE		DATE: 07/27/22
		950 LOUDON RD LATHAM, NY 12110 518-783-1663  WWW.COTLERARCHITECTURE.COM		DRAWN BY: EM CKD BY: DG
				REVISIONS:
		DRAWING NO:		260 WASHINGTON AVE ALBANY NY, 12210
A1				