


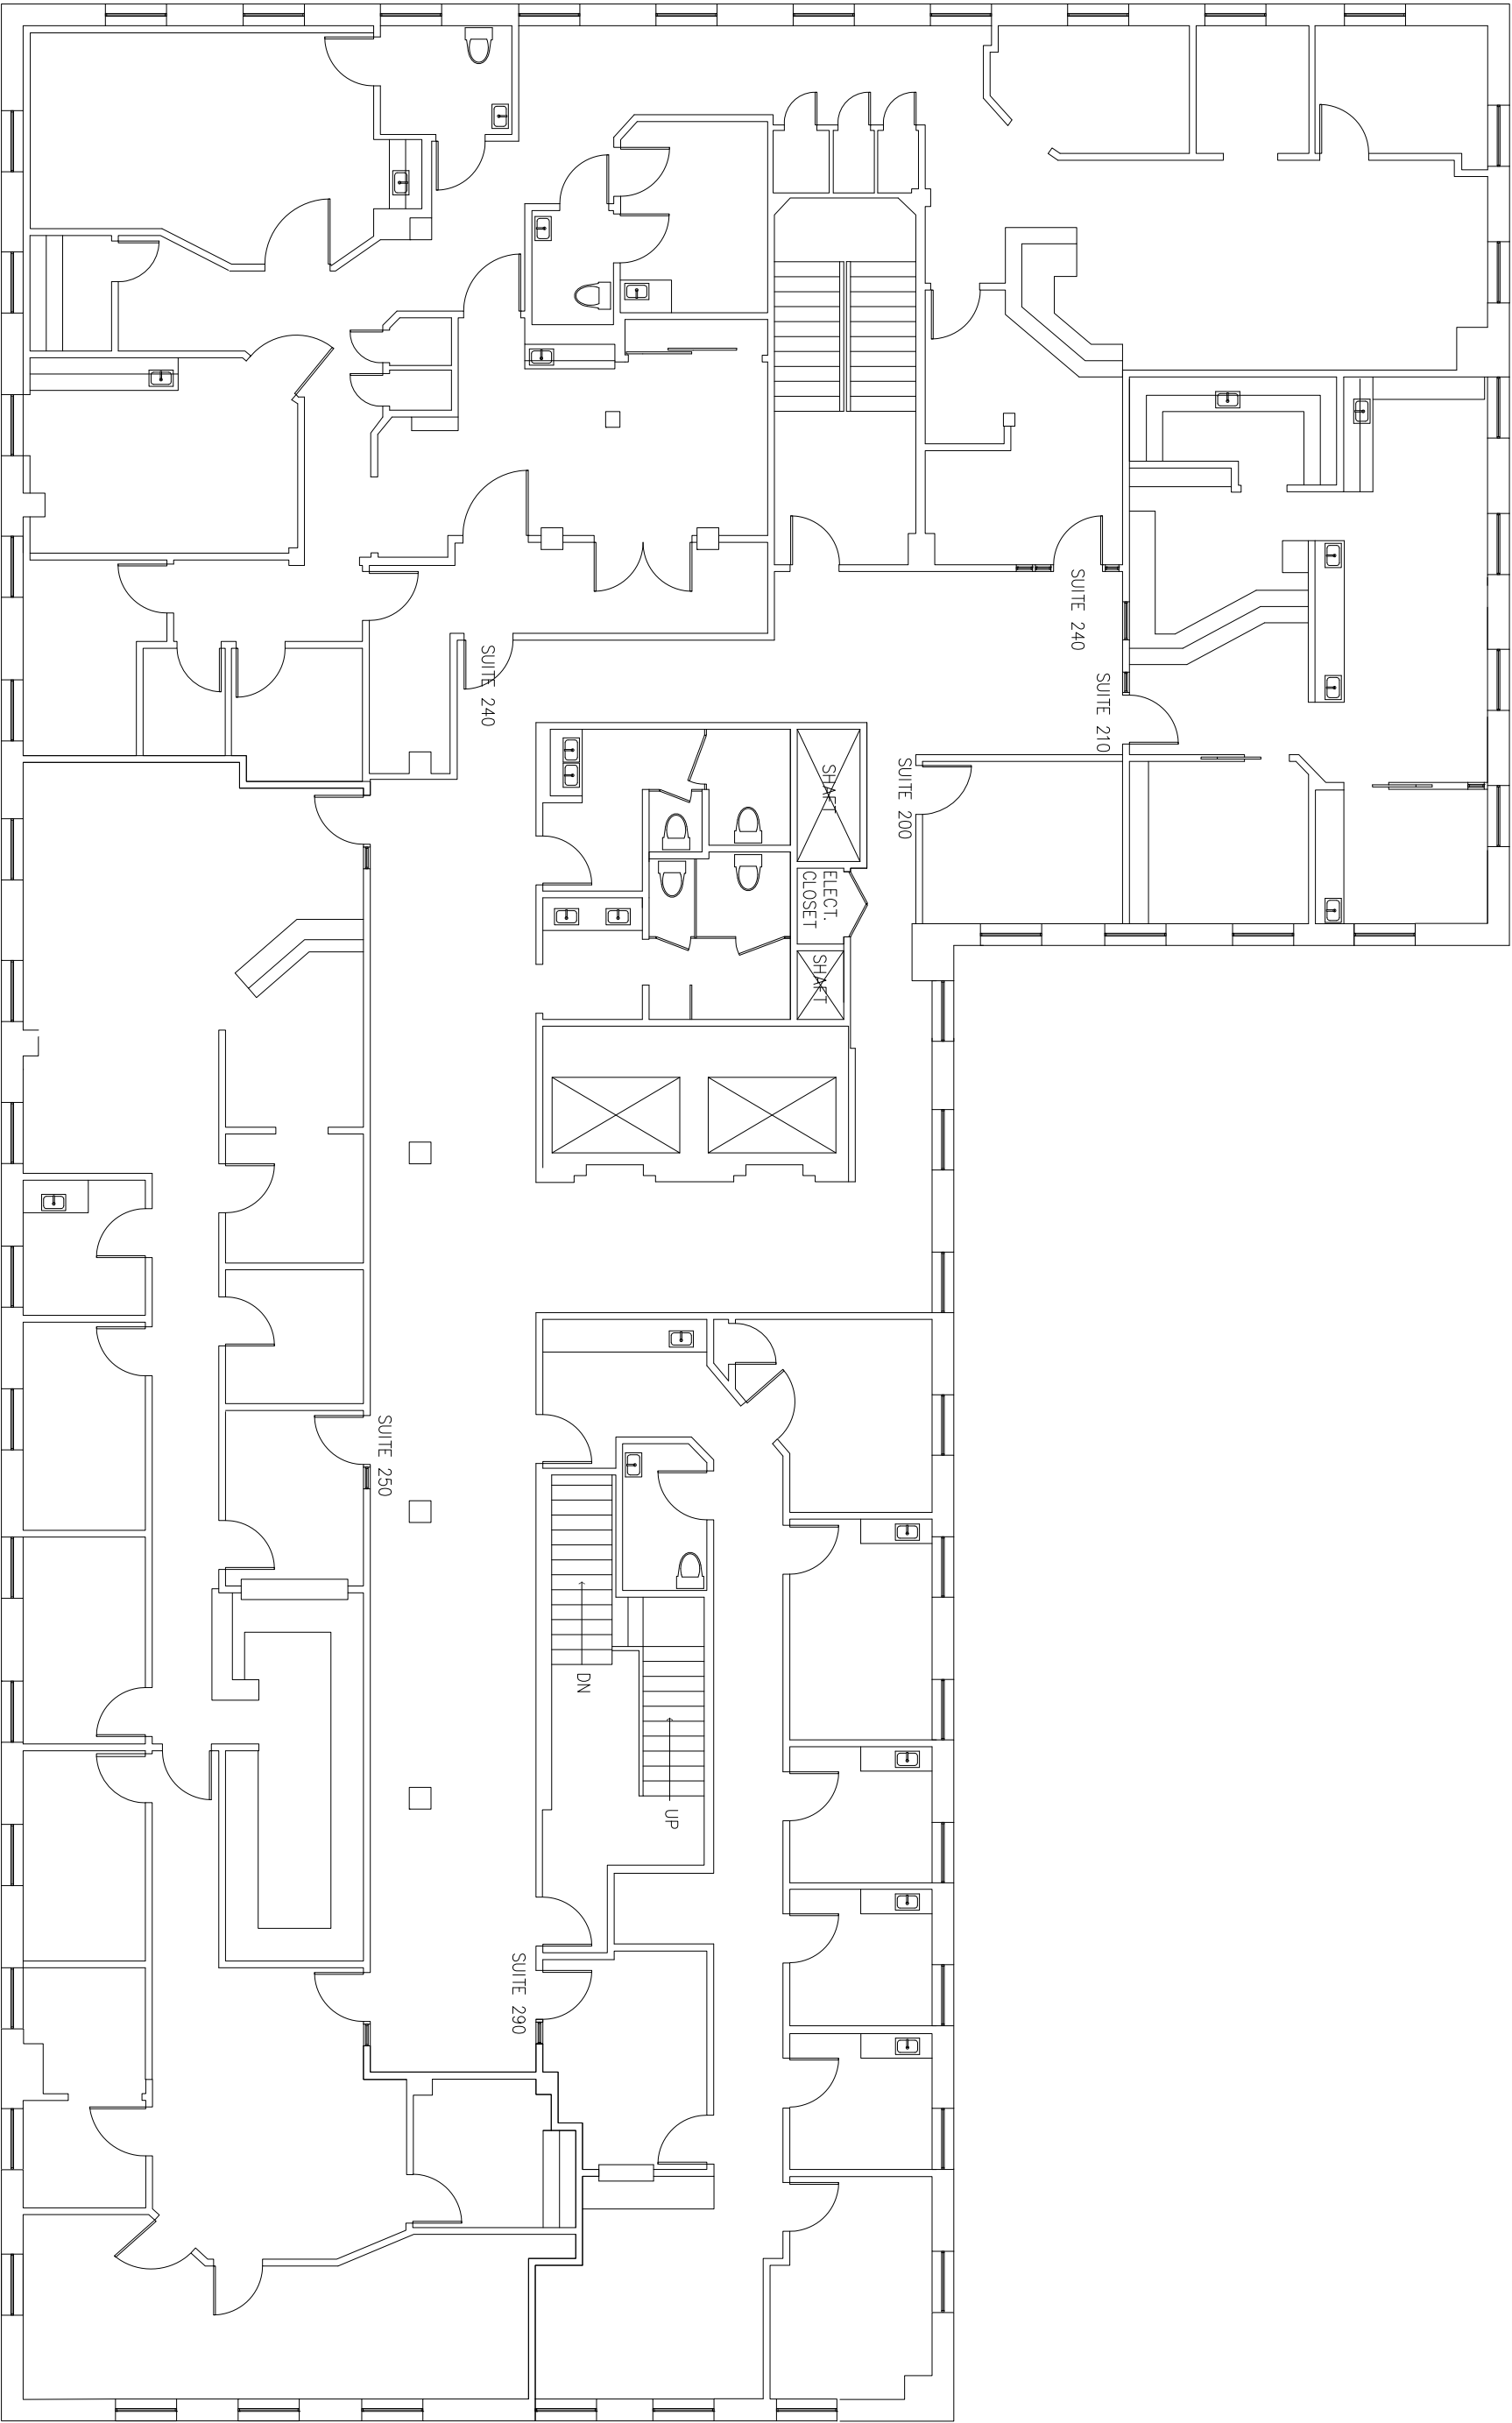

Second Floor

Scale: N/S

SHEET NO.

A-3

Date: 12/07/15

Drawn by: GR

Approved by: MC

Job Number: 0000-15

SHEET TITLE:

Second Floor

PROJECT INFO:

9675 Brighton Drive
Beverly Hills, CA 90210

9675 Brighton Drive

CLIENT:

Welltower Inc.
9675 Brighton Dr. Suite 380
Beverly Hills, CA 90210

