
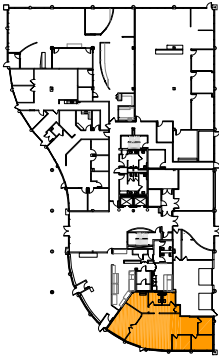


STACKING PLAN

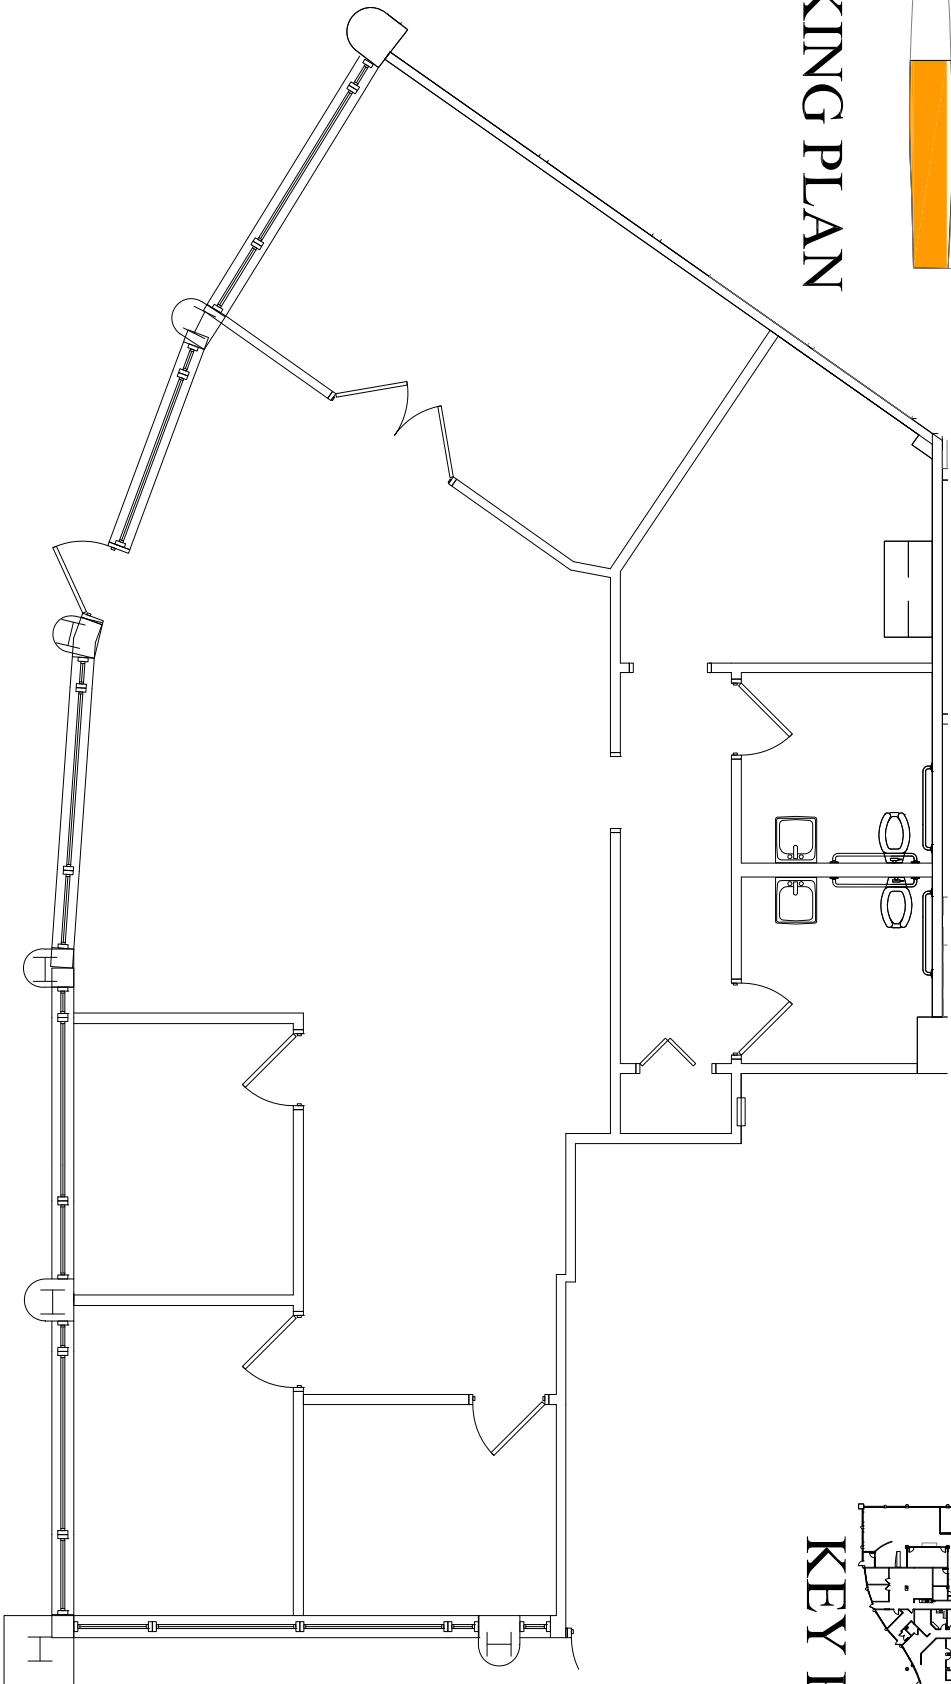

KEY PLAN

130 New Boston St		Suite 105A		1/8/2025		 KS Partners overell & managed 130 New Boston Street, Suite 303 Woburn, MA 01801 (978) 560-0560
LEGEND		2,054 RSF		Scale:	Revision Date:	
☐ Existing Walls				WI Wright Interiors Interior Design & Space Planning bree@wrightinteriors.net		Drawing Name: 130 New Boston St 1st Fl 2025
Site verification needed.						