



STACKING PLAN

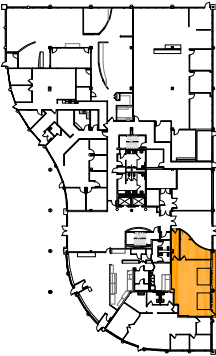

KEY PLAN

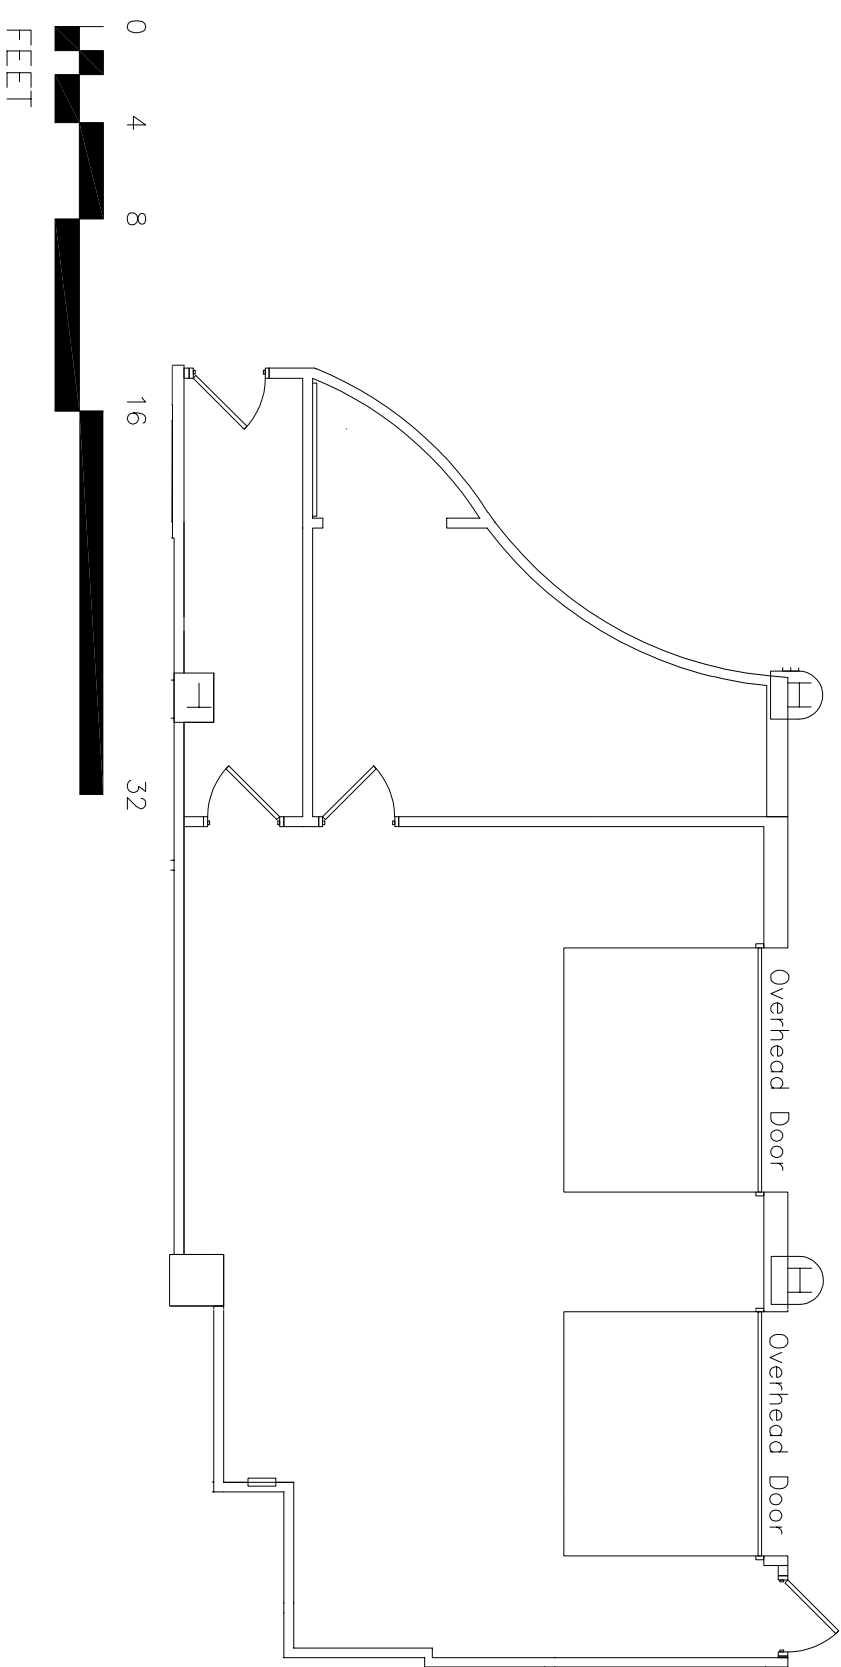

|                                       |  |           |  |                                                               |  |   |                                                  |
|---------------------------------------|--|-----------|--|---------------------------------------------------------------|--|---|--------------------------------------------------|
| 130 New Boston St.                    |  | Suite 107 |  | 7/23/2025                                                     |  | <div><div>KS Partners</div><div>owned &amp; managed</div></div> <div>130 New Boston Street,<br/>Suite 303<br/>Woburn, MA 01801<br/>(978) 560-0560</div> |                                                  |
| LEGEND                                |  | 1,390 RSF |  | Scale:                                                        |  |   | Revision Date:                                   |
| <div><div></div> Existing Walls</div> |  |           |  | WI Wright Interiors                                           |  |   | Drawing Name:<br>130 New Boston Rd 1st fl 7-7-25 |
|                                       |  |           |  | Interior Design & Space Planning<br>breec@wrightinteriors.net |  |   |                                                  |

130 New Boston Rd 1st fl 7-7-25