



STACKING PLAN

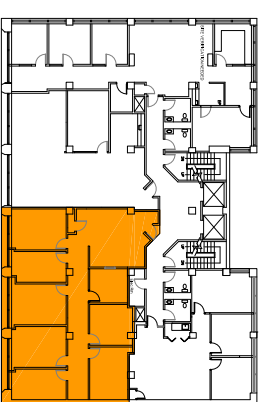

KEY PLAN

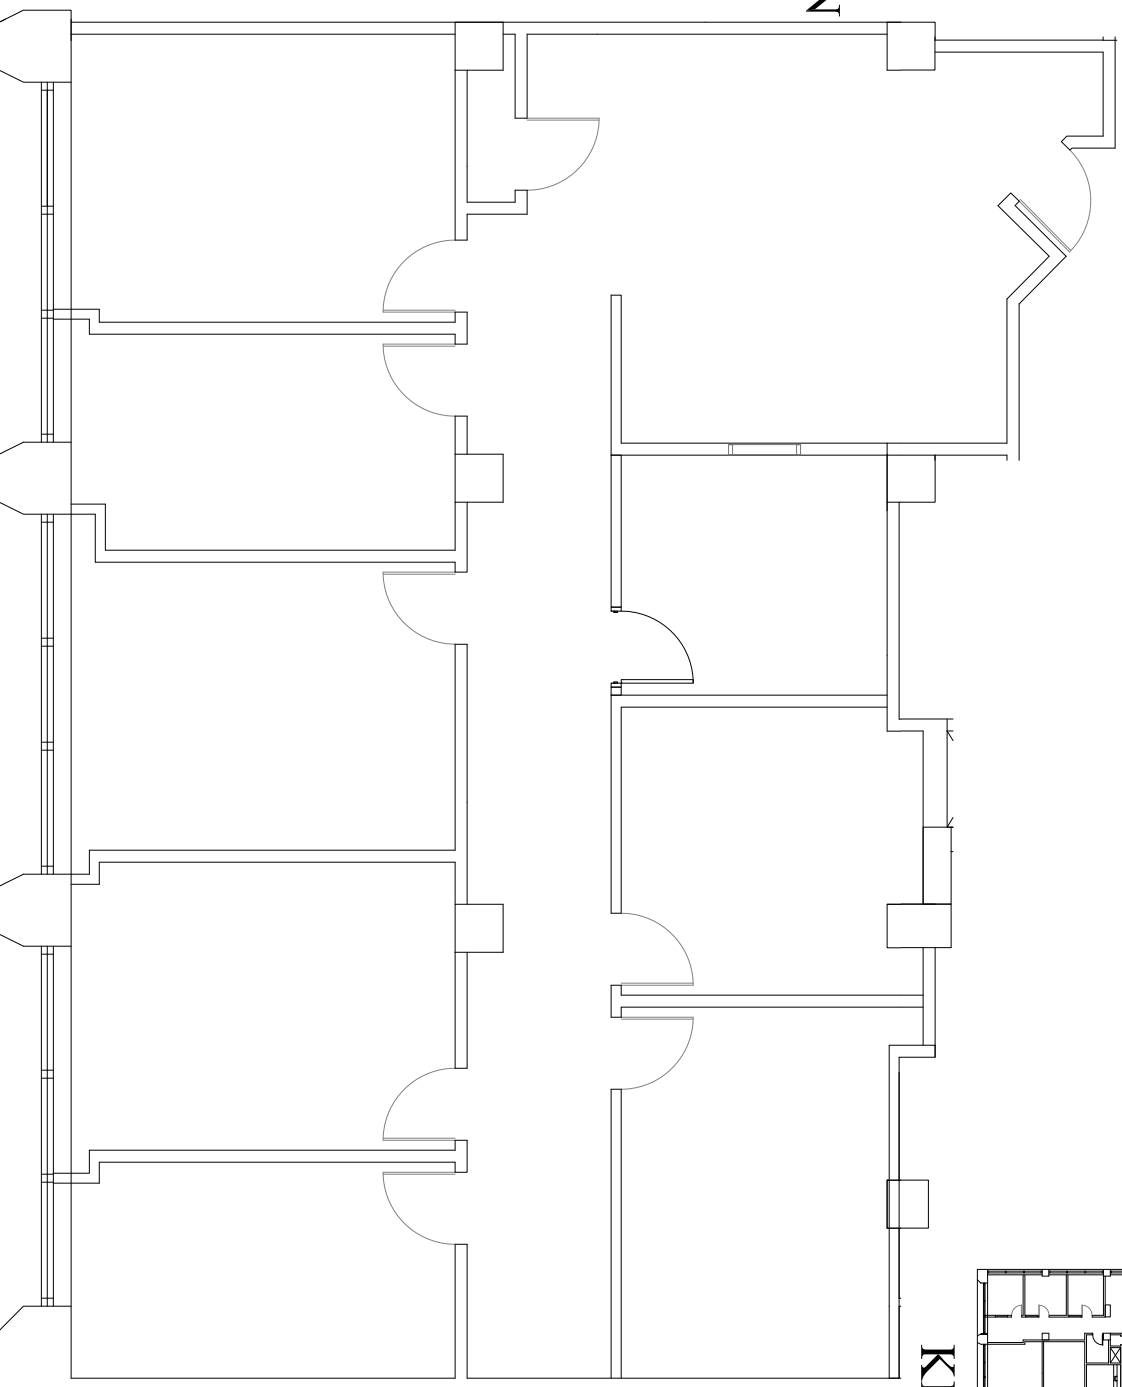

225 Friend St		Suite 503		8/1/2023		KS Partners owned & managed 130 New Boston Street, Suite 303 Woburn, MA 01801 (978) 560-0560	
LEGEND		2,533 RSF		Scale: 1/8"=1'0"		Revision Date:	
☐ Existing Walls							
Site verification needed.				WI Wright Interiors Interior Design & Space Planning breec@wrightinteriors.net		Drawing Name: 225 Friend St 5th fl 2023	