
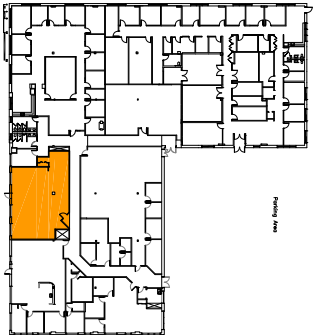


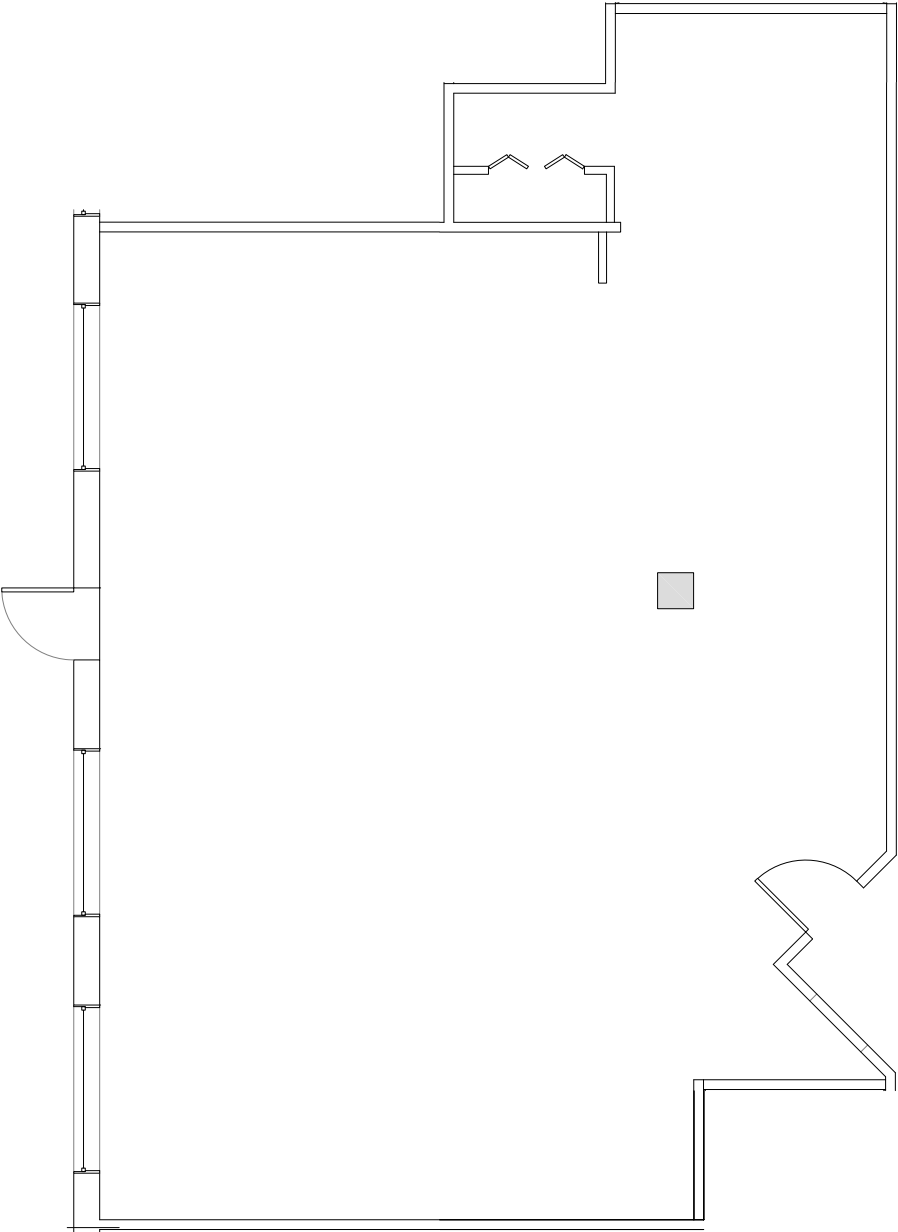

KEY PLAN

University Business Center, Suite 204		10/13/2025		KS Partnersowned & managed 130 New Boston Street, Suite 203 Woburn, MA 01801 (978) 560-0560
LEGEND		Scale: 1/8"=1'-0"	Revision Date:	
☐ Existing Walls		1,909 RSF		
		WI Wright Interiors Interior Design & Space Planning bree@wrightinteriors.net		
		Drawing Name: UBC 2nd Floor 10-13-25		

Site verification needed.