



STACKING PLAN

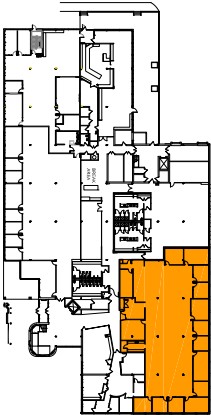

KEY PLAN

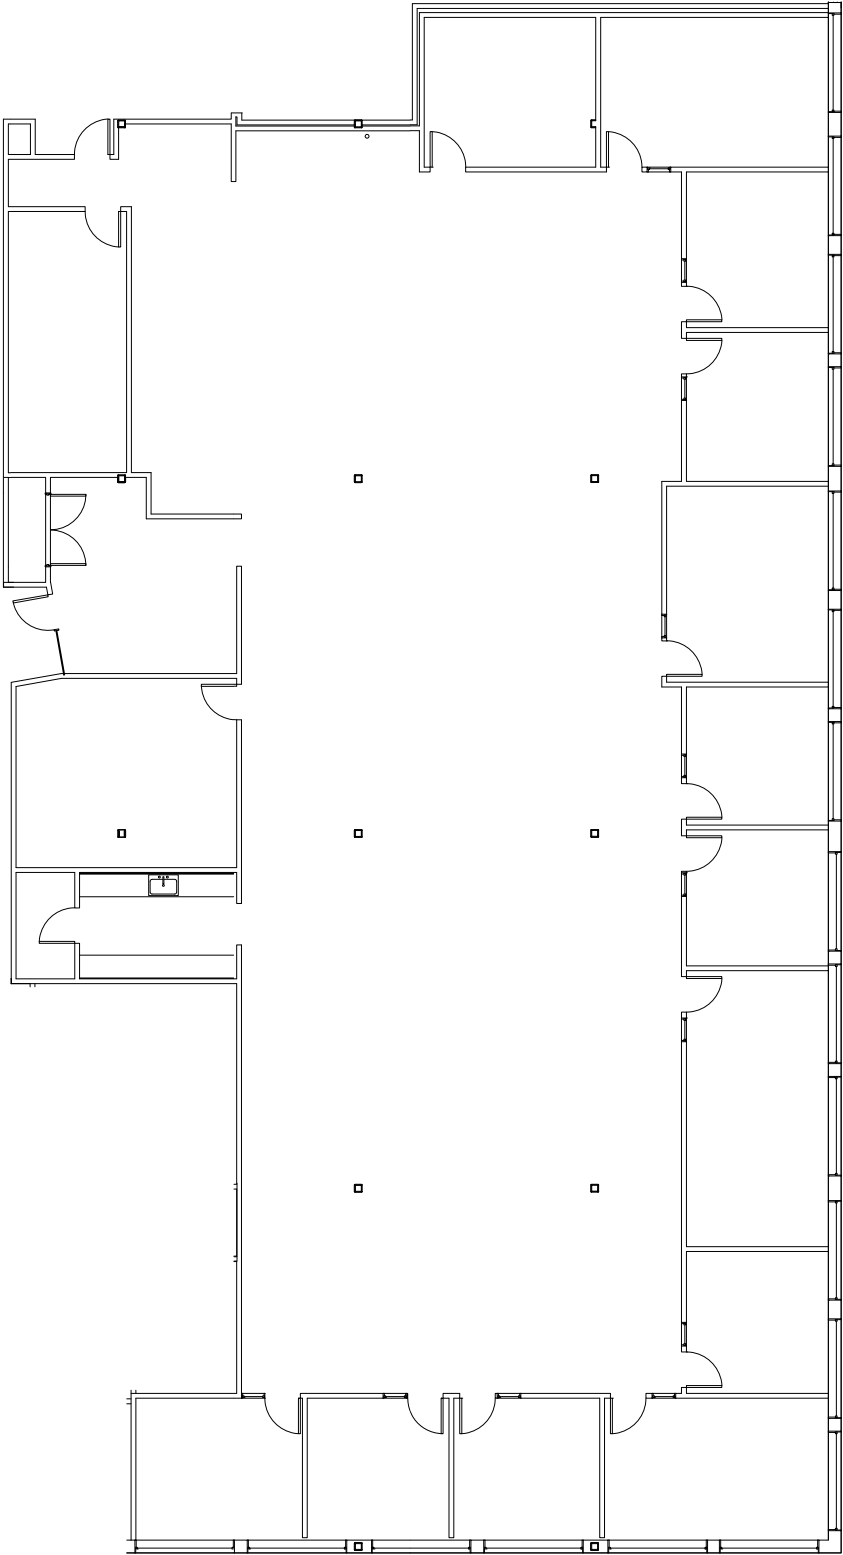

200 Nickerson Street		Suite 200-104		6/6/2024		KS Partners OWNERS & MANAGED 130 New Boston Street, Suite 303 Woburn, MA 01801 (978) 560-0560
LEGEND		9,563 RSF		Scale: 1/16"=1'-0"		
Existing Walls				Revision Date:		
				WI Wright Interiors Interior Design & Space Planning bree@wrightinteriors.net		Drawing Name: 200 Nickerson 1st Fl 2023

Site verification needed.