



STACKING PLAN

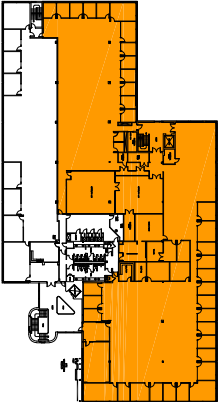

KEY PLAN

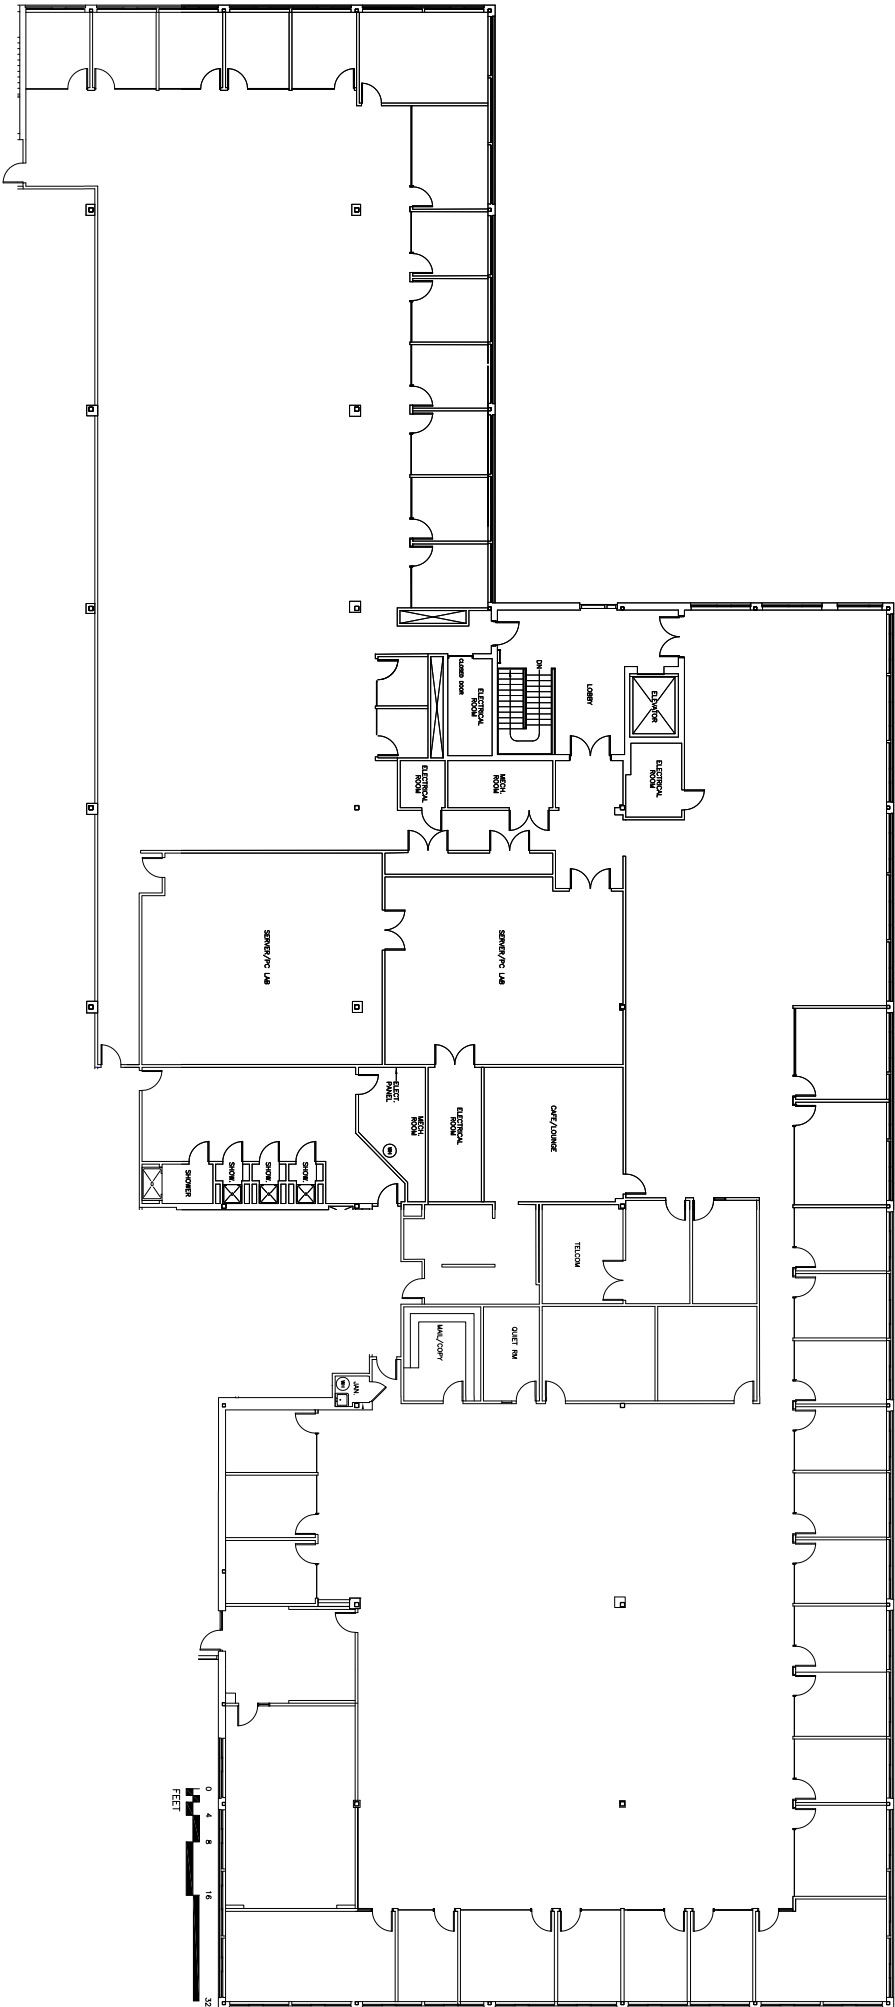

200 Nickerson Street		Suite 200-202		10/28/2024		KS Partners owned & managed 130 New Boston Street, Suite 303 Woburn, MA 01801 (978) 560-0560
LEGEND		31,277 RSF		Scale:		
Existing Walls				Revision Date:		
				WI Wright Interiors Interior Design & Space Planning bree@wrightinteriors.net		Drawing Name: 200 Nickerson 2nd Fl 10-28-24

Site verification needed for critical dimensions.