


FOR LEASE

1030 WEST GEORGIA STREET
VANCOUVER, BC

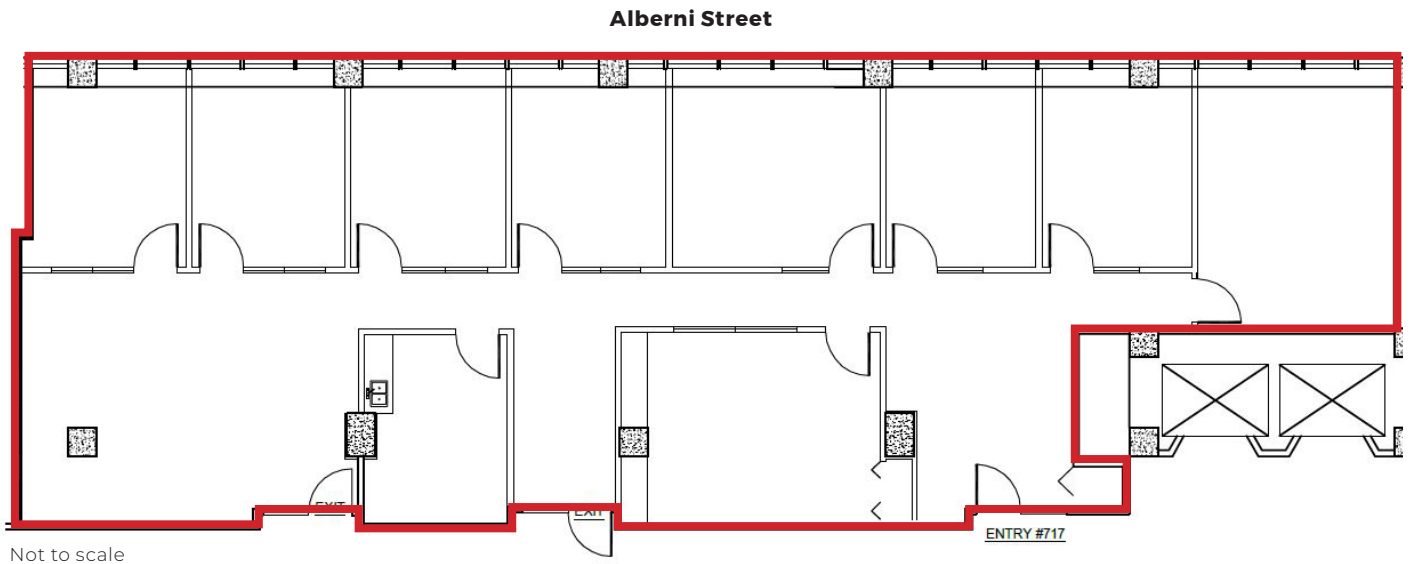

SUITE 717

Available July 1, 2024

3,074 Rentable sq.ft.

- Improved south side office space
- Seven window offices, boardroom, meeting room and kitchen

LEASING ENQUIRIES

BILL COULTER

PERSONAL REAL ESTATE CORPORATION
Senior Vice President | Office Properties

604 720 4800

bill.coulter@cbre.com

ELI APPLEBAUM

PERSONAL REAL ESTATE CORPORATION
Vice President | Office Properties

778 855 0022


eli.applebaum@cbre.com

CBRE

This disclaimer shall apply to CBRE Limited, Real Estate Brokerage, and to all other divisions of the Corporation; to include all employees and independent contractors ("CBRE"). The information set out herein, including, without limitation, any projections, images, opinions, assumptions and estimates obtained from third parties (the "Information") has not been verified by CBRE, and CBRE does not represent, warrant or guarantee the accuracy, correctness and completeness of the Information. CBRE does not accept or assume any responsibility or liability, direct or consequential, for the Information or the recipient's reliance upon the Information. The recipient of the Information should take such steps as the recipient may deem necessary to verify the Information prior to placing any reliance upon the Information. The Information may change and any property described in the Information may be withdrawn from the market at any time without notice or obligation to the recipient from CBRE. CBRE and the CBRE logo are the service marks of CBRE Limited and/or its affiliated or related companies in other countries. All other marks displayed on this document are the property of their respective owners. All Rights Reserved.

FOR LEASE

1030 WEST GEORGIA STREET
VANCOUVER, BC

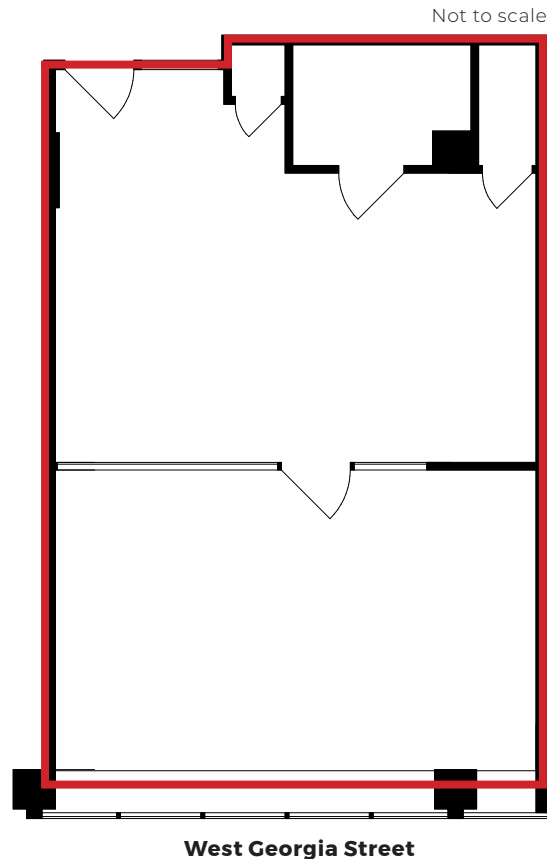

SUITE 903

Available May 1, 2024

760 Rentable sq.ft.

- > Improved north side office space
- > One large window office/boardroom

LEASING ENQUIRIES

BILL COULTER

PERSONAL REAL ESTATE CORPORATION
Senior Vice President | Office Properties

604 720 4800

bill.coulter@cbre.com

ELI APPLEBAUM

PERSONAL REAL ESTATE CORPORATION
Vice President | Office Properties

778 855 0022

eli.applebaum@cbre.com


CBRE

This disclaimer shall apply to CBRE Limited, Real Estate Brokerage, and to all other divisions of the Corporation; to include all employees and independent contractors ("CBRE"). The information set out herein, including, without limitation, any projections, images, opinions, assumptions and estimates obtained from third parties (the "Information") has not been verified by CBRE, and CBRE does not represent, warrant or guarantee the accuracy, correctness and completeness of the Information. CBRE does not accept or assume any responsibility or liability, direct or consequential, for the Information or the recipient's reliance upon the Information. The recipient of the Information should take such steps as the recipient may deem necessary to verify the Information prior to placing any reliance upon the Information. The Information may change and any property described in the Information may be withdrawn from the market at any time without notice or obligation to the recipient from CBRE. CBRE and the CBRE logo are the service marks of CBRE Limited and/or its affiliated or related companies in other countries. All other marks displayed on this document are the property of their respective owners. All Rights Reserved.

FOR LEASE

1030 WEST GEORGIA STREET

VANCOUVER, BC

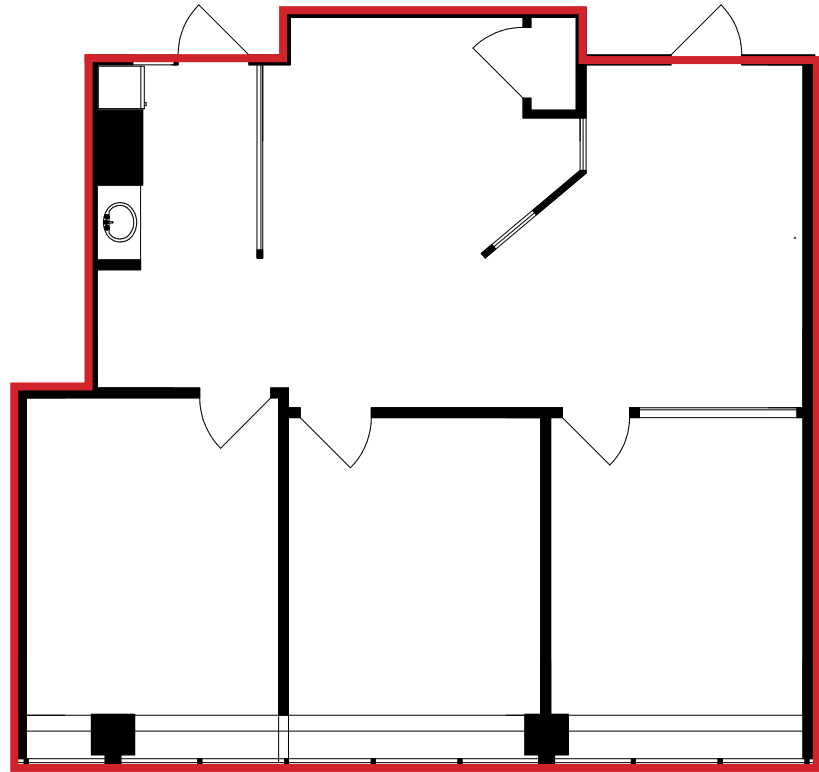

West Georgia Street

Not to scale

SUITE 1003

Available Immediately

1,152 Rentable sq.ft.

- > Improved north side office space
- > Three offices with small kitchenette/plumbing

LEASING ENQUIRIES

BILL COULTER

PERSONAL REAL ESTATE CORPORATION
Senior Vice President | Office Properties

604 720 4800

bill.coulter@cbre.com

ELI APPLEBAUM

PERSONAL REAL ESTATE CORPORATION
Vice President | Office Properties

778 855 0022


eli.applebaum@cbre.com

CBRE

This disclaimer shall apply to CBRE Limited, Real Estate Brokerage, and to all other divisions of the Corporation; to include all employees and independent contractors ("CBRE"). The information set out herein, including, without limitation, any projections, images, opinions, assumptions and estimates obtained from third parties (the "Information") has not been verified by CBRE, and CBRE does not represent, warrant or guarantee the accuracy, correctness and completeness of the Information. CBRE does not accept or assume any responsibility or liability, direct or consequential, for the Information or the recipient's reliance upon the Information. The recipient of the Information should take such steps as the recipient may deem necessary to verify the Information prior to placing any reliance upon the Information. The Information may change and any property described in the Information may be withdrawn from the market at any time without notice or obligation to the recipient from CBRE. CBRE and the CBRE logo are the service marks of CBRE Limited and/or its affiliated or related companies in other countries. All other marks displayed on this document are the property of their respective owners. All Rights Reserved.

FOR LEASE

1030 WEST GEORGIA STREET VANCOUVER, BC

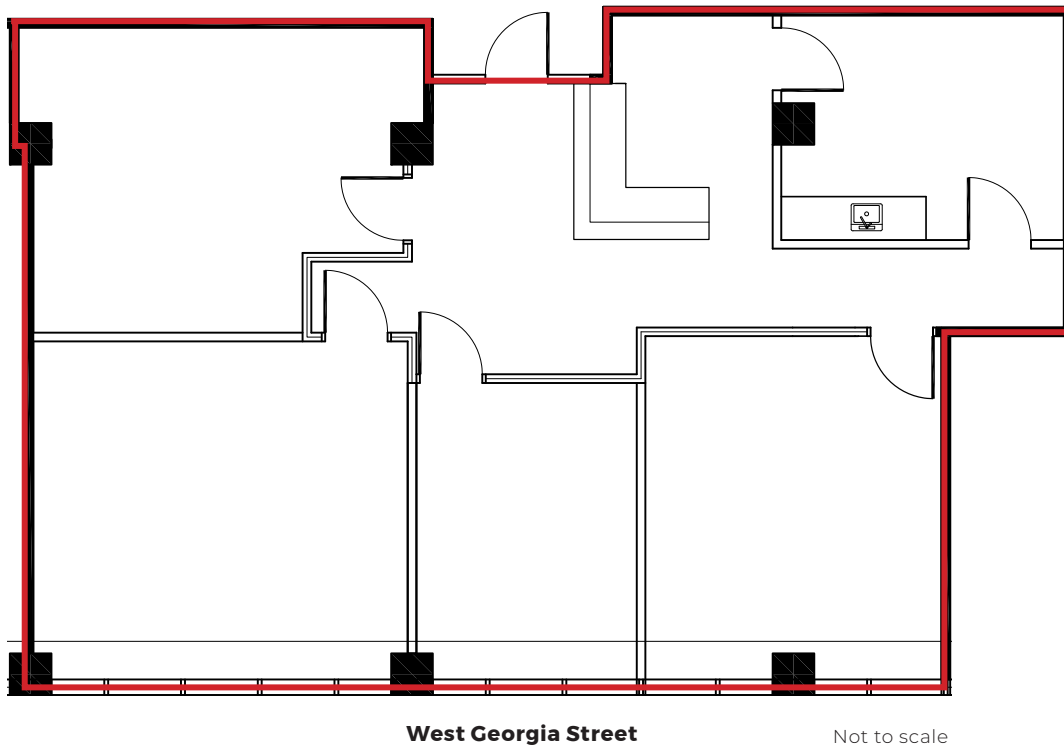

SUITE 1108

Available Immediately

1,683 Rentable sq.ft.

- > Improved north side office space
- > Three offices, boardroom, storage and kitchen

LEASING ENQUIRIES

BILL COULTER

PERSONAL REAL ESTATE CORPORATION
Senior Vice President | Office Properties

604 720 4800

bill.coulter@cbre.com

ELI APPLEBAUM

PERSONAL REAL ESTATE CORPORATION
Vice President | Office Properties

778 855 0022

eli.applebaum@cbre.com

CBRE

This disclaimer shall apply to CBRE Limited, Real Estate Brokerage, and to all other divisions of the Corporation; to include all employees and independent contractors ("CBRE"). The information set out herein, including, without limitation, any projections, images, opinions, assumptions and estimates obtained from third parties (the "Information") has not been verified by CBRE, and CBRE does not represent, warrant or guarantee the accuracy, correctness and completeness of the Information. CBRE does not accept or assume any responsibility or liability, direct or consequential, for the Information or the recipient's reliance upon the Information. The recipient of the Information should take such steps as the recipient may deem necessary to verify the Information prior to placing any reliance upon the Information. The Information may change and any property described in the Information may be withdrawn from the market at any time without notice or obligation to the recipient from CBRE. CBRE and the CBRE logo are the service marks of CBRE Limited and/or its affiliated or related companies in other countries. All other marks displayed on this document are the property of their respective owners. All Rights Reserved.