

665 EL CAMINO REAL

FOR LEASE

±4,750 SF office, flex, retail or lab space

Customizable lab single tenant building

Open floorplan

Polished concrete and high ceilings

ADA restrooms with shower

±10 secured and private parking spaces

New LED lights throughout

3-phase power and full HVAC throughout

One grade level door

TI's available

Mixed use corridor (MUC-ECR) zoning

The following can be made available: 6' chem fume hood
partial benchtop, compressed air, safety shower, power
drops throughout

0.4 miles from RWC Caltrain (10 minute walk)

\$3.00 NNN asking rate

For more leasing information contact


JOE CAMMARATA
650.769.3516
joe.cammarata@kidder.com
LIC N° 01366451

ERIC DEBRINE
650.769.3504
eric.debrine@kidder.com
LIC N° 02192983


KIDDER.COM

EXISTING FLOOR PLAN

First Floor

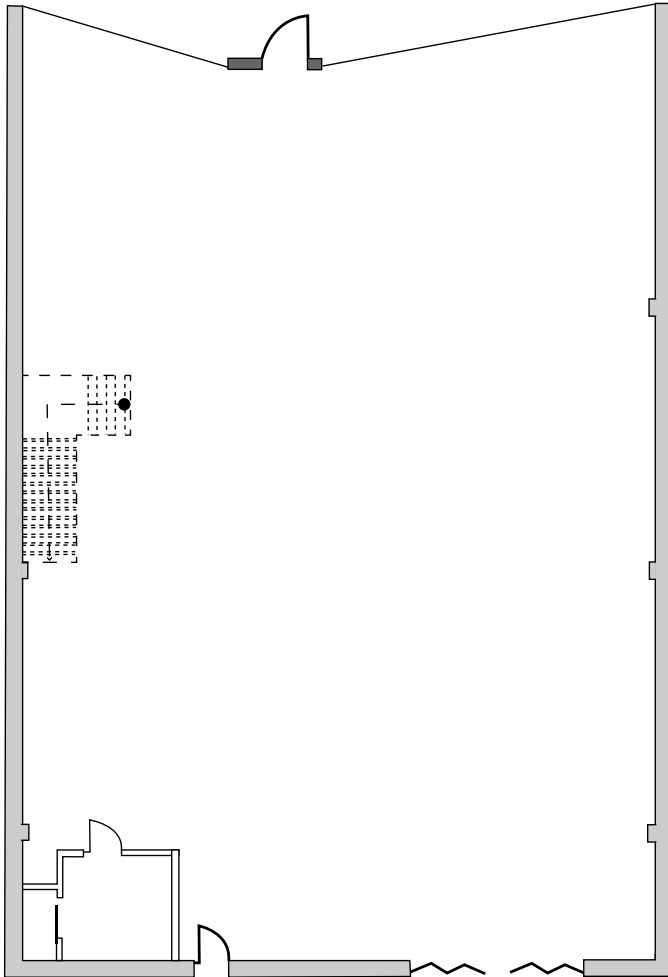

Second Floor

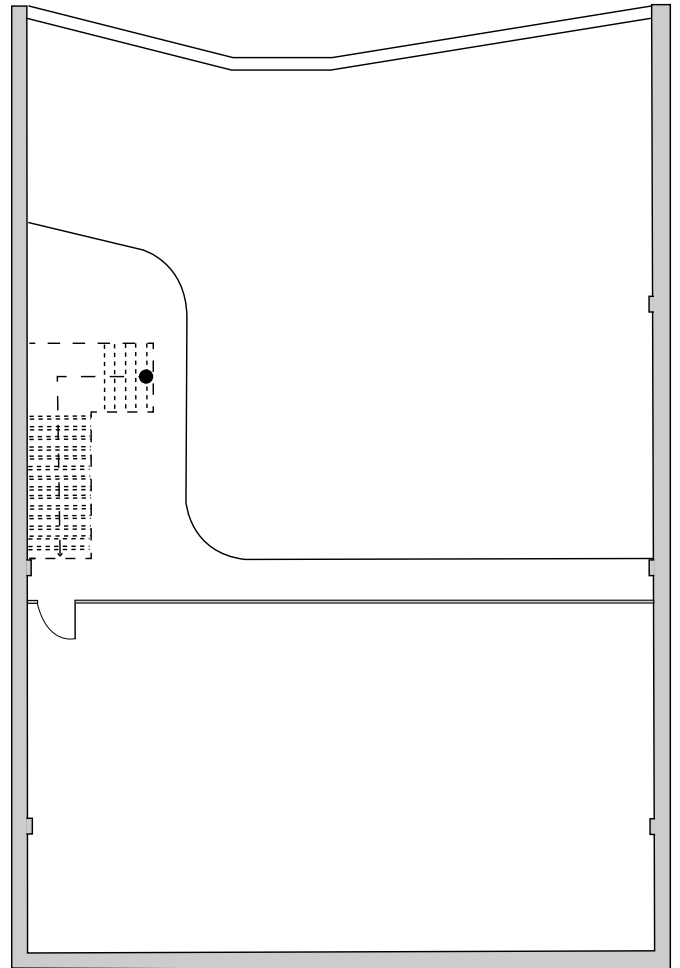

FLOORPLANS NOT TO SCALE

JOE CAMMARATA 650.769.3516 | joe.cammarata@kidder.com | LIC N° 01366451

ERIC DEBRINE 650.769.3504 | eric.debrine@kidder.com | LIC N° 02192983


[KIDDER.COM](https://www.kidder.com)

This information supplied herein is from sources we deem reliable. It is provided without any representation, warranty, or guarantee, expressed or implied as to its accuracy. Prospective Buyer or Tenant should conduct an independent investigation and verification of all matters deemed to be material, including, but not limited to, statements of income and expenses. Consult your attorney, accountant, or other professional advisor.




CONCEPTUAL FLOOR PLAN

First Floor

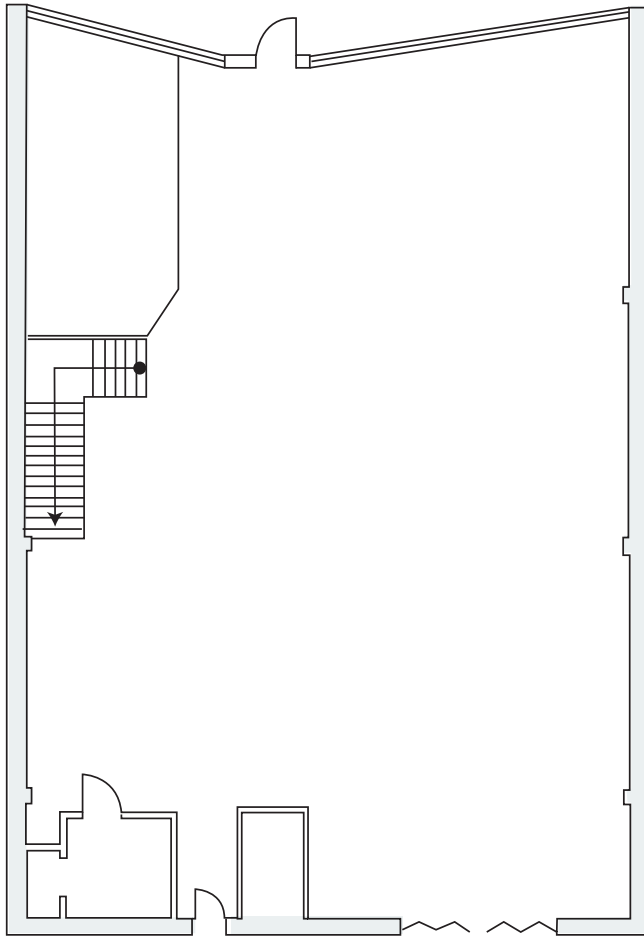

Second Floor

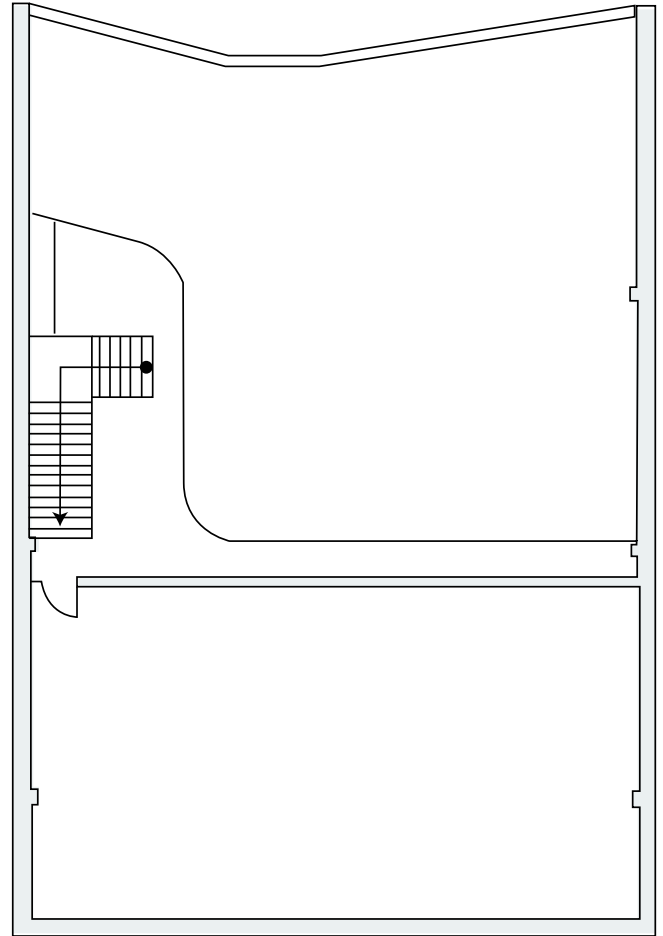

FLOORPLANS NOT TO SCALE



JOE CAMMARATA 650.769.3516 | joe.cammarata@kidder.com | LIC N° 01366451

ERIC DEBRINE 650.769.3504 | eric.debrine@kidder.com | LIC N° 02192983

[KIDDER.COM](https://www.kidder.com)

This information supplied herein is from sources we deem reliable. It is provided without any representation, warranty, or guarantee, expressed or implied as to its accuracy. Prospective Buyer or Tenant should conduct an independent investigation and verification of all matters deemed to be material, including, but not limited to, statements of income and expenses. Consult your attorney, accountant, or other professional advisor.



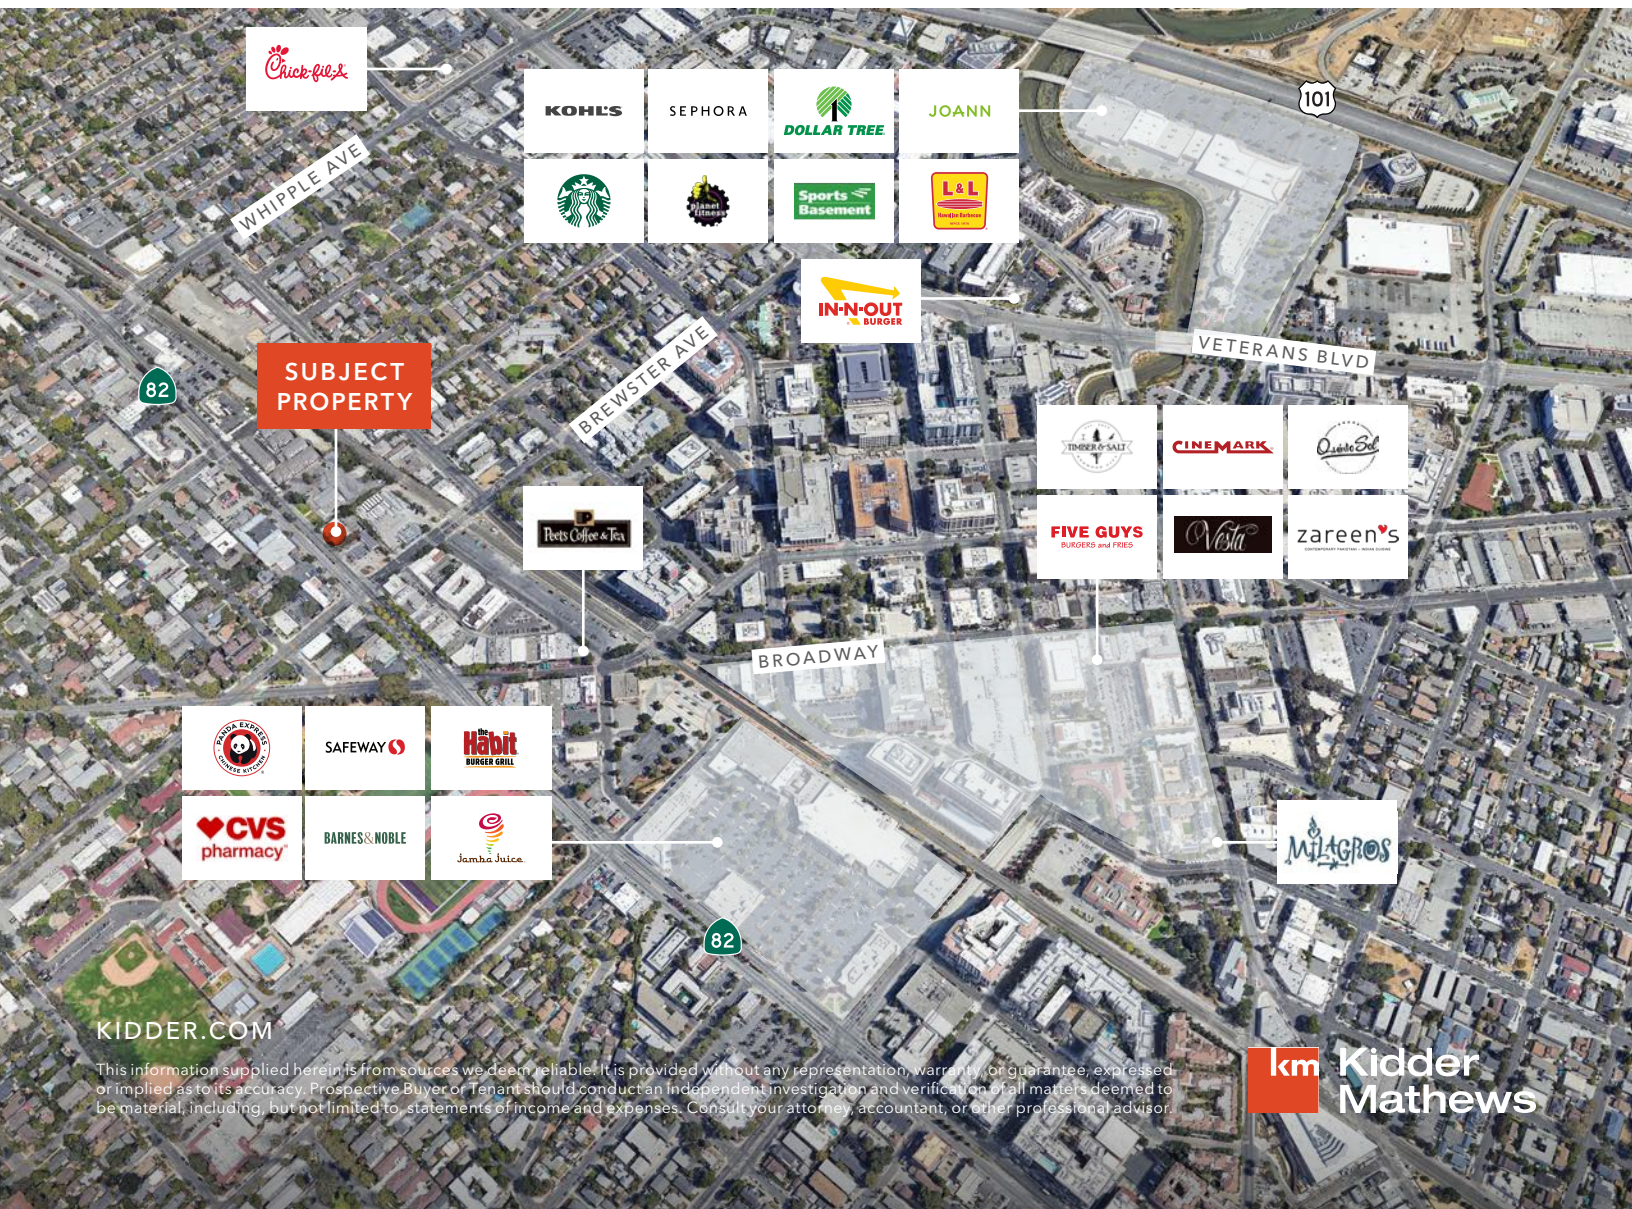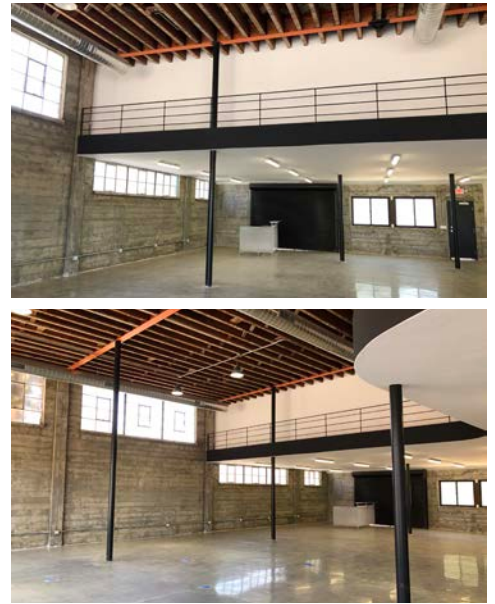

KIDDER.COM

This information supplied herein is from sources we deem reliable. It is provided without any representation, warranty, or guarantee, expressed or implied as to its accuracy. Prospective Buyer or Tenant should conduct an independent investigation and verification of all matters deemed to be material, including, but not limited to, statements of income and expenses. Consult your attorney, accountant, or other professional advisor.

km Kidder Mathews