


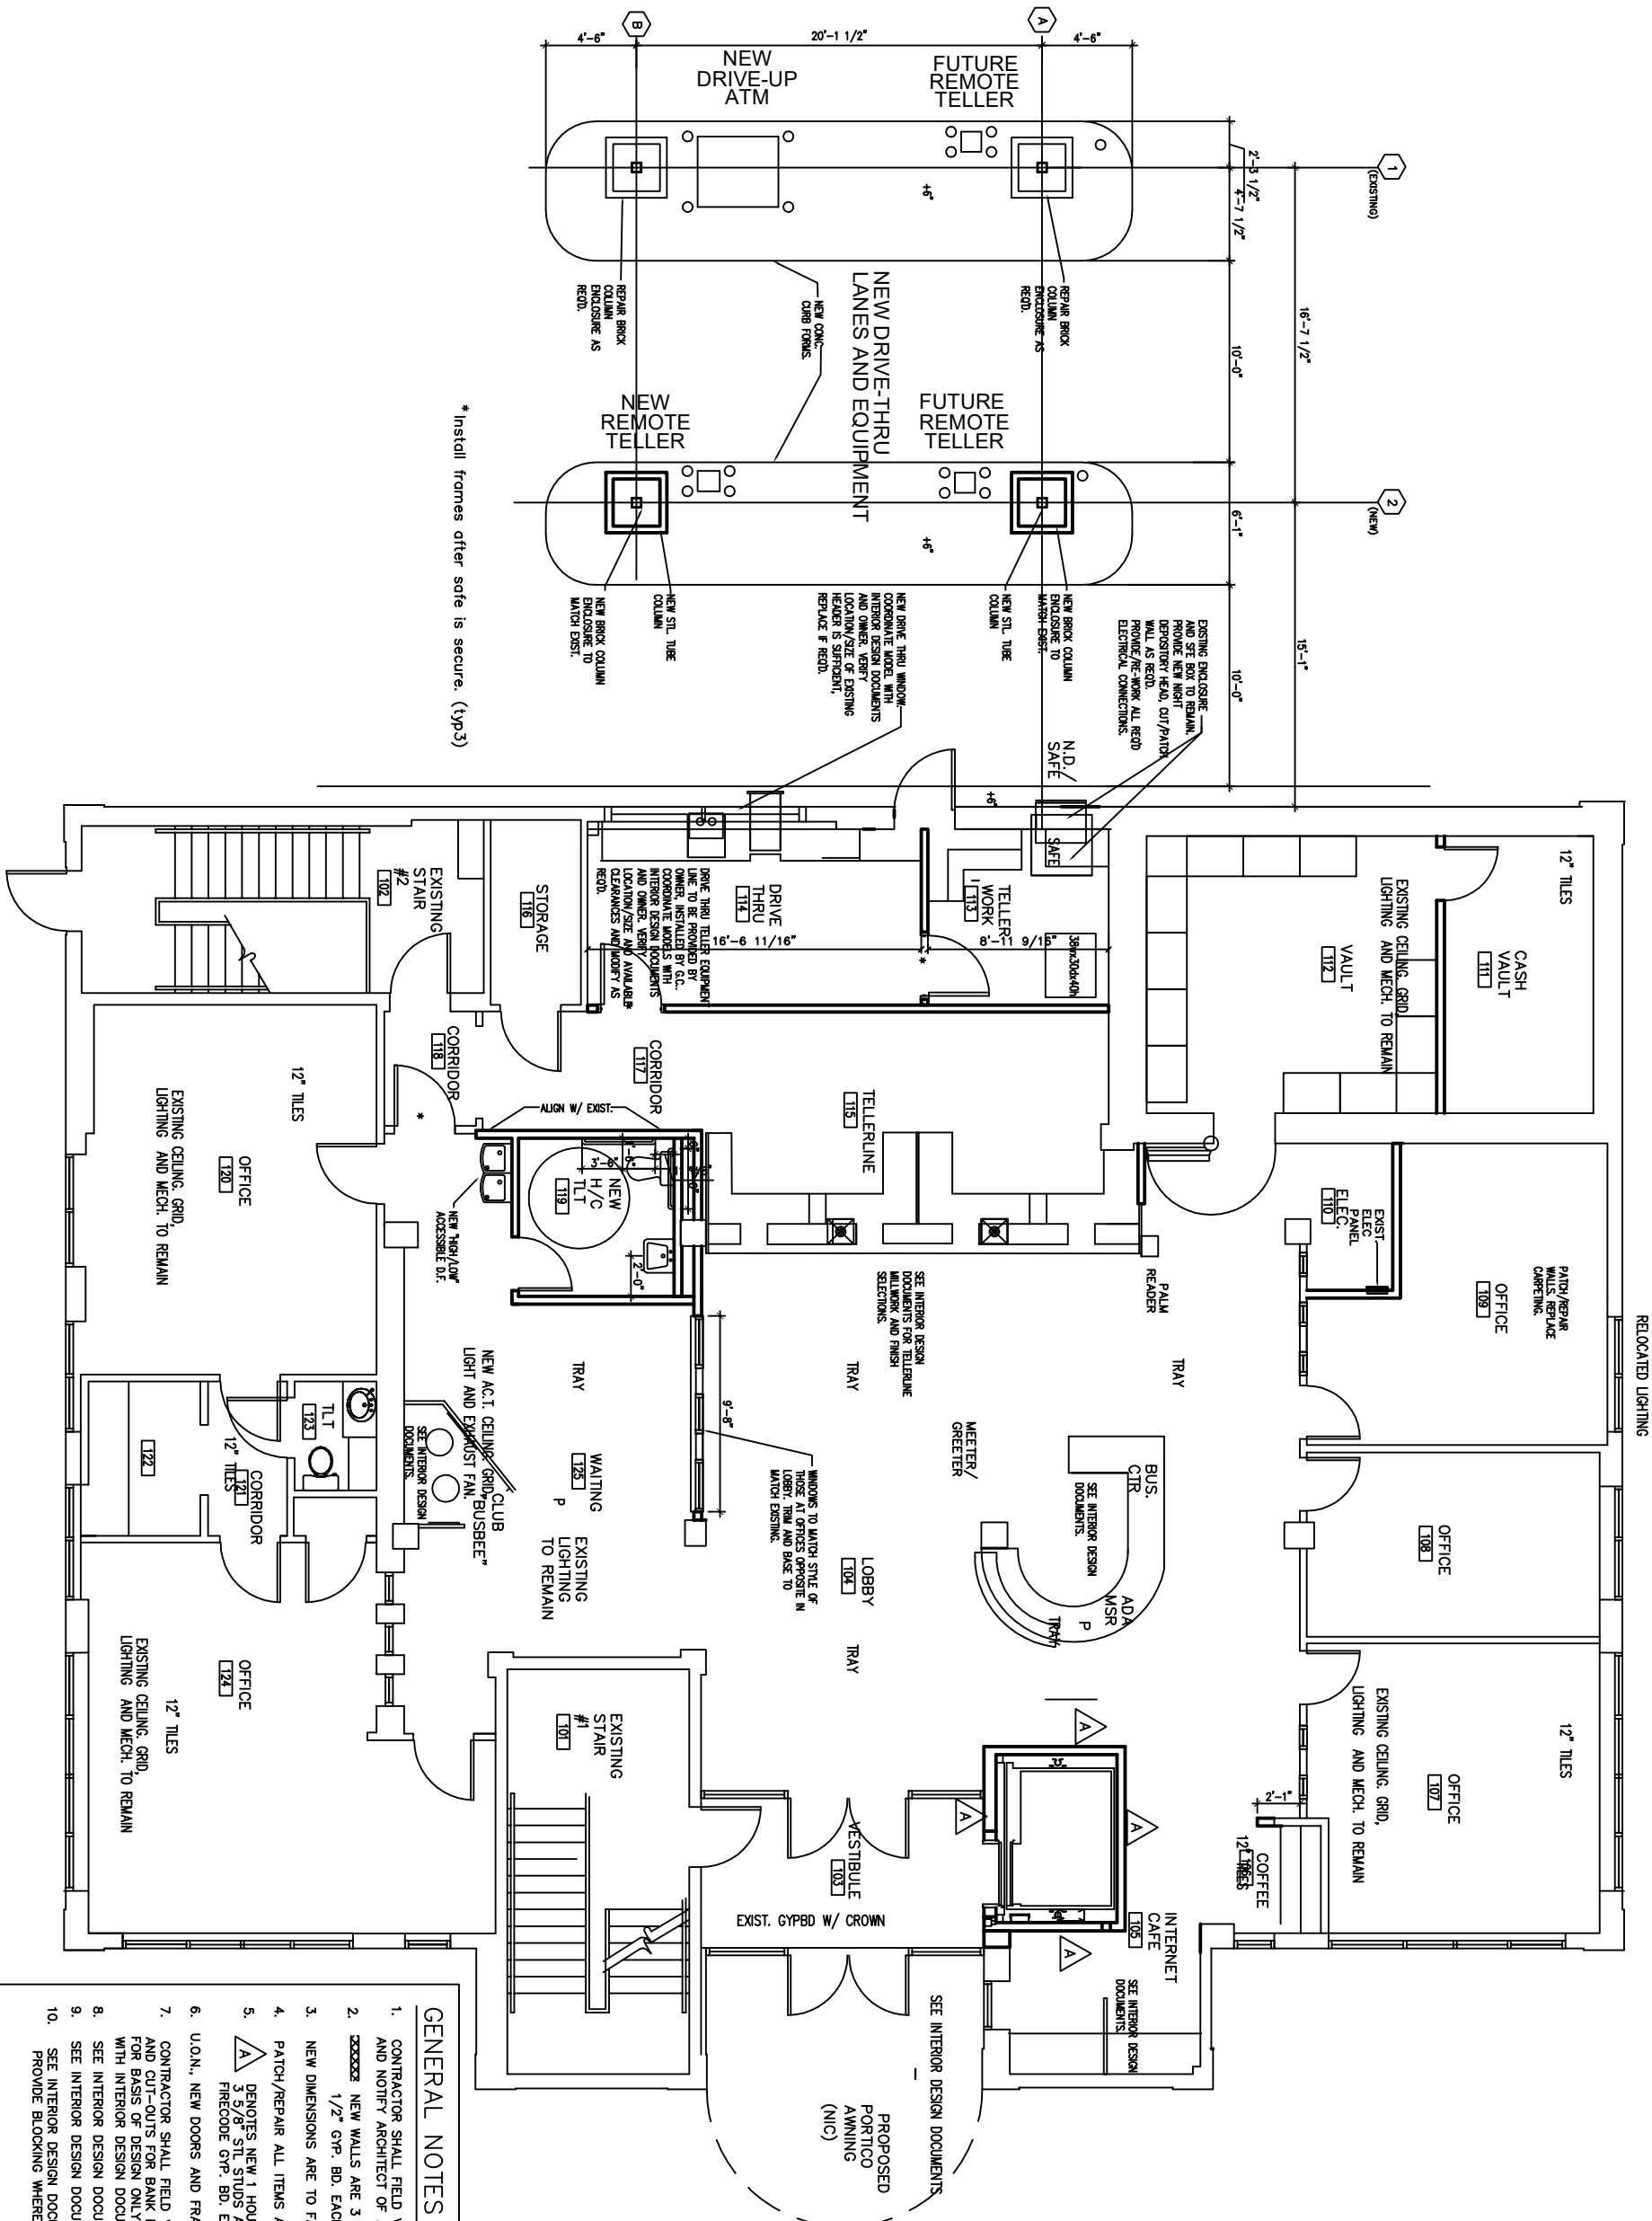

GENERAL NOTES

1. CONTRACTOR SHALL FIELD VERIFY ALL EXISTING CONDITIONS AND NOTIFY ARCHITECT OF ANY CONFLICTS.
2. ~~XXXXXX~~ NEW WALLS ARE 3 5/8" STL STUDS @ 16" O.C. W/ 1/2" GYP. BD. EACH SIDE UNLESS OTHERWISE NOTED.
3. NEW DIMENSIONS ARE TO FACE OF FINISH, U.O.N.
4. PATCH/REPAIR ALL ITEMS ADJACENT TO DEMOLITION TO MATCH EXISTING.
5.  DENOTES NEW 1 HOUR RATED FIRE WALL - 3 5/8" STL STUDS AT 16" O.C. W/ 1 LAYER 5/8" FIRECODE GYP. BD. EA. SIDE PER UL DESIGN #1423.
6. U.O.N., NEW DOORS AND FRAMES ARE TO MATCH EXISTING.
7. CONTRACTOR SHALL FIELD VERIFY EXISTING CLEARANCES AND CUT-OUTS FOR BARK EQUIPMENT. DIEBOLD SHALL BE USED FOR BASIS OF DESIGN ONLY. COORDINATE EQUIPMENT MODELS WITH INTERIOR DESIGN DOCUMENTS AND OWNER.
8. SEE INTERIOR DESIGN DOCUMENTS FOR ALL INTERIOR FINISHES.
9. SEE INTERIOR DESIGN DOCUMENTS FOR ALL NEW LIGHTING SELECTIONS.
10. PROVIDE BLOCKING WHERE REQ'D.

**FULTON TEACHERS CREDIT UNION
1560 HOLCOMB BRIDGE RD
ROSWELL, GEORGIA**

CONSULTANTS & BUILDERS, INC.
Relationships. Building. Success.

3850 PEACHTREE INDUSTRIAL BLVD.
DULUTH, GA. 30096

PHONE: 770-729-8183
FAX: 770-416-9619



SHEFFER & GRANT, ARCHITECTS P.C.
4857 WELDON ROAD, ATLANTA, GA 30342 (404) 876-0822

COPYRIGHTED DOCUMENT

THIS DRAWING AND ASSOCIATED ELECTRONIC FILES ARE PROVIDED AS AN INSTRUMENT OF SERVICE FOR THE PROJECT LISTED HEREIN. THE DESIGNS REPRESENTED IN THESE DOCUMENTS REMAIN THE PROPERTY OF CONSULTANTS & BUILDERS, INC. OR ITS CONSULTANTS. ANY USE OF THESE DOCUMENTS FOR PURPOSES OTHER THAN THOSE ASSOCIATED WITH THE PROJECT LISTED HEREIN, WITHOUT THE EXPRESS WRITTEN PERMISSION OF CONSULTANTS & BUILDERS, INC. IS PROHIBITED.

©2007 CONSULTANTS & BUILDERS, INC.

©2007 SHEFFER & GIBBY ARCHITECTS, P.C.

MAIN FLOOR PLAN

1A2

9-07-2007