


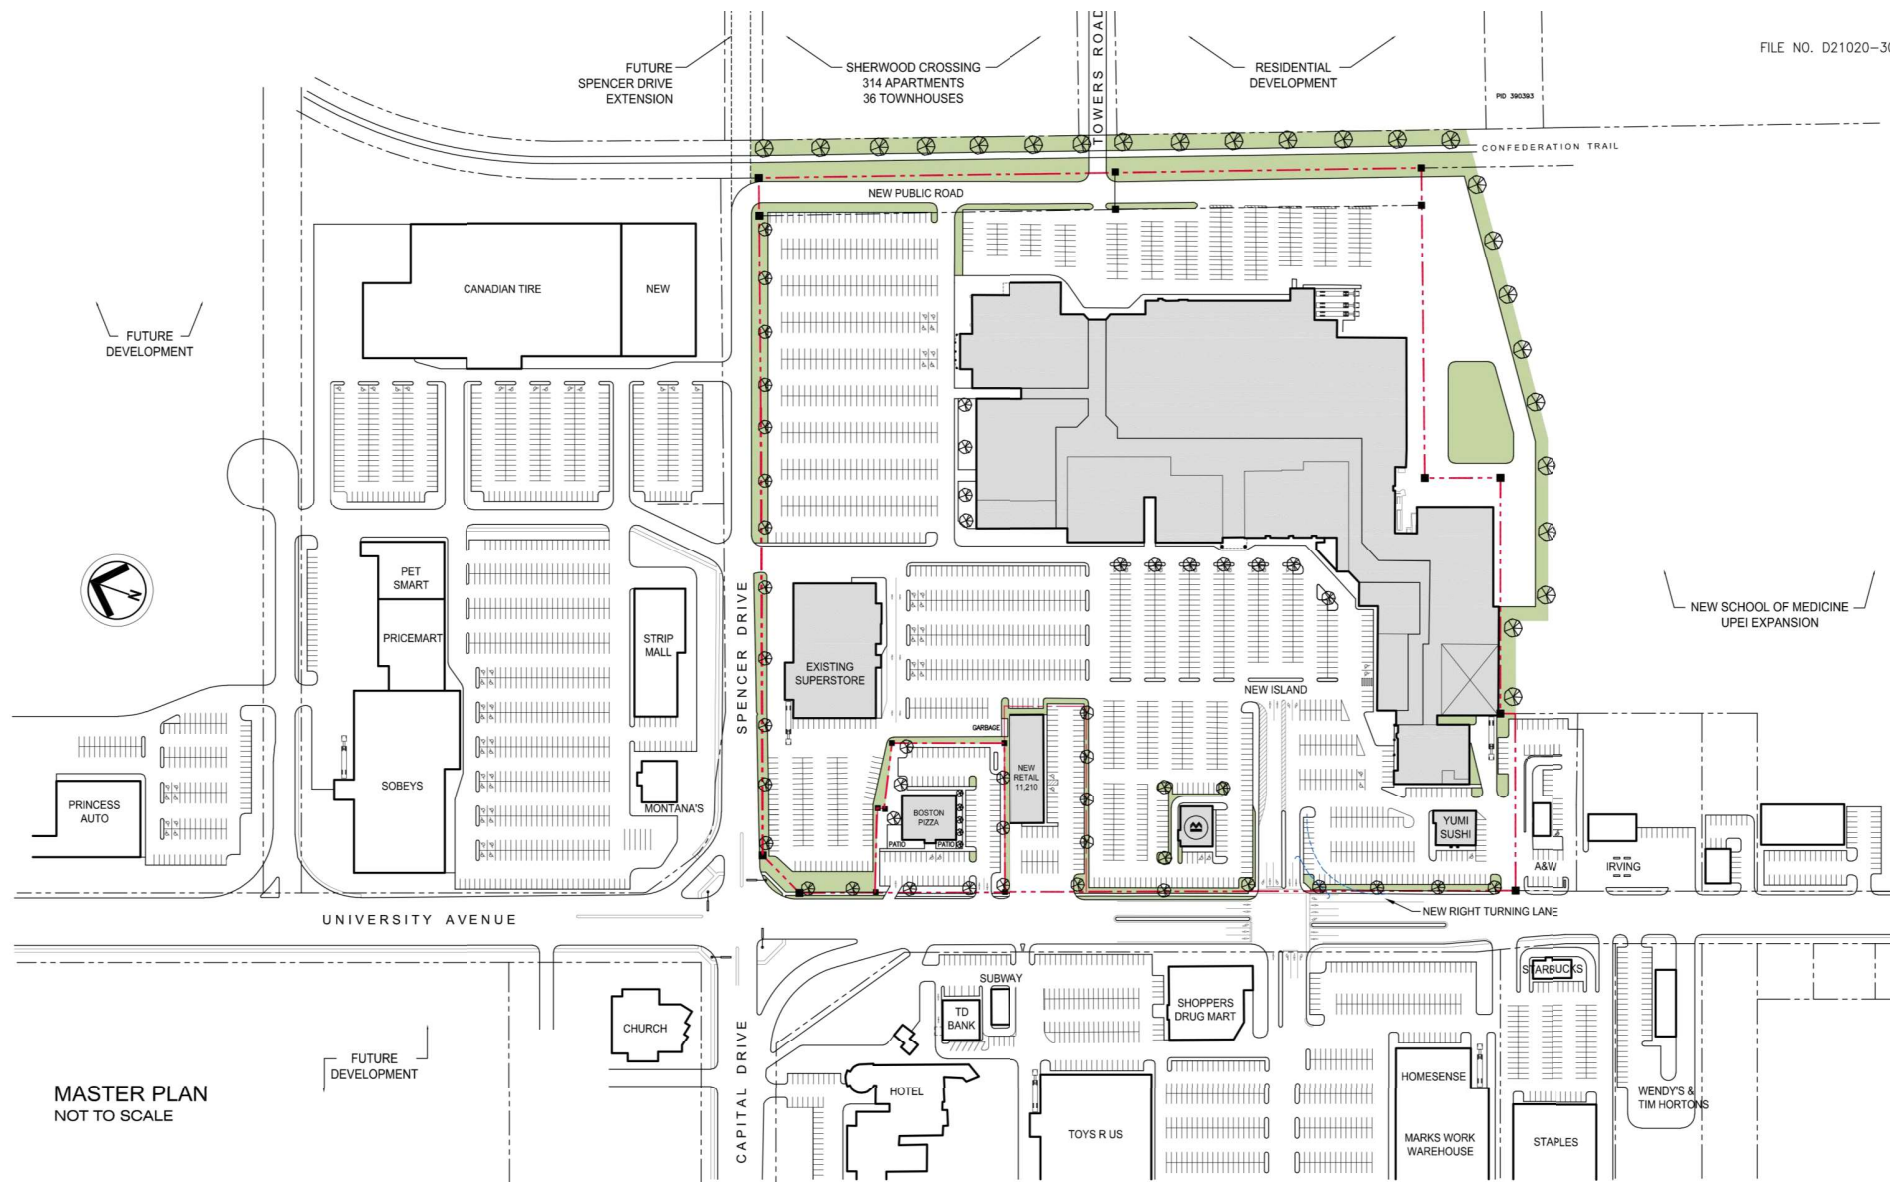

MASTER PLAN
NOT TO SCALE

COPYRIGHT © ROYAL LEPAGE APM COMMERCIAL 2024. REPRODUCTION OR USE OF THIS DRAWING IS PROHIBITED WITHOUT THE PRIOR WRITTEN CONSENT OF APM COMMERCIAL. ALL INQUIRES RELATED TO THIS CONCEPT SHOULD BE ADDRESSED TO planning@apm.ca OR 902.569.8400