



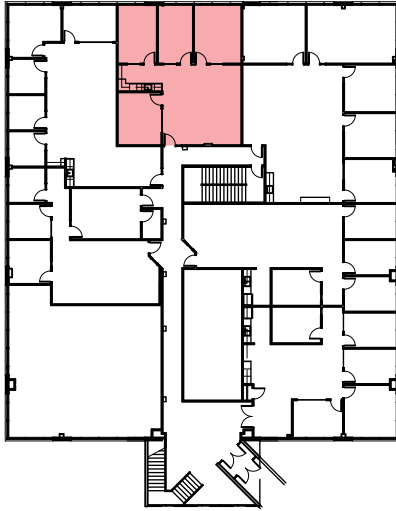

LOCATION IN BUILDING

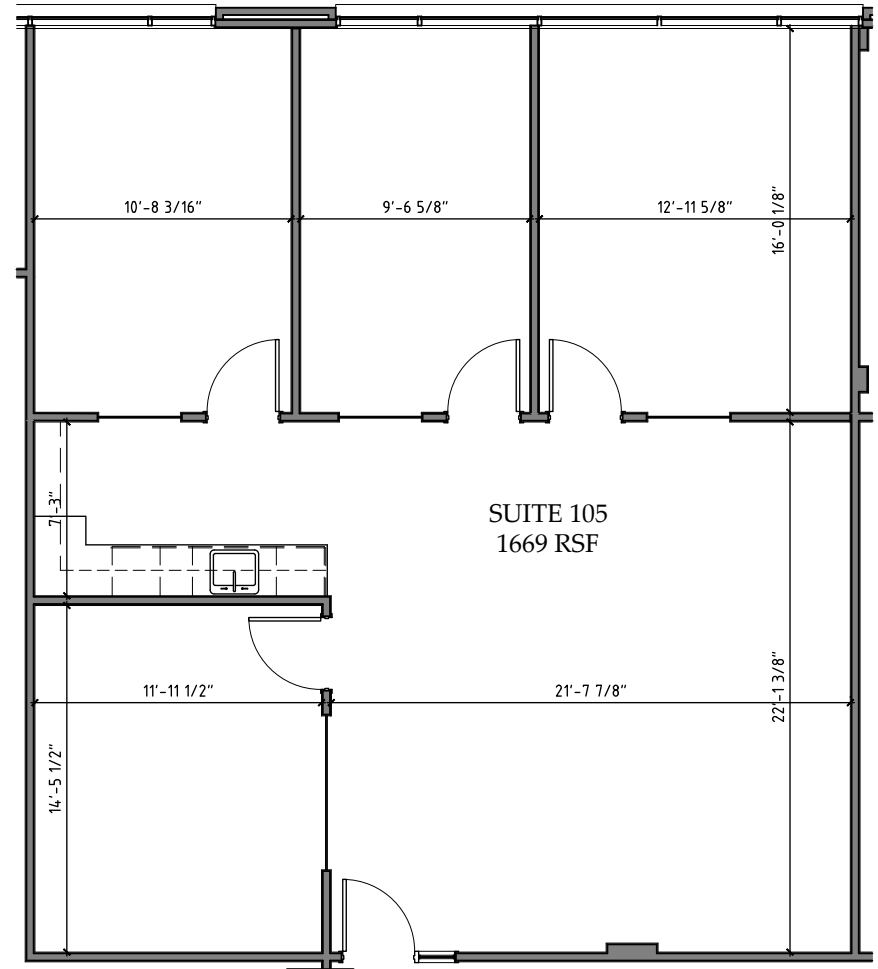

1 4B INVERNESS DRIVE EAST / FIRST FLOOR / SUITE 105
 SP105 SCALE 1/8" = 1'-0"

DBA
 DAVID BUDROW
 ARCHITECTS
 8200 South Quebec Street
 Suite A3-715
 Centennial, Colorado 80112
 303-877-7545

SKYE
 COMMERCIAL
 188 Inverness Drive
 Suite 150
 Englewood, Colorado 80112
 720-274-8313
 bwoodward@skye-cre.com

4B INVERNESS DRIVE EAST
 ARAPAHOE COUNTY
 ENGLEWOOD, COLORADO

DRAWING NO.
SP105
 JANUARY 14, 2026