



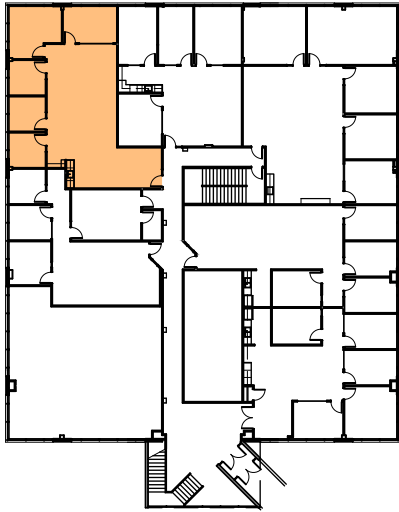

LOCATION IN BUILDING

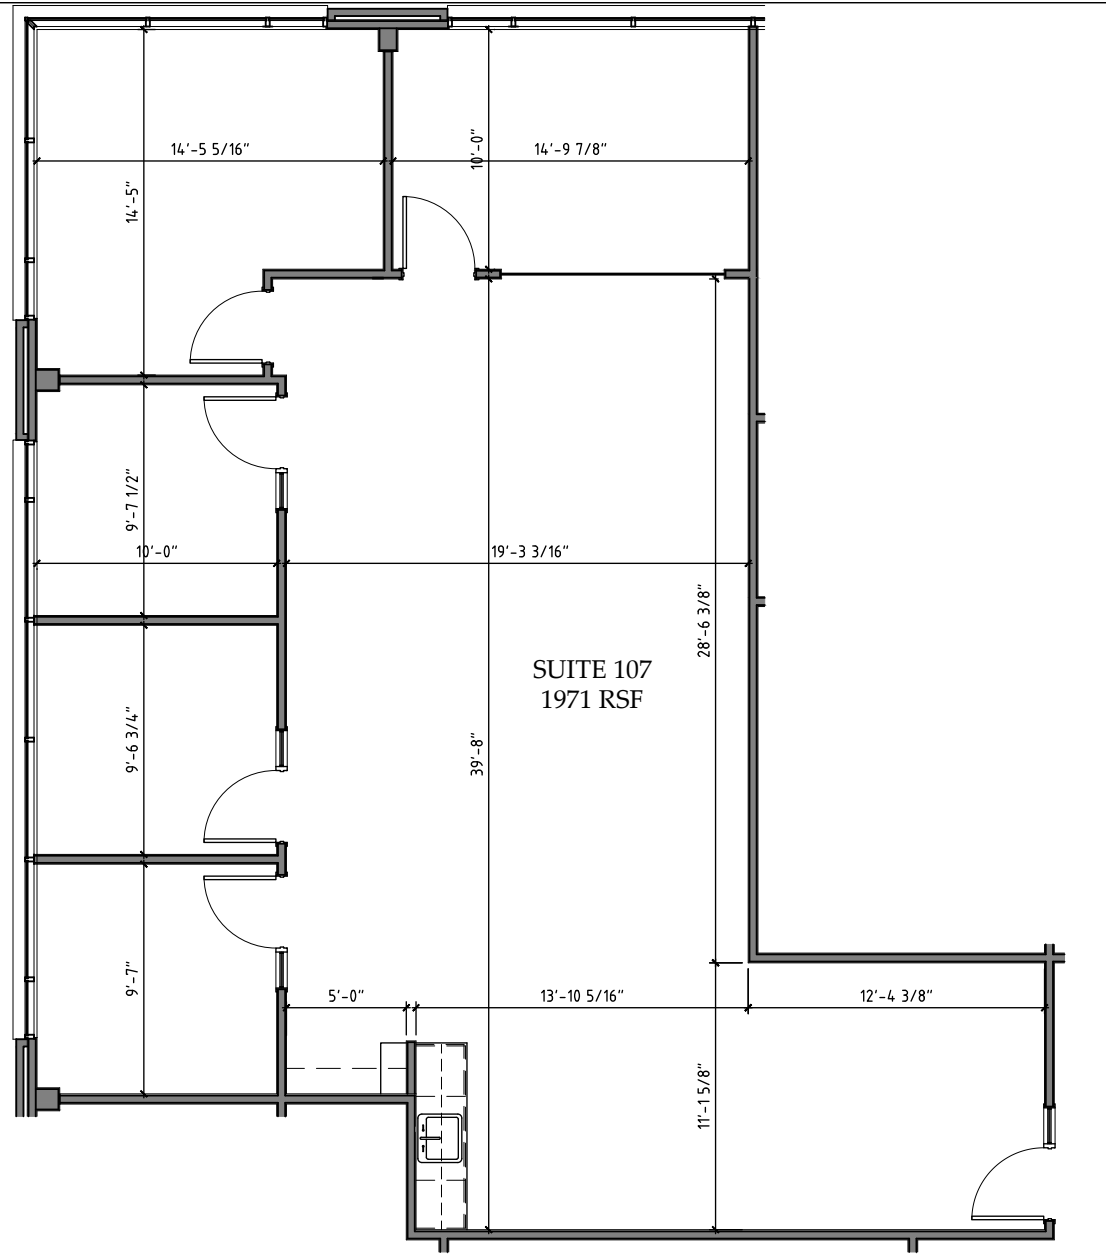

1 4B INVERNESS DRIVE EAST / FIRST FLOOR / SUITE 107
SP107 SCALE 1/8" = 1'-0"

DBA
DAVID BUDROW
ARCHITECTS
8200 South Quebec Street
Suite A3-715
Centennial, Colorado 80112
303-877-7545

SKYE
COMMERCIAL
BILL WOODWARD
188 Inverness Drive
Suite 150
Englewood, Colorado 80112
720-274-8313
bwoodward@skye-cre.com

4B INVERNESS DRIVE EAST
ARAPAHOE COUNTY
ENGLEWOOD, COLORADO

DRAWING NO.
SP107
JANUARY 14, 2026