


PARTITION LEGEND

EXISTING INTERIOR PARTITION OR EXTERIOR WALL TO REMAIN

NEW METAL STUD/GYPSUM BOARD PARTITION:
3 5/8" 20 GA. METAL STUDS @ 16" O.C.
SECURED FROM FLOOR TO DECK ABOVE; (1)
LAYER OF 5/8" FIRECODE C GYPSUM BOARD
EACH FACE FULL HEIGHT; 3 1/2" ACoust. BATTS
FULL HEIGHT.

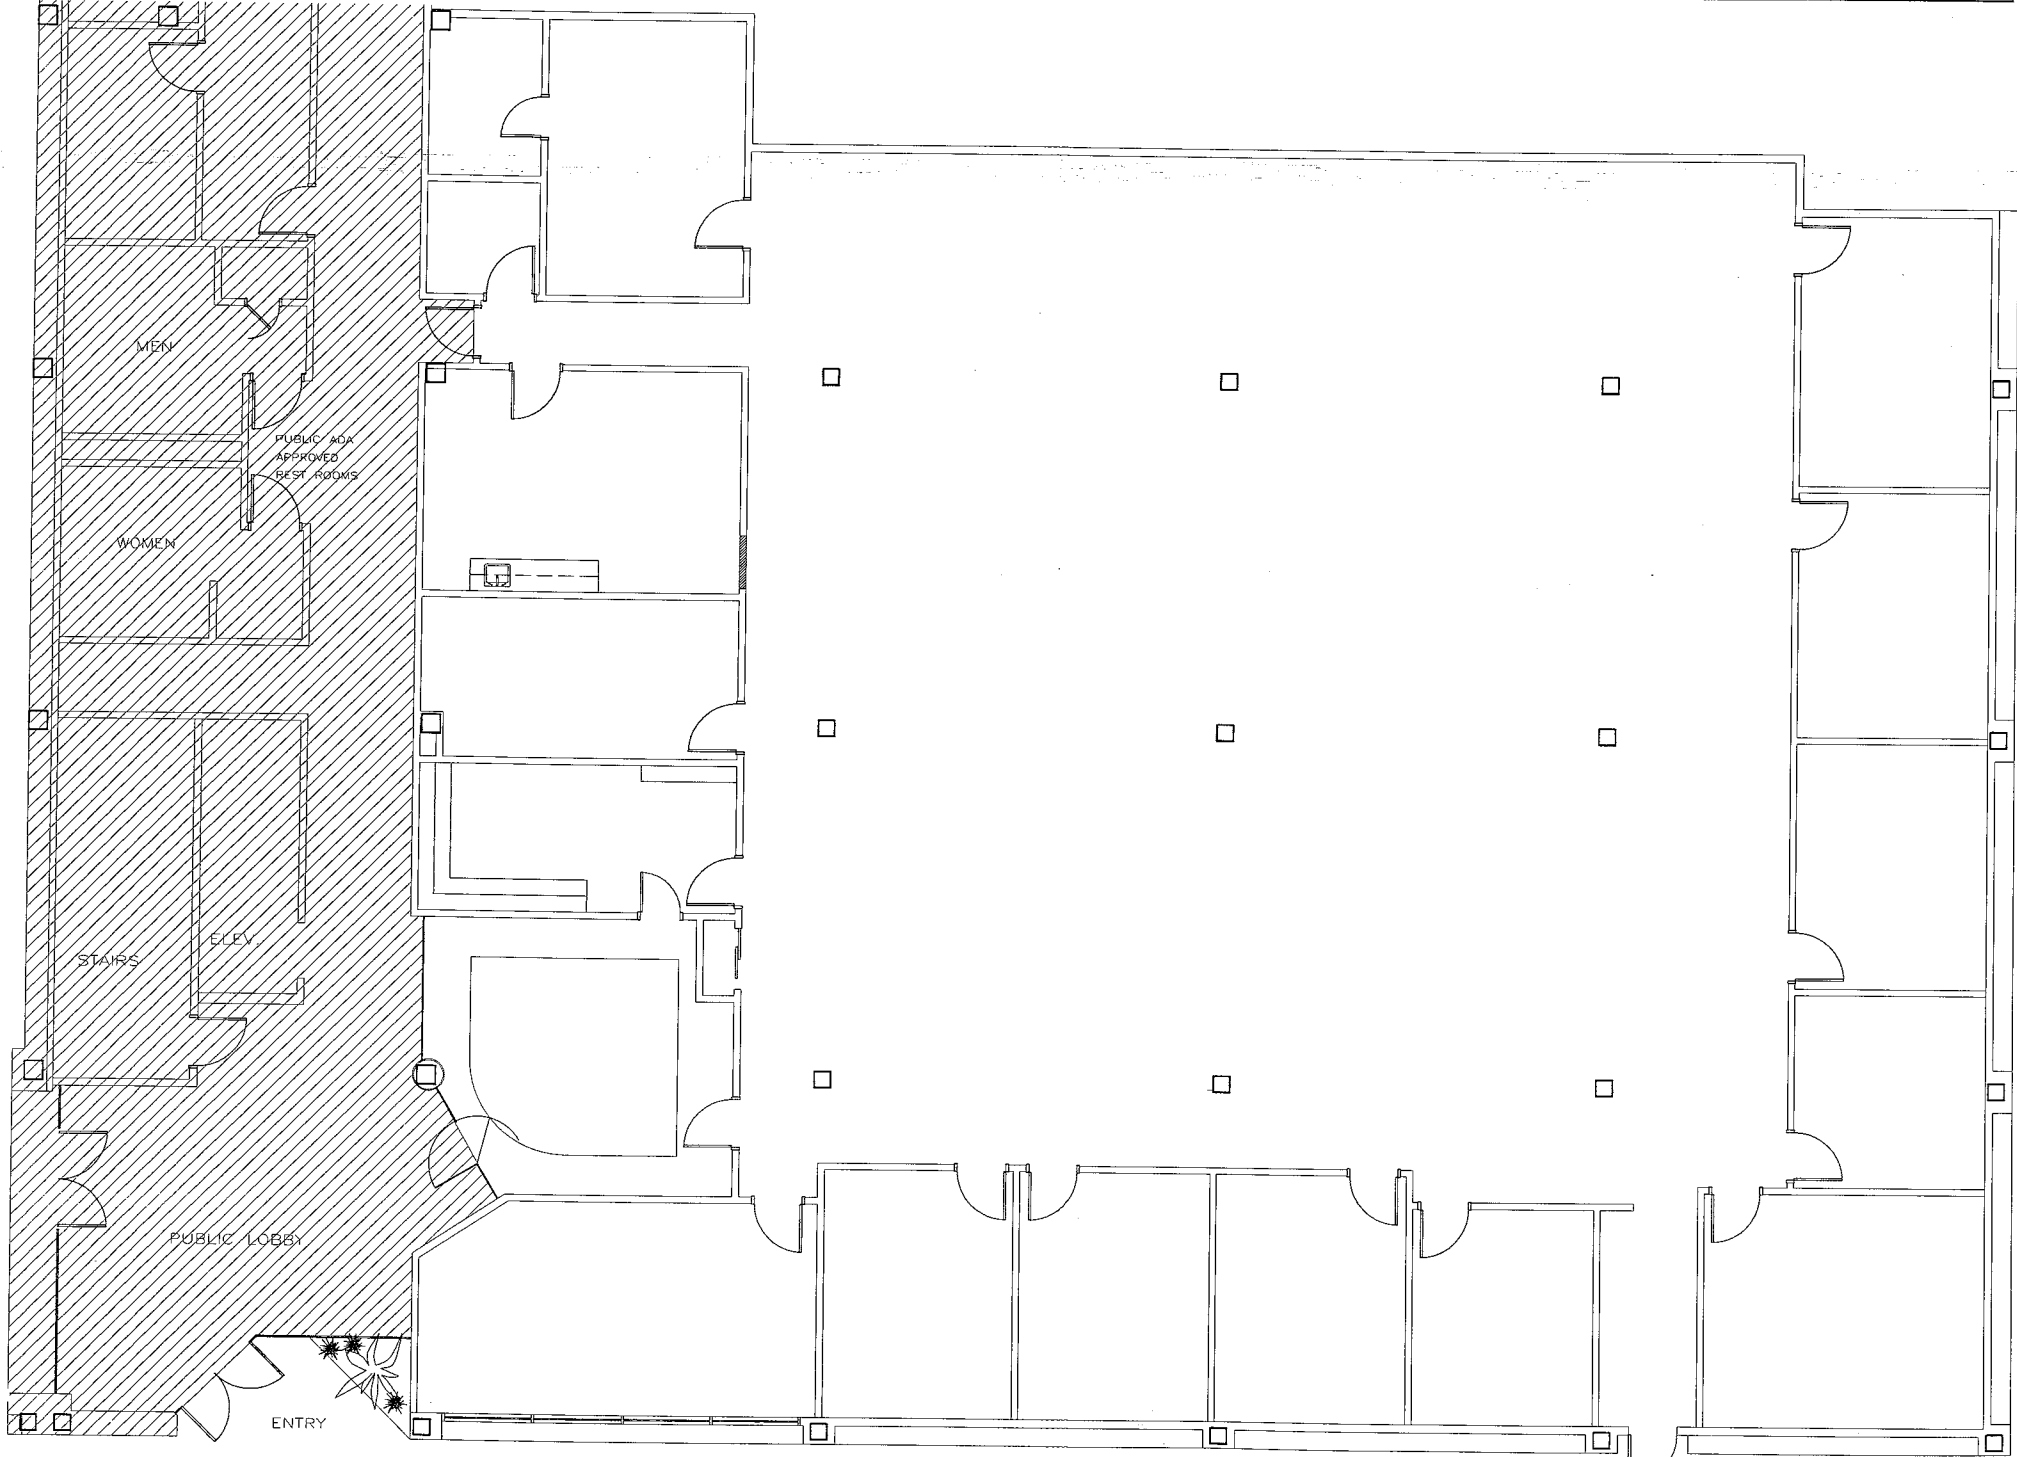

May not be 100% correct

1

FLOOR PLAN

A101

3/16"=1'-0"

FORREST DANIELL & Associates, P.C.

FD&A

Architecture & Planning

8007 American Way
Daphne, AL 36526
251.625.6490 wk
251.625.6494 fx
www.fdanicelli.com

REVISIONS	
Δ	
Δ	
Δ	
Δ	
Δ	
Δ	
Δ	

JOB #:

DATE: 7/18/17

A101

FLOOR PLAN