

2215 CENTRAL AVENUE
SUMMERVILLE, SC 29483


SCHEMATICS: MARCH 26, 2026

A101



SCALE: 1/8" = 1'-0"


2215 CENTRAL AVENUE
SUMMERVILLE, SC 29483

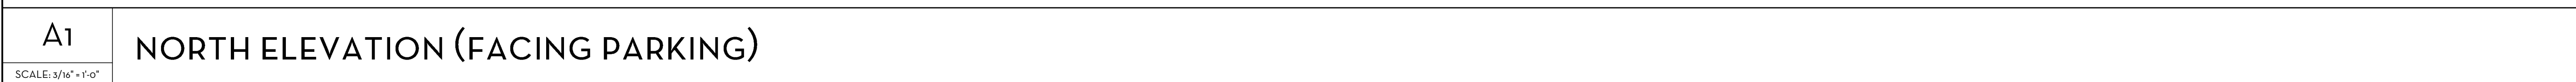


2215 CENTRAL AVENUE
SUMMERVILLE, SC 29483

[illegible]

A202

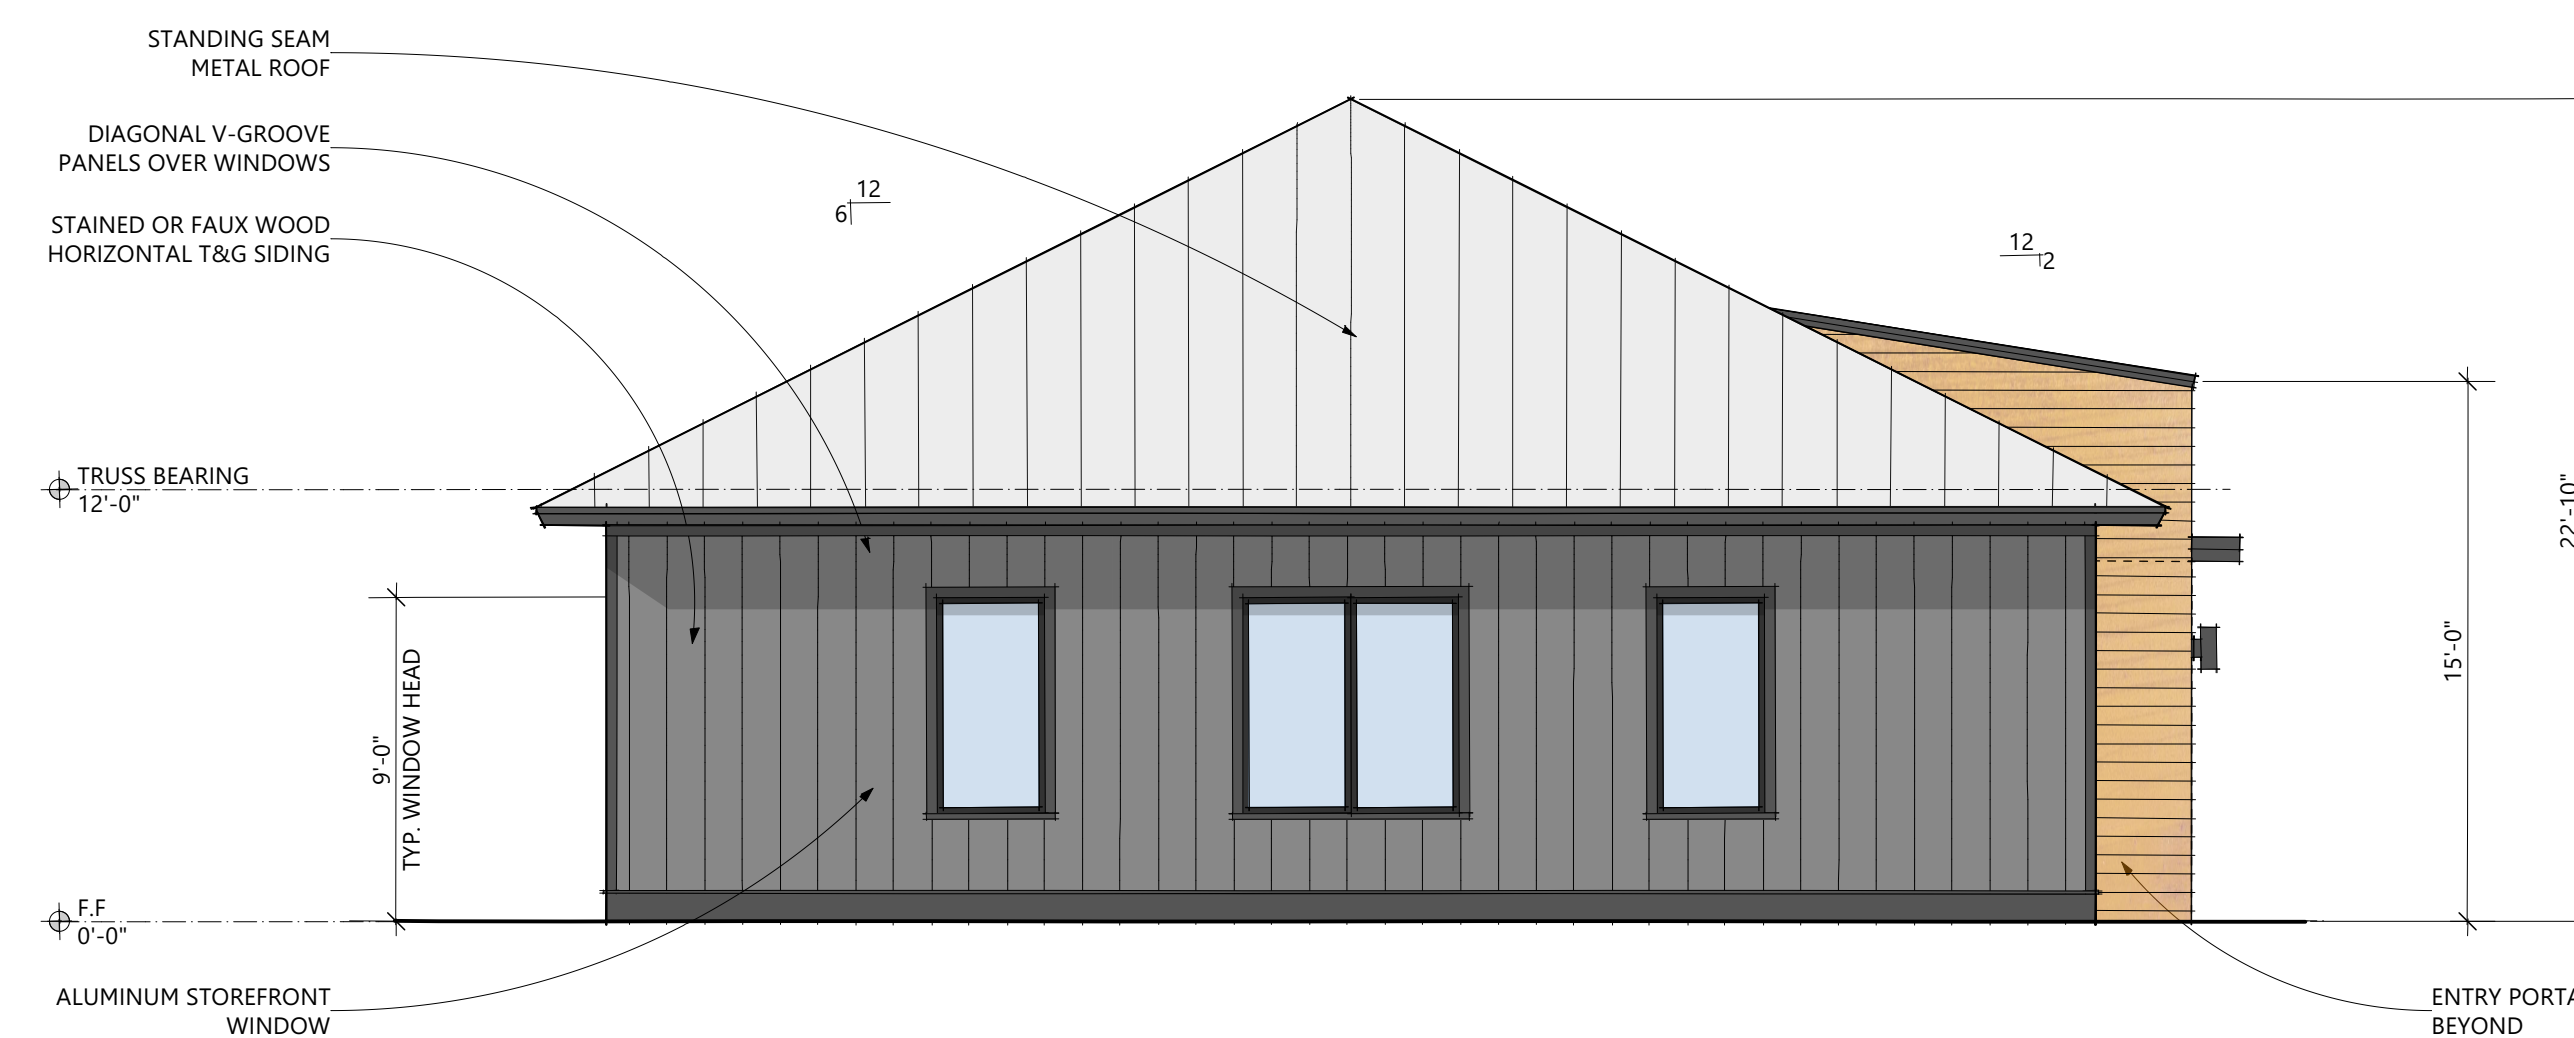

SCALE: 3/16" = 1'-0"

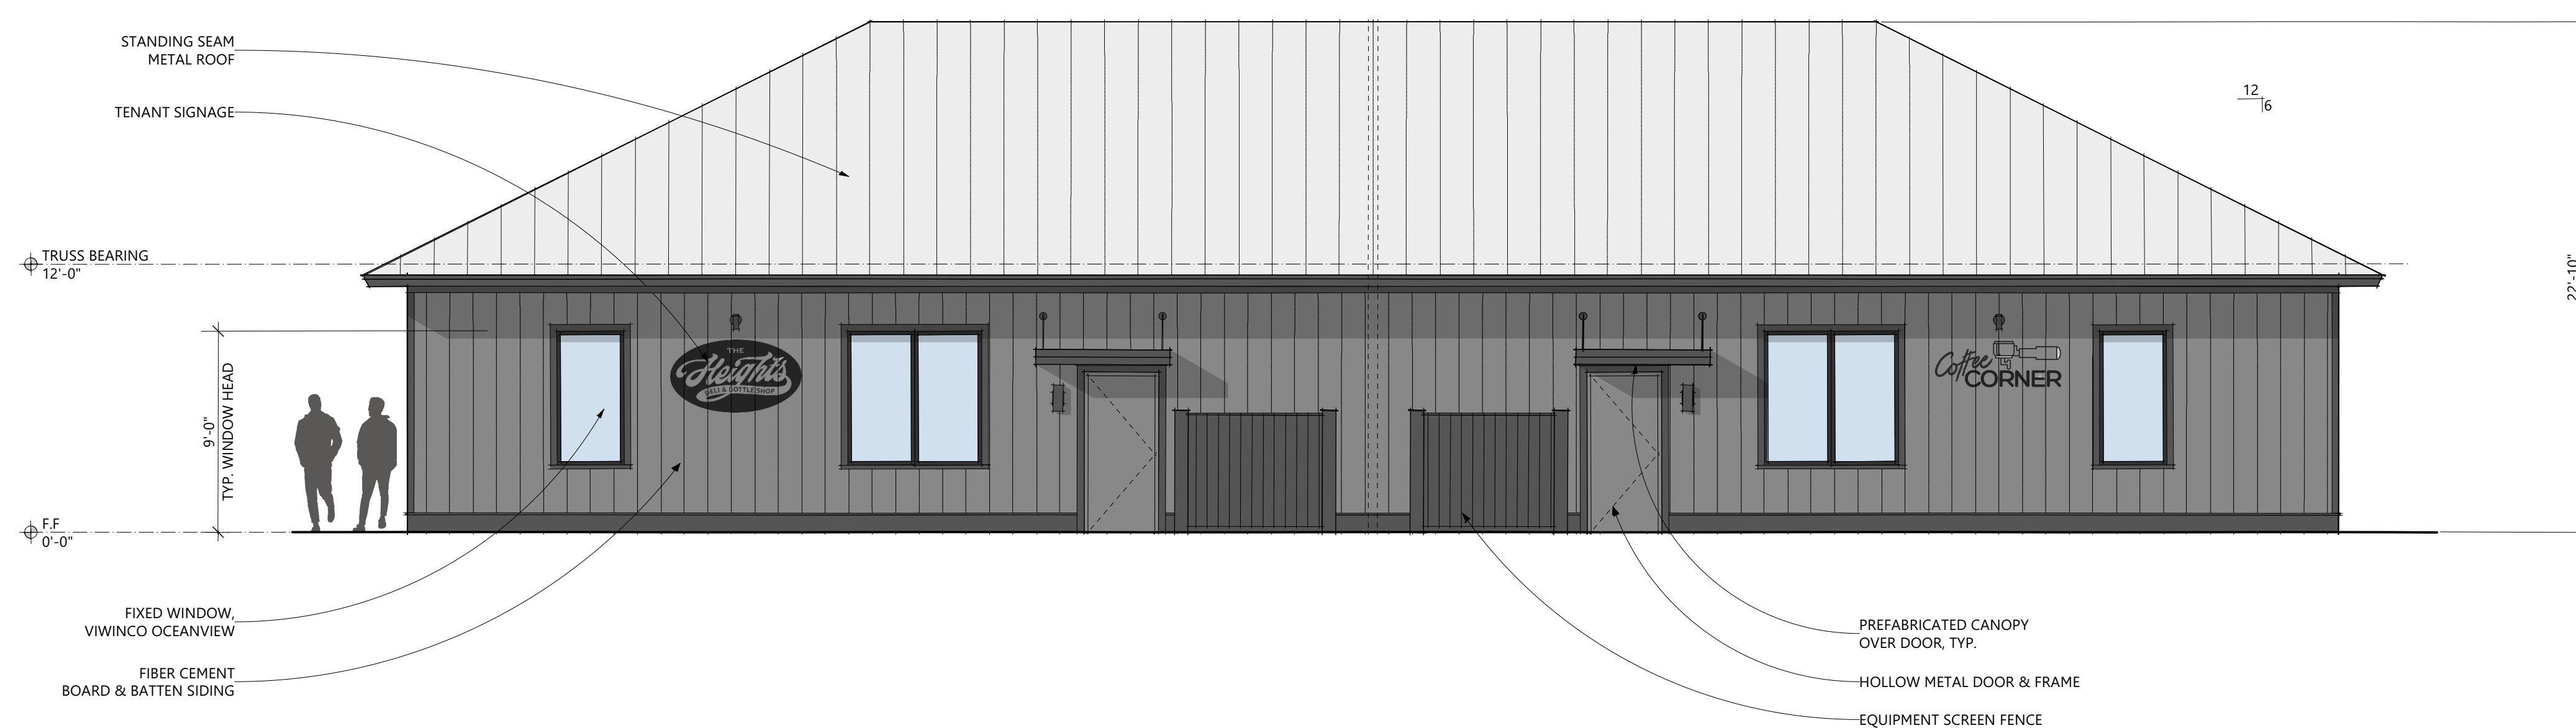

SCALE: 3/16" = 1'-0"