



SCALE: 1/4" = 1' 0"

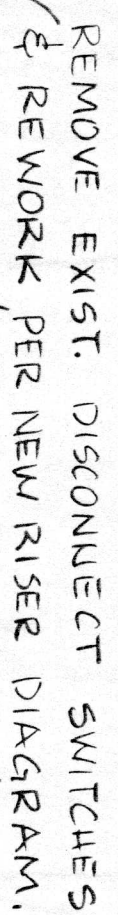


SCALE: 1/4" = 1' 0"

HT's

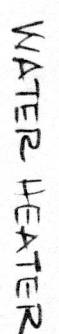


N.T.S.

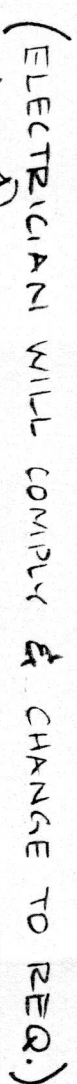

LAYOUT (EXISTING)

GAS SCHEDULE	
APPLIANCE	B T U
5 CHEESE MELTER	55,000
50 BEND 4 BURN COOK TOP	100,000
1 GRILL (36")	90,000
1 FRYER (15 1/2")	105,000
2 4 WELL STEAM TABLES (3500)	28,000
1 8 BURNER STOVE	262,000
1 80 GAL. WATER HTR.	190,000

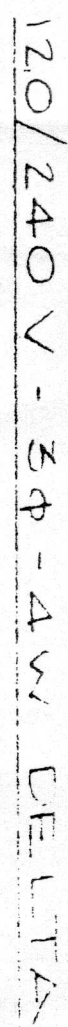


	AN/PB			
	A	B	C	N
KV	240	240	240	240
PANEL A	5.7	7.7	5.7	
PANEL B	20.7	5.1		
TOTAL	29.7	3.17	5.7	38.5

ELECTRIC LOAD INFORMATION		
EQUIP NOMENCLATURE	AMPS.	
ICE MACHINE	11.9	
2 MICRO WAVES 15x2	30.0	
2 PEPSI MACHINES 20x2	40.0	
1 HEAT LAMP	10.8	
DISPOSAL	4.7	
ELECT. STEAM TABLE	10.8	
FREEZER	20.0	
COLD TABLE	15.0	
BEER COOLER	10.0	

LOAD SUMMARY	
PEAK DEMAND (EIRIEST PLANS)	19 KW
DISH WASHER & BODSTER HTB.	25 KW
A.C. UNIT	14 KW
TOTAL:	58 KW 241 FLA

N.T.S

Frank D. Beebe
Structural Engineer, P.E.
ENGINEERING
511 W. Evans Avenue
Pueblo, Colorado 81004-1501
(719) 583-9765 Bus.

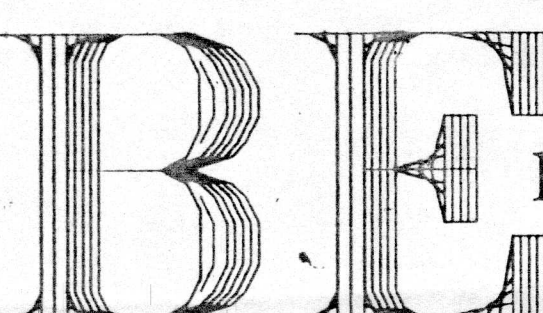

A RENOVATION PLAN FOR
MEXIDELI RESTAURANT
215 E. ABRIENDO AVE. PUEBLO, CO.
THOMAS CONSTRUCTION
FRONT AREA ELECT.



APPD.BY: F. BEEBE, JR.

FRONT AREA ELECT.

DRAWN
By
Bogard

DATE

SCALE
NOTED
AS

BHEE

OF FOCAL SHEETS