



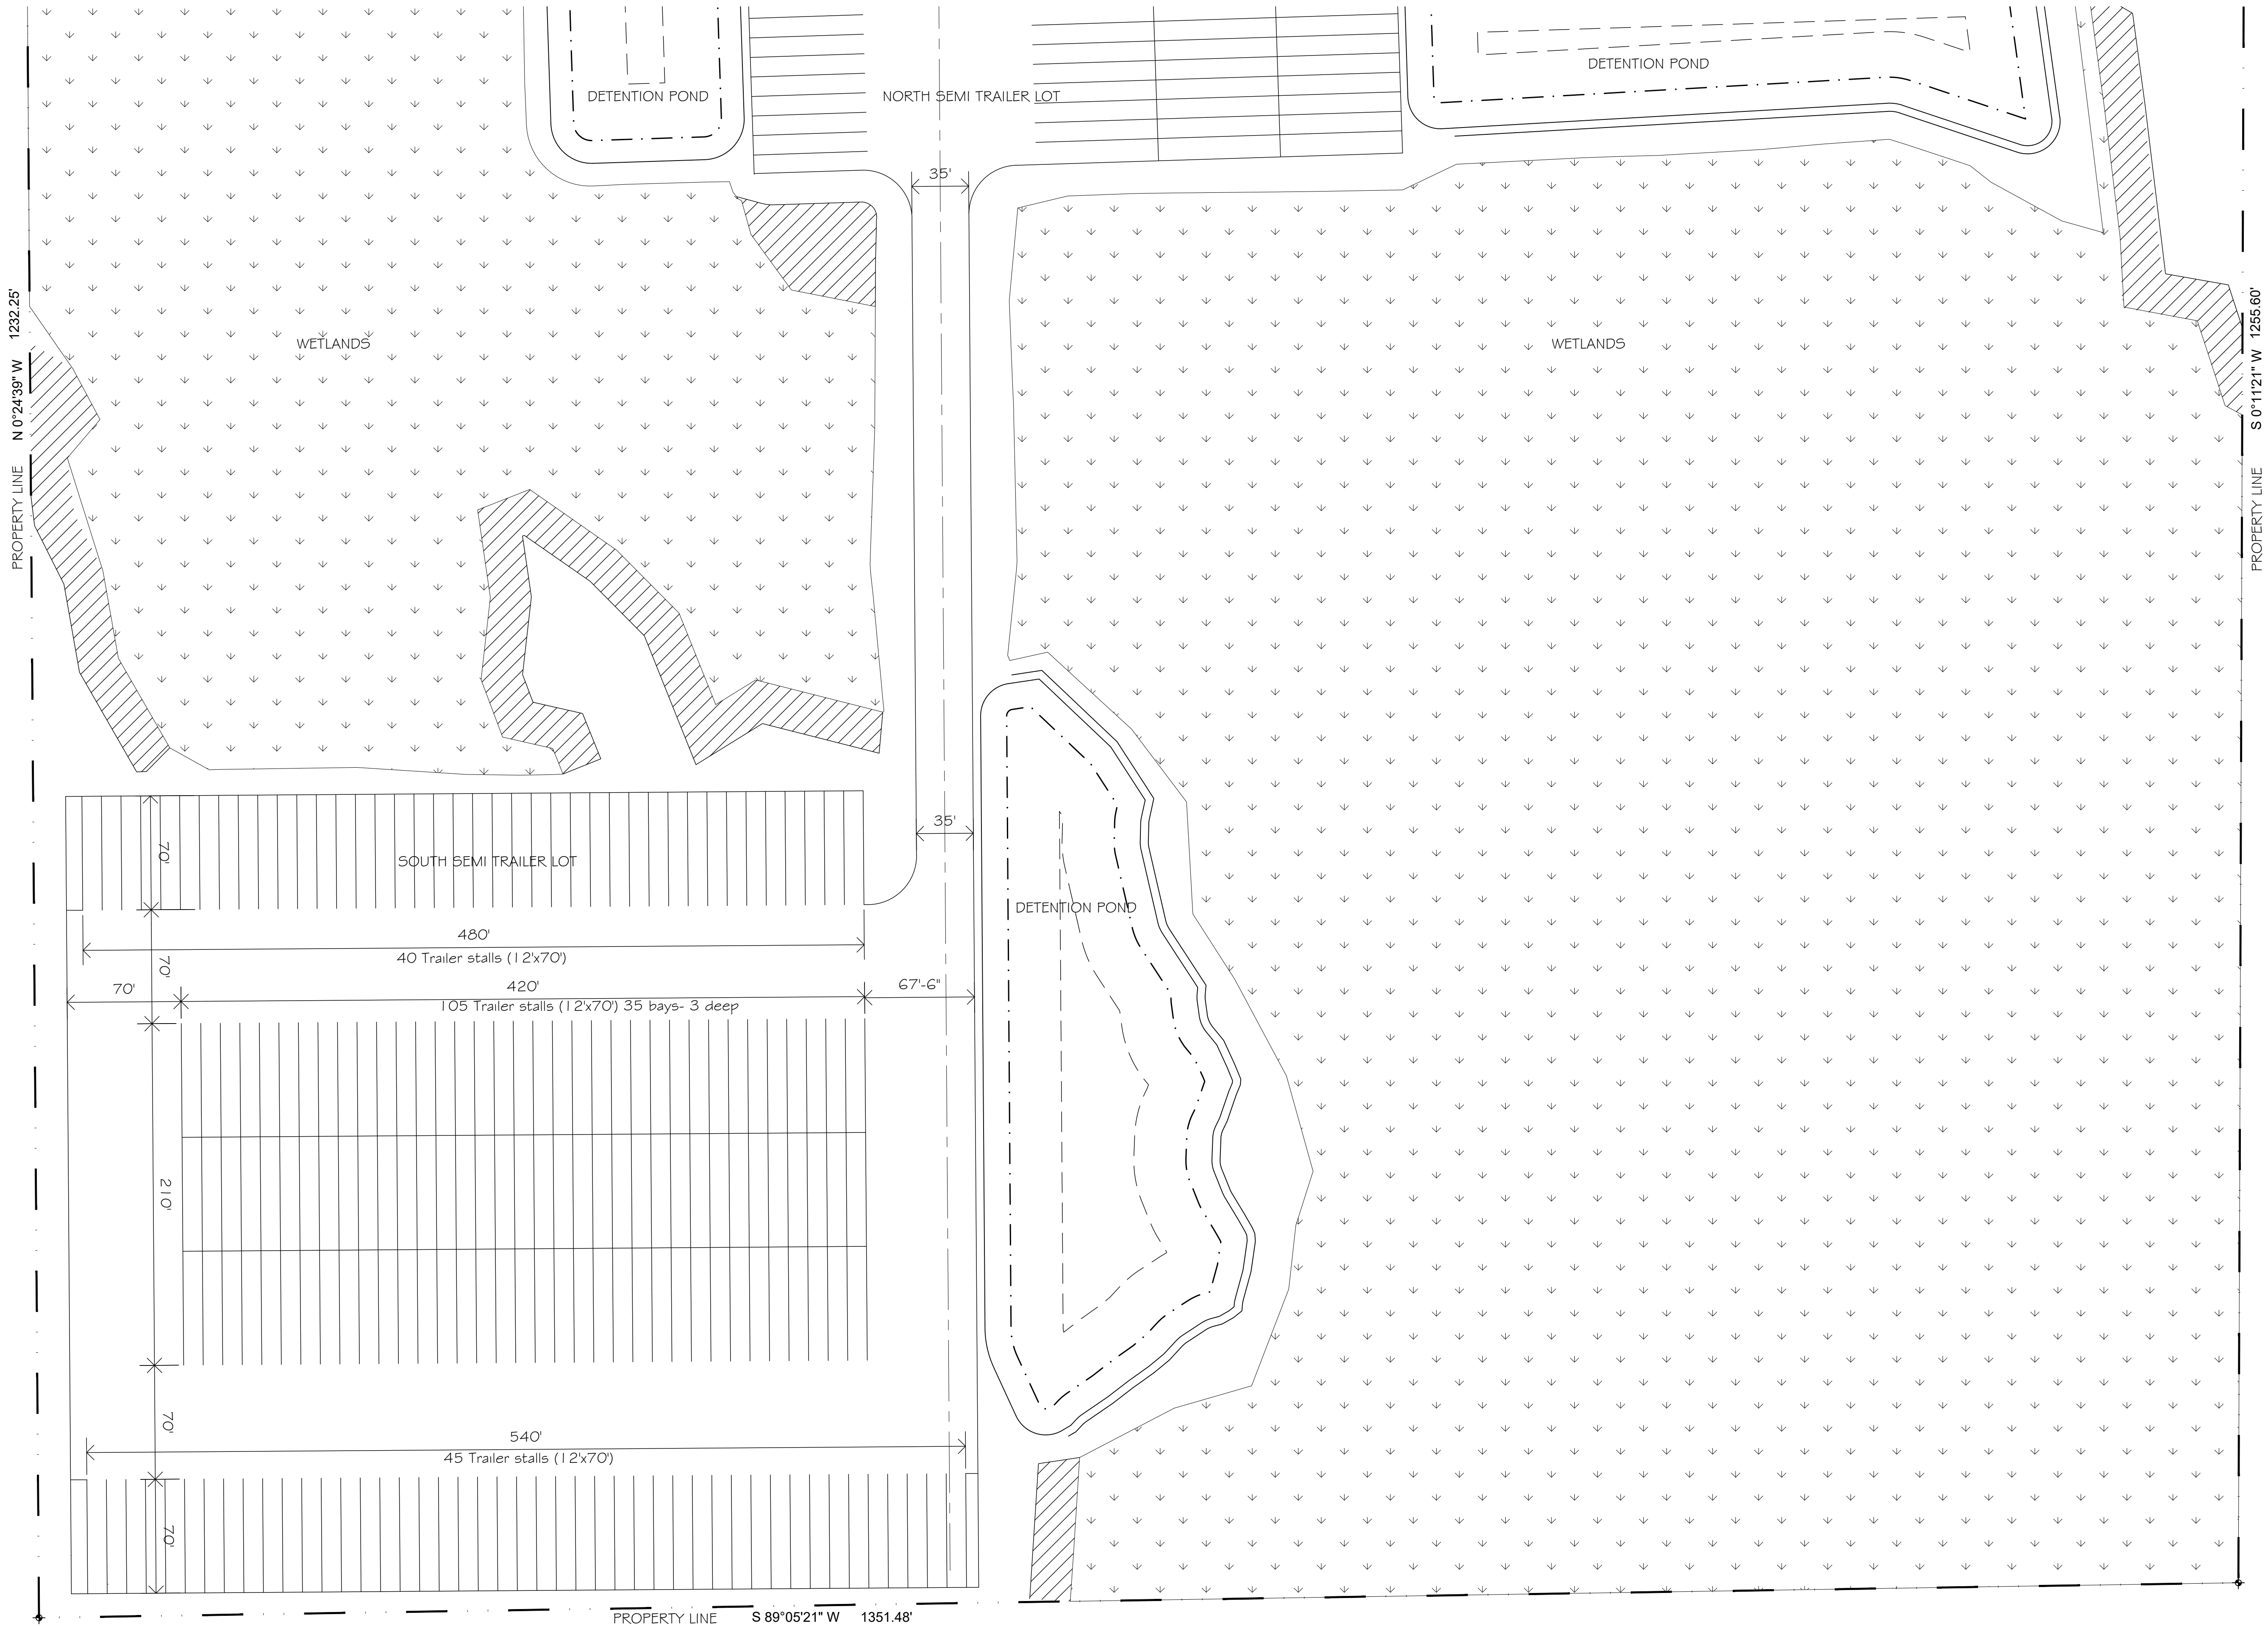

190 Trailer stalls at 12' wide x 70' deep

Jacksonville South Semi Lot

0 50' 75' 100' SCALE: 1" = 50'-0"

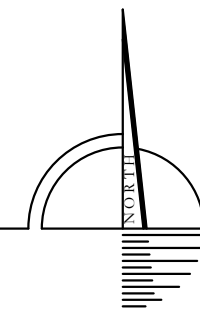

SOUTH SEMI LOT PLAN

South Semi Lot
1658 Owens Road, Jacksonville, FL 32218
Owner: 5285 Irlfo, LLC

Date: 4.24.2023
Phase: Planning
AH Arch Project No.: 2013-02

A
2