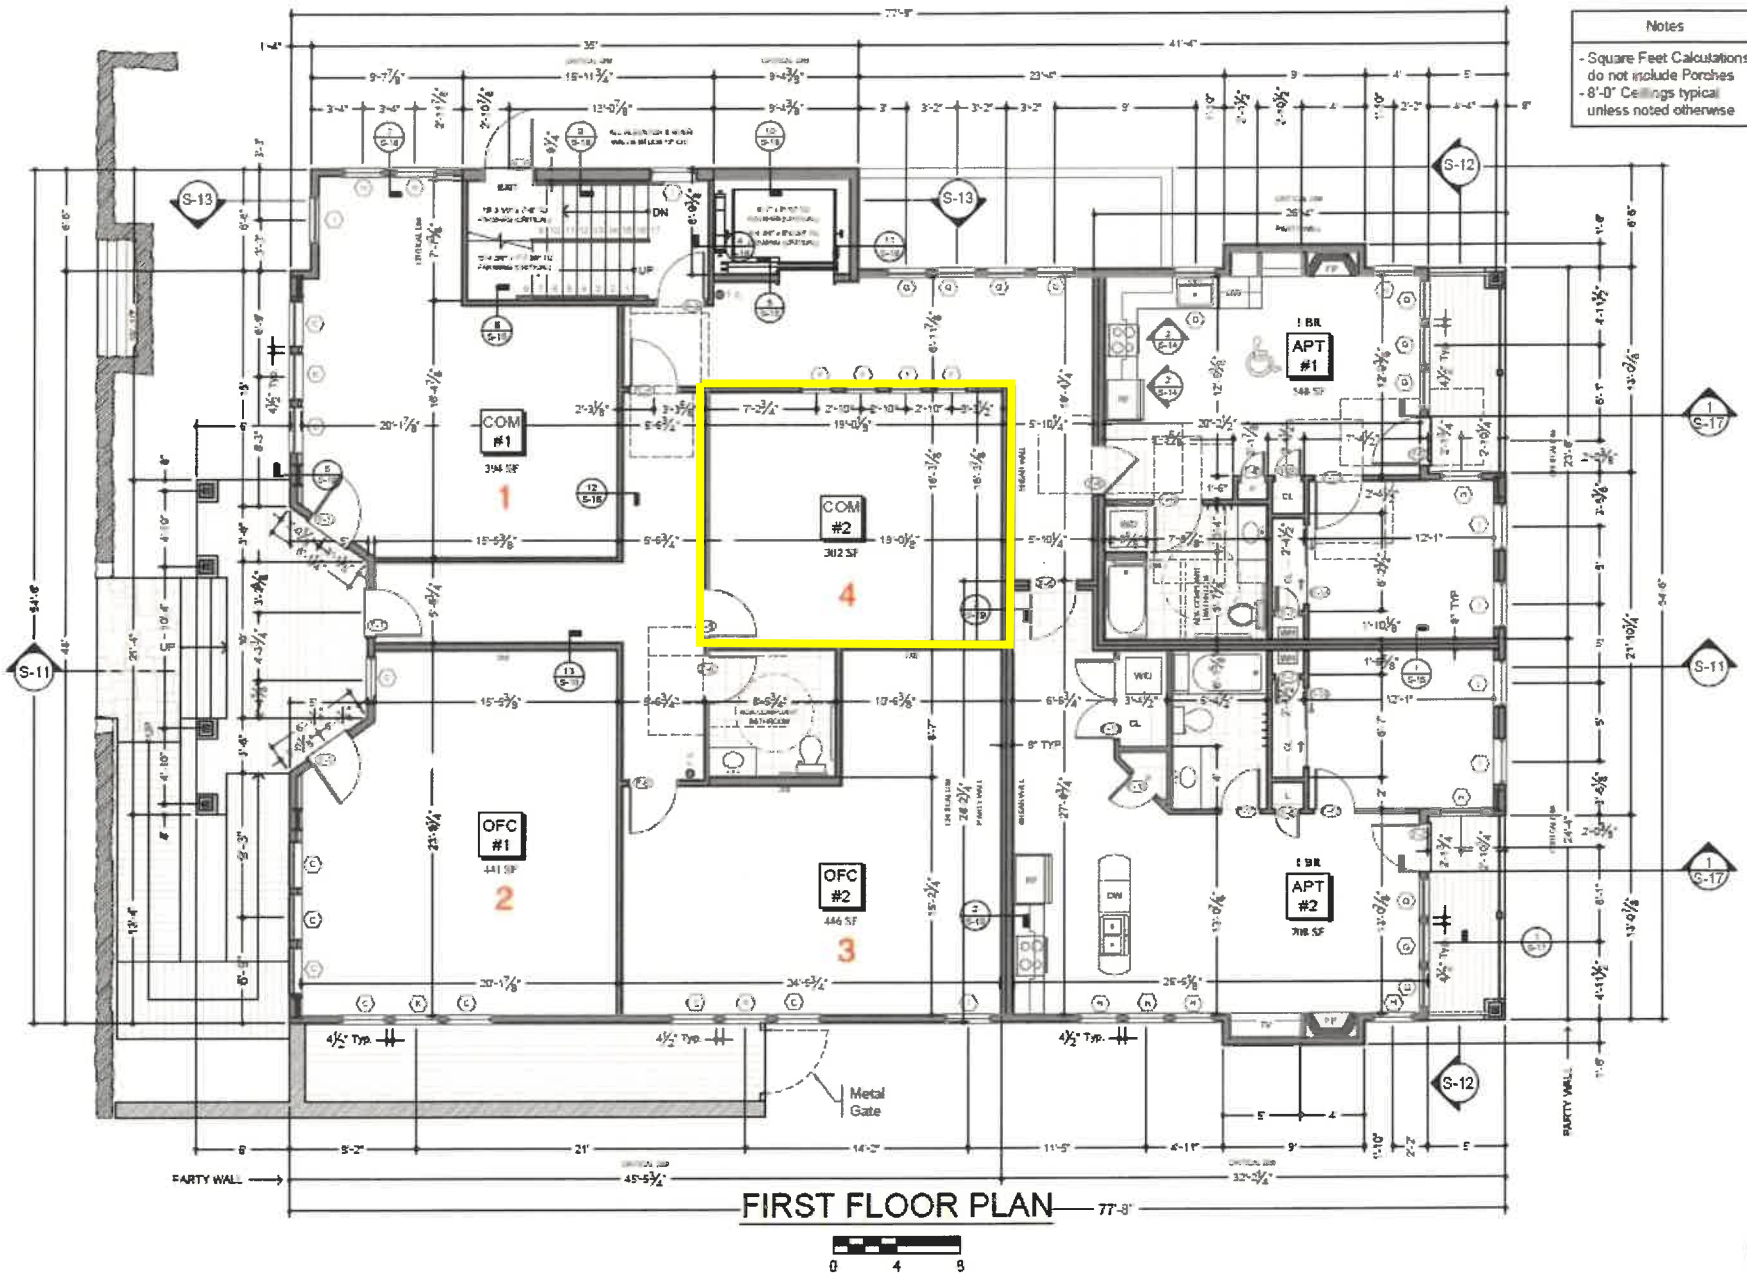


FIRST FLOOR PLAN

0 4 8

Weger Architects
74 Seabury Road
York, Maine 03909
207.363.1141 : ph
WegerArchitects.com

J. Brad Weger No. 1364 STATE OF MAINE

This document shall not be considered a valid legal instrument unless it bears the seal, signature & date hereon.
© Copyright 2020 Weger Architects, All Rights Reserved

Bristol Pointe
208 York Street
York, Maine 03909

Index of Drawings

C/VR Cover Sheet
A-1 Project Scope + Specs
A-2 Perspective Sheet
A-3 Front Elevation
A-4 Right Elevation
A-5 Rear Elevation
A-6 Left Elevation
A-7 Porch Elevation + Details
A-8 Basement Plan
A-9 1st Floor Plan
A-10 2nd Floor Plan
A-11 Attic Floor Plan
A-12 Roof Plan
A-13 Schedules (W + D + Other)
A-14 ADA Accessibility Details
L-1 Landscape Plan
L-2 Landscape Details
S-1 Foundation Plan
S-2 Foundation Elevations
S-3 Foundation Elevations
S-4 Foundation Details
S-5 Steel + Concrete Details
S-6 Steel Connection Details
S-7 1st Floor Framing
S-8 2nd Floor Framing
S-9 Attic Floor Framing
S-10 Roof Framing Plan
S-11 Building Section (Long)
S-12 Building Section (Cross)
S-13 Stair + Elevator Section
S-14 Wall + Eave Details
S-15 Wall + Framing Details
S-16 Stair + Bracket Details
S-17 Deck Framing Details
S-18 Wall Assembly Details
S-19 Shear Wall Details
E-1 Basement Electrical
E-2 1st Floor Electrical
E-3 2nd Floor Electrical
E-4 Attic Level Electrical
L-1 Civil Proposed Conditions
L-2 Civil Construction Details
L-3 Civil Construction Details
L-4 Civil Maintenance Plan

January 4, 2021

A-9

First Floor Plan