


EXTERIOR

EXTERIOR

EXTERIOR

EXTERIOR

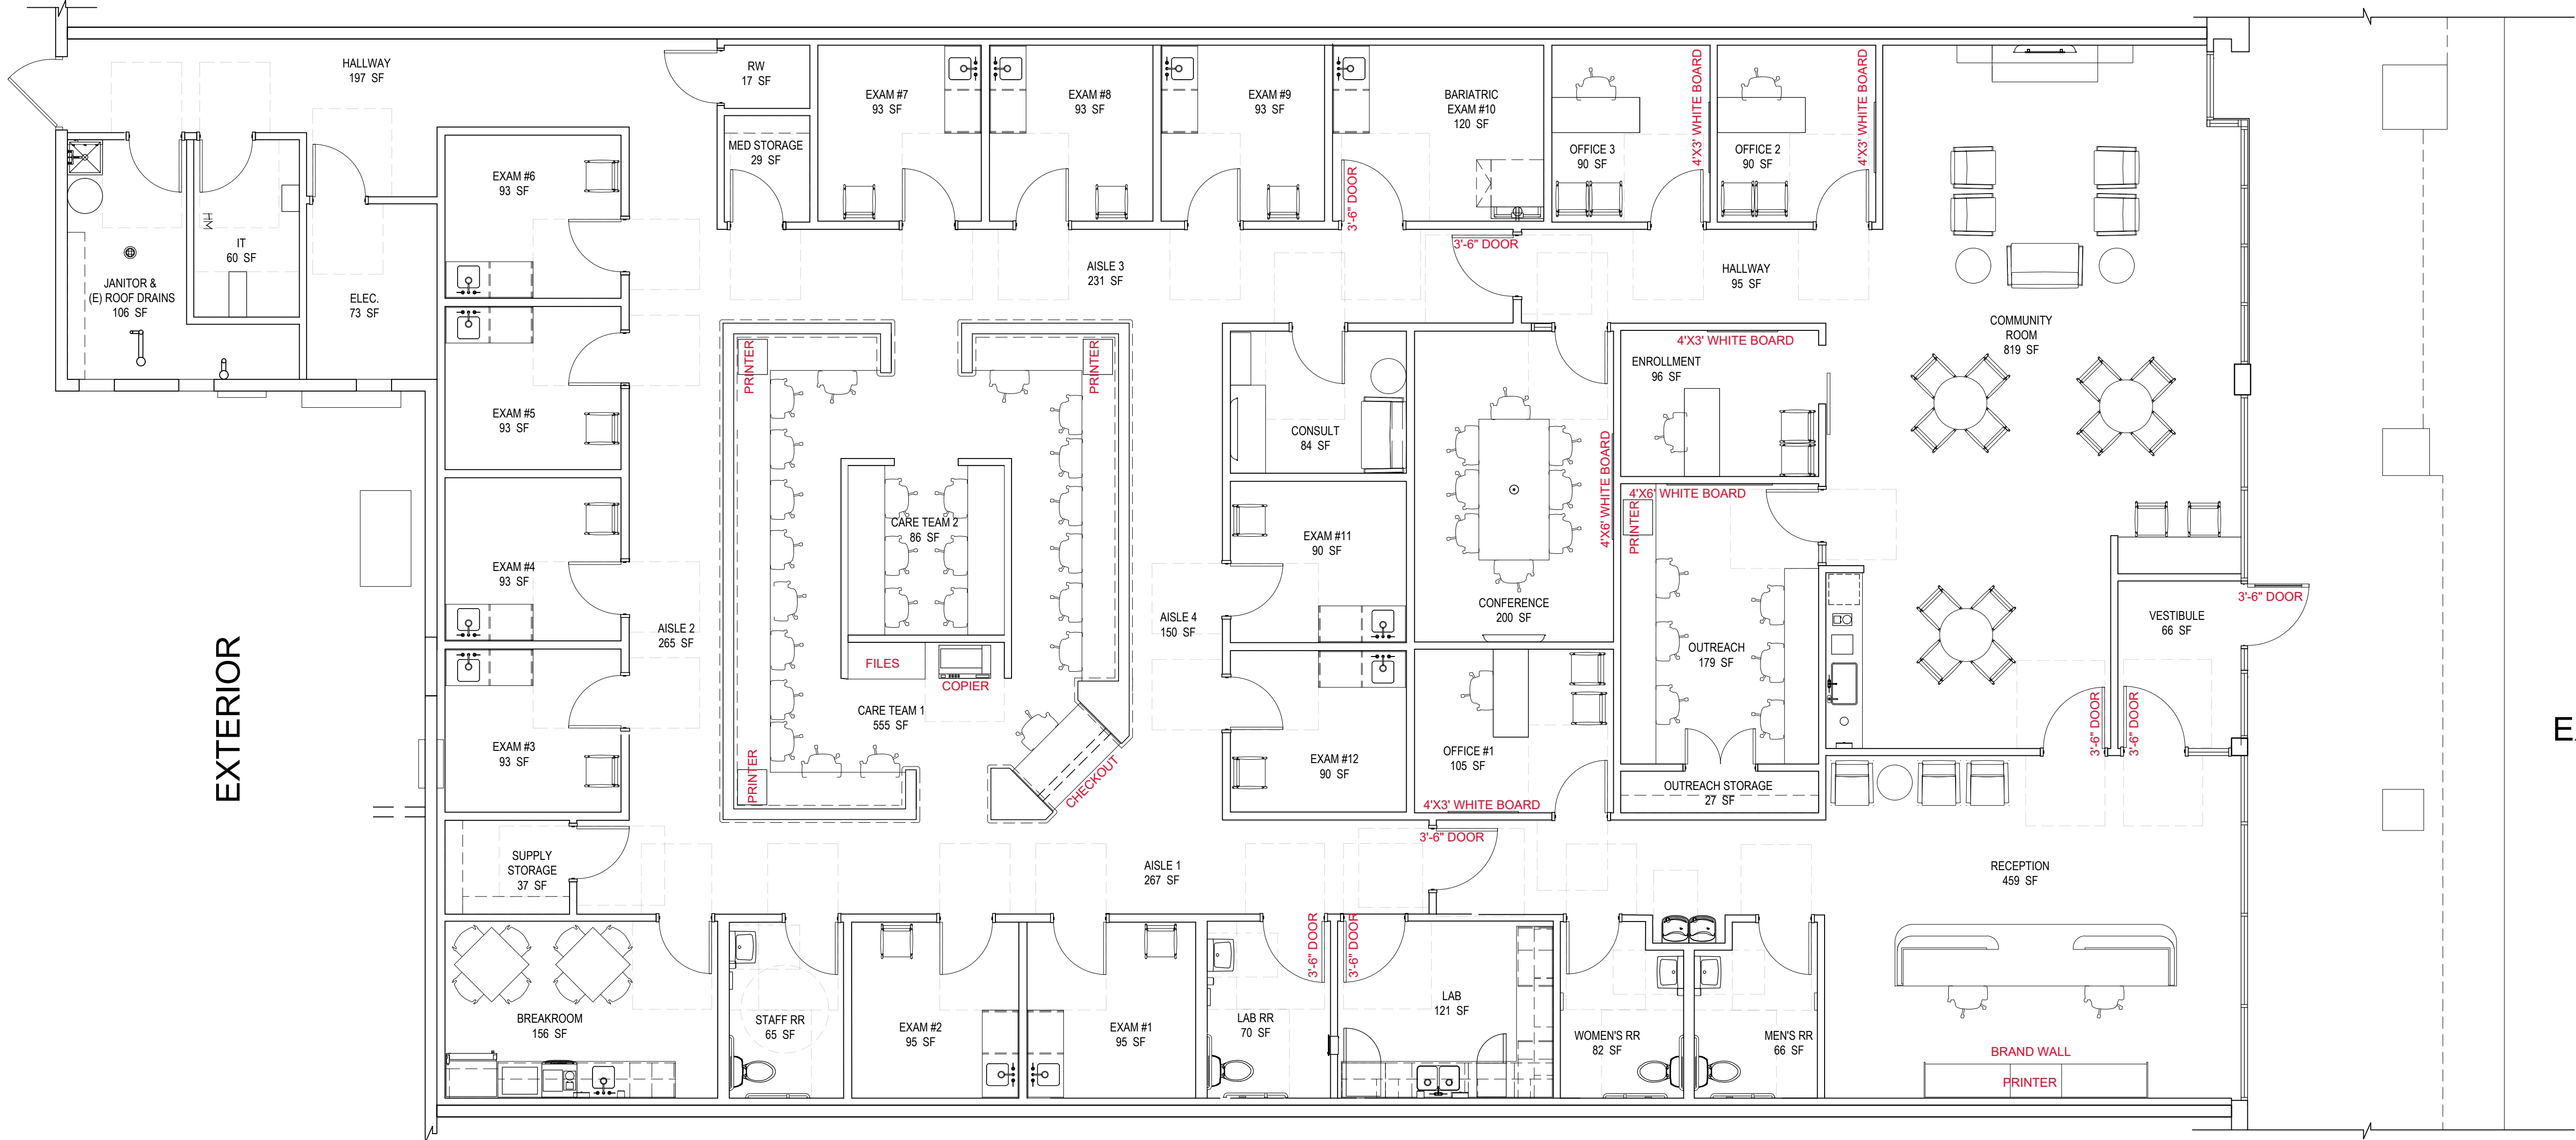

- SPACE SUMMARY:
- GROSS SQUARE FOOTAGE: 6,605 S.F.
 - WATER CLOSETS: REQUIRED: 4
 - WATER CLOSET PROVIDED: 4
 - EXAM ROOMS: 12
 - CONSULT ROOMS: 1
 - CARE TEAM STATIONS: 26

Project

Oak St. Health
CRAFTON INGRAM SHOPPING CENTER
CRAFTON, PA 15205

Architect

MOODY•NOLAN
300 Spruce Street Suite 300 Columbus, Ohio 43215 Phone: (614) 461-4664 Fax: (614) 280-6881 www.moodynolan.com

Seal:

Versions		
No.	Date	Description
1	9/01/2023	TEST FIT V01
2	9/13/2023	TEST FIT V02
3	9/15/2023	TEST FIT V03
4	9/19/2023	TEST FIT V04 (APPROVED)

Sheet Title

TEST FIT

Issue Date: 09/01/2023	
Drawn: EC	Project No. 23017.12
Sheet No.	