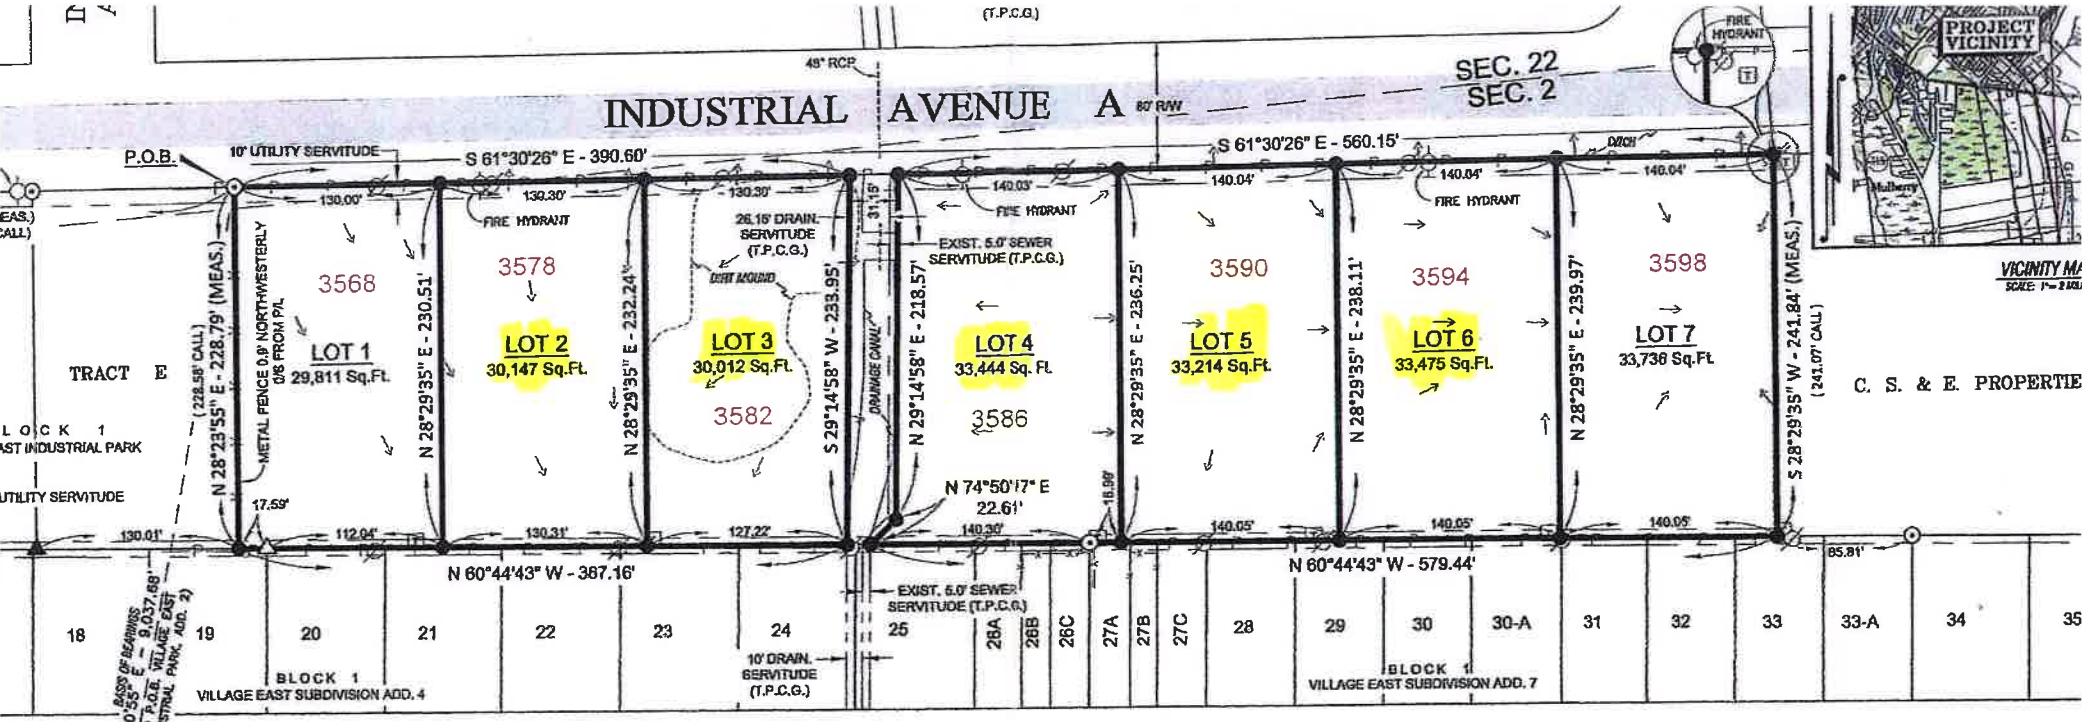


P.O.C.
NGS MON. "STATION 5"
X= 3,486,476.13
Y= 391,842.88

REFERENCE MAPS:

1. "VILLAGE EAST SUBDIVISION ADDENDUM NO. 4 A SUBDIVISION OF PROPERTY BELONGING TO VILLAGE EAST REALTY LOCATED IN SECTION 2, T17S–R18E, TERREBONNE PARISH, LOUISIANA", PREPARED BY T. BAKER SMITH & SON, INC. AND DATED SEPTEMBER 28, 1978 AND FURTHER REVISED ON MARCH 25, 1982.

2. "REDIVISION OF LOTS 26 AND 27 INTO 26A, 26B, 26C, 27A, 27B, AND 27C OF VILLAGE EAST SUBDIVISION ADDENDUM NO. 7, LOCATED IN SECTION 2, T17S–R18E, TERREBONNE PARISH, LOUISIANA", PREPARED BY T. BAKER SMITH & SON, INC. AND DATED DECEMBER 14, 1981.

3. "PLAT SHOWING PROPOSED 5' WIDE SEWER R/W ON PROPERTY BELONGING TO VILLAGE EAST REALTY LOCATED IN SECTION 2, T17S–R18E, TERREBONNE PARISH, LA", PREPARED BY T. BAKER SMITH & SON, INC. AND DATED MARCH 5, 1991.

4. "SURVEY OF 5.966 ACRES ALONG INDUSTRIAL AVE. "A", BELONGING TO ARTHUR CENAC, JR. et. al. LOCATED IN SECTIONS 2 & 22, T17S–R18E TERREBONNE PARISH, LOUISIANA", PREPARED BY T. BAKER SMITH & SON, INC. AND DATED APRIL 8, 2002.

5. "SURVEY & DIVISION OF PROPERTY BELONGING TO VILLAGE EAST REALTY IN VILLAGE EAST INDUSTRIAL PARK LOCATED IN SECTION 2, T17S–R18E, TERREBONNE PARISH, LOUISIANA", PREPARED BY T. BAKER SMITH & SON, INC. AND DATED MAY 13, 2004.

6. "VILLAGE EAST SUBDIVISION SINGLE FAMILY RESIDENTIAL DEVELOPMENT REDIVISION OF LOTS 28, 29, 30, 31, 32, 33, 37, 38, 39, 40, 41, 42, AND 47 OF BLOCK 1 VILLAGE EAST SUBDIVISION ADDENDUM NO. 7 SECTION 2, T17S–R18E TERREBONNE PARISH, LOUISIANA", PREPARED BY T. BAKER SMITH AND DATED APRIL 29, 2010.

STATE OF LOUISIANA
Patrick M. Haley
License No. 5121
PROFESSIONAL
LAND SURVEYOR

ADDRESSED 031715 DAB

APPROVED AND ACCEPTED THIS DATE _____
HOUMA TERREBONNE REGIONAL PLANNING COMMISSION.
APPROVED: _____ FOR _____

THIS IS TO CERTIFY THAT THIS SURVEY WAS DONE UNDE
AND CONTROL, THAT THE SURVEY WAS DONE ON THE GR
ACCORDANCE WITH THE MOST RECENT STANDARDS OF PF
SURVEYS AS SET FORTH BY THE LOUISIANA PROFESSIONA
SURVEYORS BOARD AND THAT THE ACCURACY SPECIFICA
TOLERANCES ARE IN ACCORDANCE WITH URBAN AREA SU
ABOVE STANDARDS.

APPROVED: Patrick M. Haley MAI
PATRICK M. HALEY
LA LAND SURVEYOR, REG. NO.

INDUSTRIAL DEVELOPM
DIVISION OF PROPER
VILLAGE EAST INDUSTRIAL P
DEVELOPER: C. S. & E. PROPERTI
CONTAINING A TOTAL OF 5.139
LOCATED IN SECTIONS 2 & 22, T1

FROM GPS OBSERVATIONS
. COORDINATES SHOWN
ISIANA STATE PLANE
E, HARN DATUM, U.S.

NE "C" AS SHOWN ON
T AGENCY MAP, COMMUNITY
SUFFIX "C", AND DATED
AREA OF MINIMAL FLOODING).

NO. LA–0104 AND PANEL NO.
THE SUBJECT PROPERTY IN
REQUIREMENT OF 5' N.G.V.D.

ONE RISER
DIRECTION
FND.
FND.
TION 5"
TIES

T. BAKER SMITH
SOLUTIONS START HERE
412 South Van Ave, Houma, LA 70363

SCALE: 1" = 100'
100' 50' 0' 100'

REV. NO:	00	REV. DATE:	-/-/-	REV. BY:	—

DRAWN BY:	PMH	APPROVED BY:	PMH
DATE:	2/27/2015	JOB NO:	2015.0040
DRAWING NAME:			BASEMAP.DWG
PROJECTION: PROJECTION			
GEO. DATUM:		VERT. DATUM:	