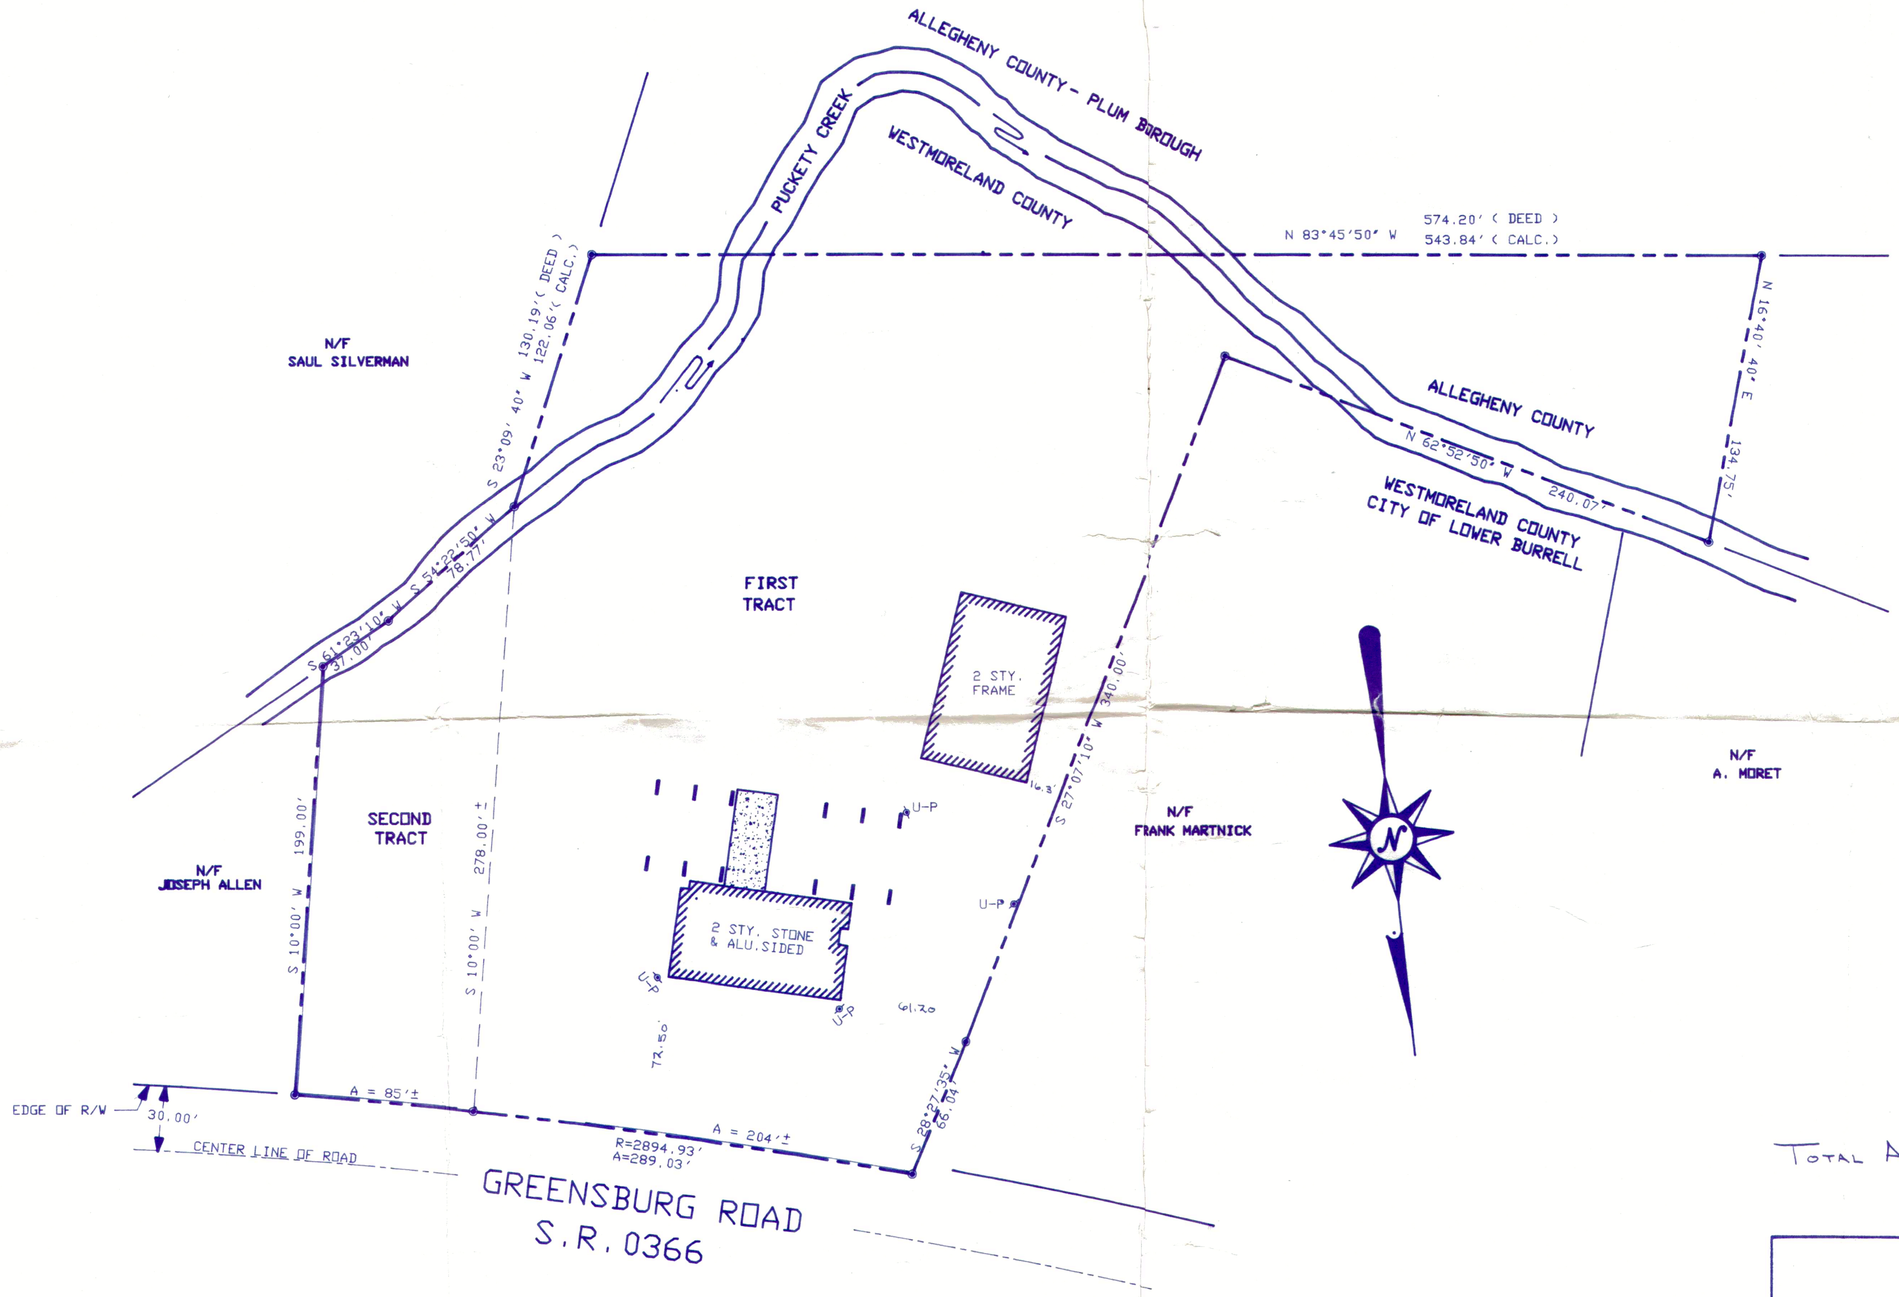


TOTAL AREA - 3.526 ACRES

PLAN OF SURVEY

SITUATE IN
CITY OF LOWER BURRELL-WESTMORELAND CO.PA.
PLUM BOROUGH - ALLEGHENY CO.PA.
MADE FOR

JOSEPH AND MICHELLE VAGLIA

ALPHA ENGINEERING COMPANY INCORPORATED
DESIGNERS - PLANNERS - ENGINEERS - SURVEYORS
2668 LEECHBURG ROAD, LOWER BURRELL CITY, PA. 339-2000

COMMONWEALTH OF PENNSYLVANIA
REGISTERED
ANTHONY J. MALES
SURVEYOR
NO. 23530-E

SEAL

SCALE: HOR 1" = 50' VER 1" = N/A	DATE: SEPT., 1993		
DRAWN BY: P.D.P.	CHECKED BY: A.J.M.	PROJECT NUMBER	DRAWING NUMBER: C-11105
REFERENCES: BK 145; PG. 46,47	REVISIONS		SHEET: 1 OF 1

171734