


PREPARED BY: JONES ASSOCIATES INC. Foresters, Surveyors and Environmental Consultants 280 POLAND SPRING ROAD, AUBURN, MAINE 04210 (207) 241-0235	
PLAN DATE: FEBRUARY 2022 FIELD WORK DATE: JANUARY 2022 SCALE: 1"=60' PROJ. #: 22-003NA	PREPARED FOR: DENNIS LALIBERTE P.O. BOX 524 NAPLES, MAINE 04055

PLAN TITLE: SHIPPING CONTAINER STORAGE SKETCH PLAN TAX MAP 5 LOT 24-001-A NAPLES, MAINE 04055	
---	--

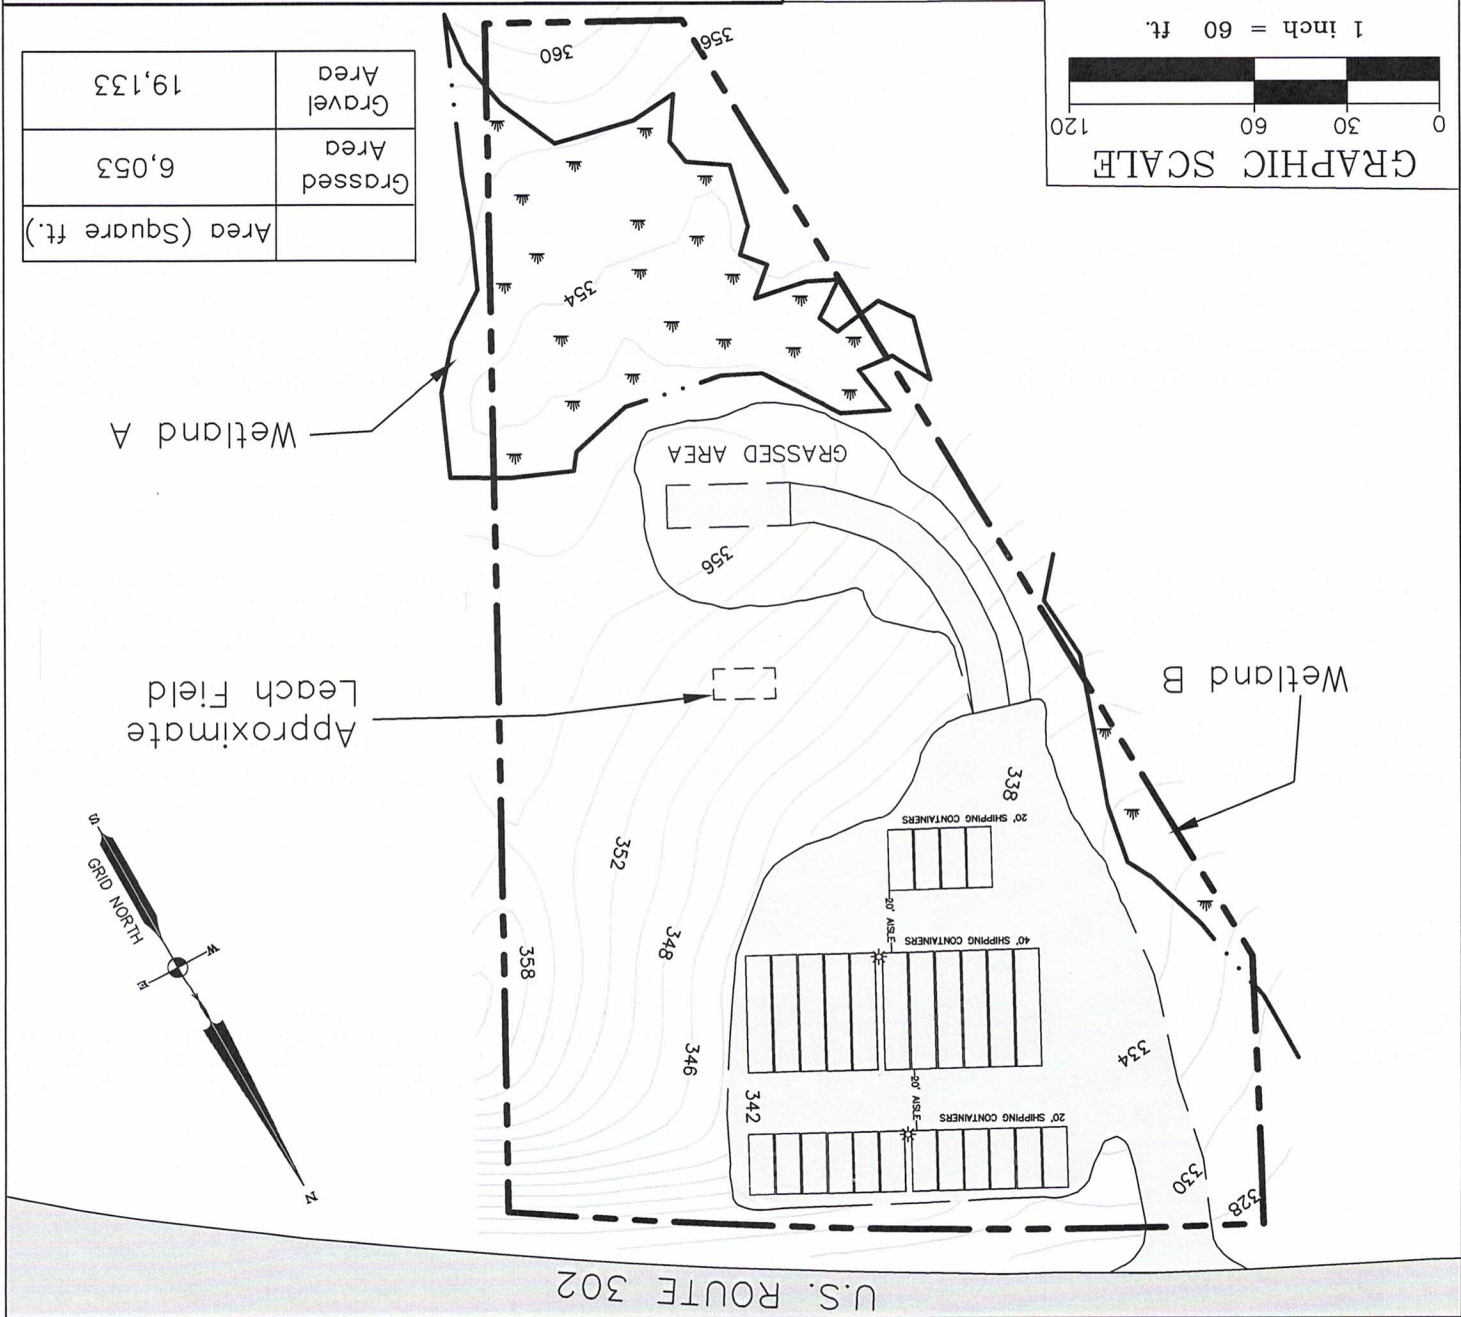

Area (Square ft.)	Grassed Area	Gravel Area
6,053		19,133

1. PARCEL BOUNDARY INFORMATION WAS DIGITIZED AND ROTATED INTO THE DRAWING.
2. DATUM: NAD83 STATE PLANE MAINE WEST (FEET).
3. 2 FOOT CONTOURS OBTAINED FROM NATIONAL OCEANIC AND ATMOSPHERIC ADMINISTRATION (NOAA).
4. WETLAND BOUNDARIES WERE IDENTIFIED AND DELINEATED BY JONES ASSOCIATES INC. IN JANUARY OF 2022 ACCORDING TO U.S. ARMY CORPS OF ENGINEERS WETLANDS DELINEATION MANUAL (1987) AND REGIONAL SUPPLEMENT TO THE CORPS OF ENGINEERS WETLAND DELINEATION MANUAL: NORTHCENTRAL AND NORTHEAST REGION.
5. WETLAND FLAGS WERE LOCATED USING LEICA GLOBAL POSITIONING SYSTEM (GPS) TECHNOLOGY WITH EXPECTED AVERAGE ACCURACY OF SUB-METER. THIS METHOD IS RECOGNIZED BY BOTH STATE AND FEDERAL AGENCIES. HOWEVER, JONES ASSOCIATES INC. RECOMMENDS THAT THE WETLAND BOUNDARY BE SURVEYED USING A MORE PRECISE METHOD IF ANY FILL OR REGULATED ACTIVITIES ARE TO BE PERFORMED WITHIN 20 FEET OF THE GPS LOCATED WETLAND.

LEGEND

1 inch = 60 ft.

GRAPHIC SCALE

0 30 60 120

PROPERTY BOUNDARY (APPROX.)

DELINEATED WETLANDS

GRAVEL AREA

PAVED AREA

SECURITY LIGHTING

2 FT NOAA LIDAR CONTOURS

NOTES: