



RENDERING ISO -A

|                             |                 |                                  |               |  |
|-----------------------------|-----------------|----------------------------------|---------------|--|
| PROJECT NAME:               |                 | MACERICH 2024 RMU                |               |  |
| DESCRIPTION:                |                 | Macerich RMU- 47"W X 96"L X 82"H |               |  |
| DIMENSIONS ARE<br>IN INCHES |                 | NAKAMURA-BEEMAN INC.             |               |  |
| DRAWN BY:                   | SCALE: AS NOTED | DATE: 04/04/2019                 | SHEET 1 OF 13 |  |



RENDERING ISO-B

|                             |                 |                                  |               |  |
|-----------------------------|-----------------|----------------------------------|---------------|--|
| PROJECT NAME:               |                 | MACERICH 2024 RMU                |               |  |
| DESCRIPTION:                |                 | Macerich RMU- 47"W X 96"L X 82"H |               |  |
| DIMENSIONS ARE<br>IN INCHES |                 | NAKAMURA-BEEMAN INC.             |               |  |
| DRAWN BY:                   | SCALE: AS NOTED | DATE: 04/04/2019                 | SHEET 2 OF 13 |  |



RENDERING ISO-C

|                             |                 |                                  |               |  |
|-----------------------------|-----------------|----------------------------------|---------------|--|
| PROJECT NAME:               |                 | MACERICH 2024 RMU                |               |  |
| DESCRIPTION:                |                 | Macerich RMU- 47"W X 96"L X 82"H |               |  |
| DIMENSIONS ARE<br>IN INCHES |                 | NAKAMURA-BEEMAN INC.             |               |  |
| DRAWN BY:                   | SCALE: AS NOTED | DATE: 04/04/2019                 | SHEET 3 OF 13 |  |



RENDERING SIDE ELEVATION



RENDERING ELEVATION

|                          |  |                                  |                  |               |
|--------------------------|--|----------------------------------|------------------|---------------|
| PROJECT NAME:            |  | MACERICH 2024 RMU                |                  |               |
| DESCRIPTION:             |  | Macerich RMU- 47"W X 96"L X 82"H |                  |               |
| DIMENSIONS ARE IN INCHES |  | NAKAMURA-BEEMAN INC.             |                  |               |
| DRAWN BY:                |  | SCALE: AS NOTED                  | DATE: 04/04/2019 | SHEET 4 OF 13 |




RENDERING SIDE ELEVATION




RENDERING ELEVATION

|                             |  |                                  |                  |               |
|-----------------------------|--|----------------------------------|------------------|---------------|
| PROJECT NAME:               |  | MACERICH 2024 RMU                |                  |               |
| DESCRIPTION:                |  | Macerich RMU- 47"W X 96"L X 82"H |                  |               |
| DIMENSIONS ARE<br>IN INCHES |  | NAKAMURA-BEEMAN INC.             |                  |               |
| DRAWN BY:                   |  | SCALE: AS NOTED                  | DATE: 04/04/2019 | SHEET 5 OF 13 |

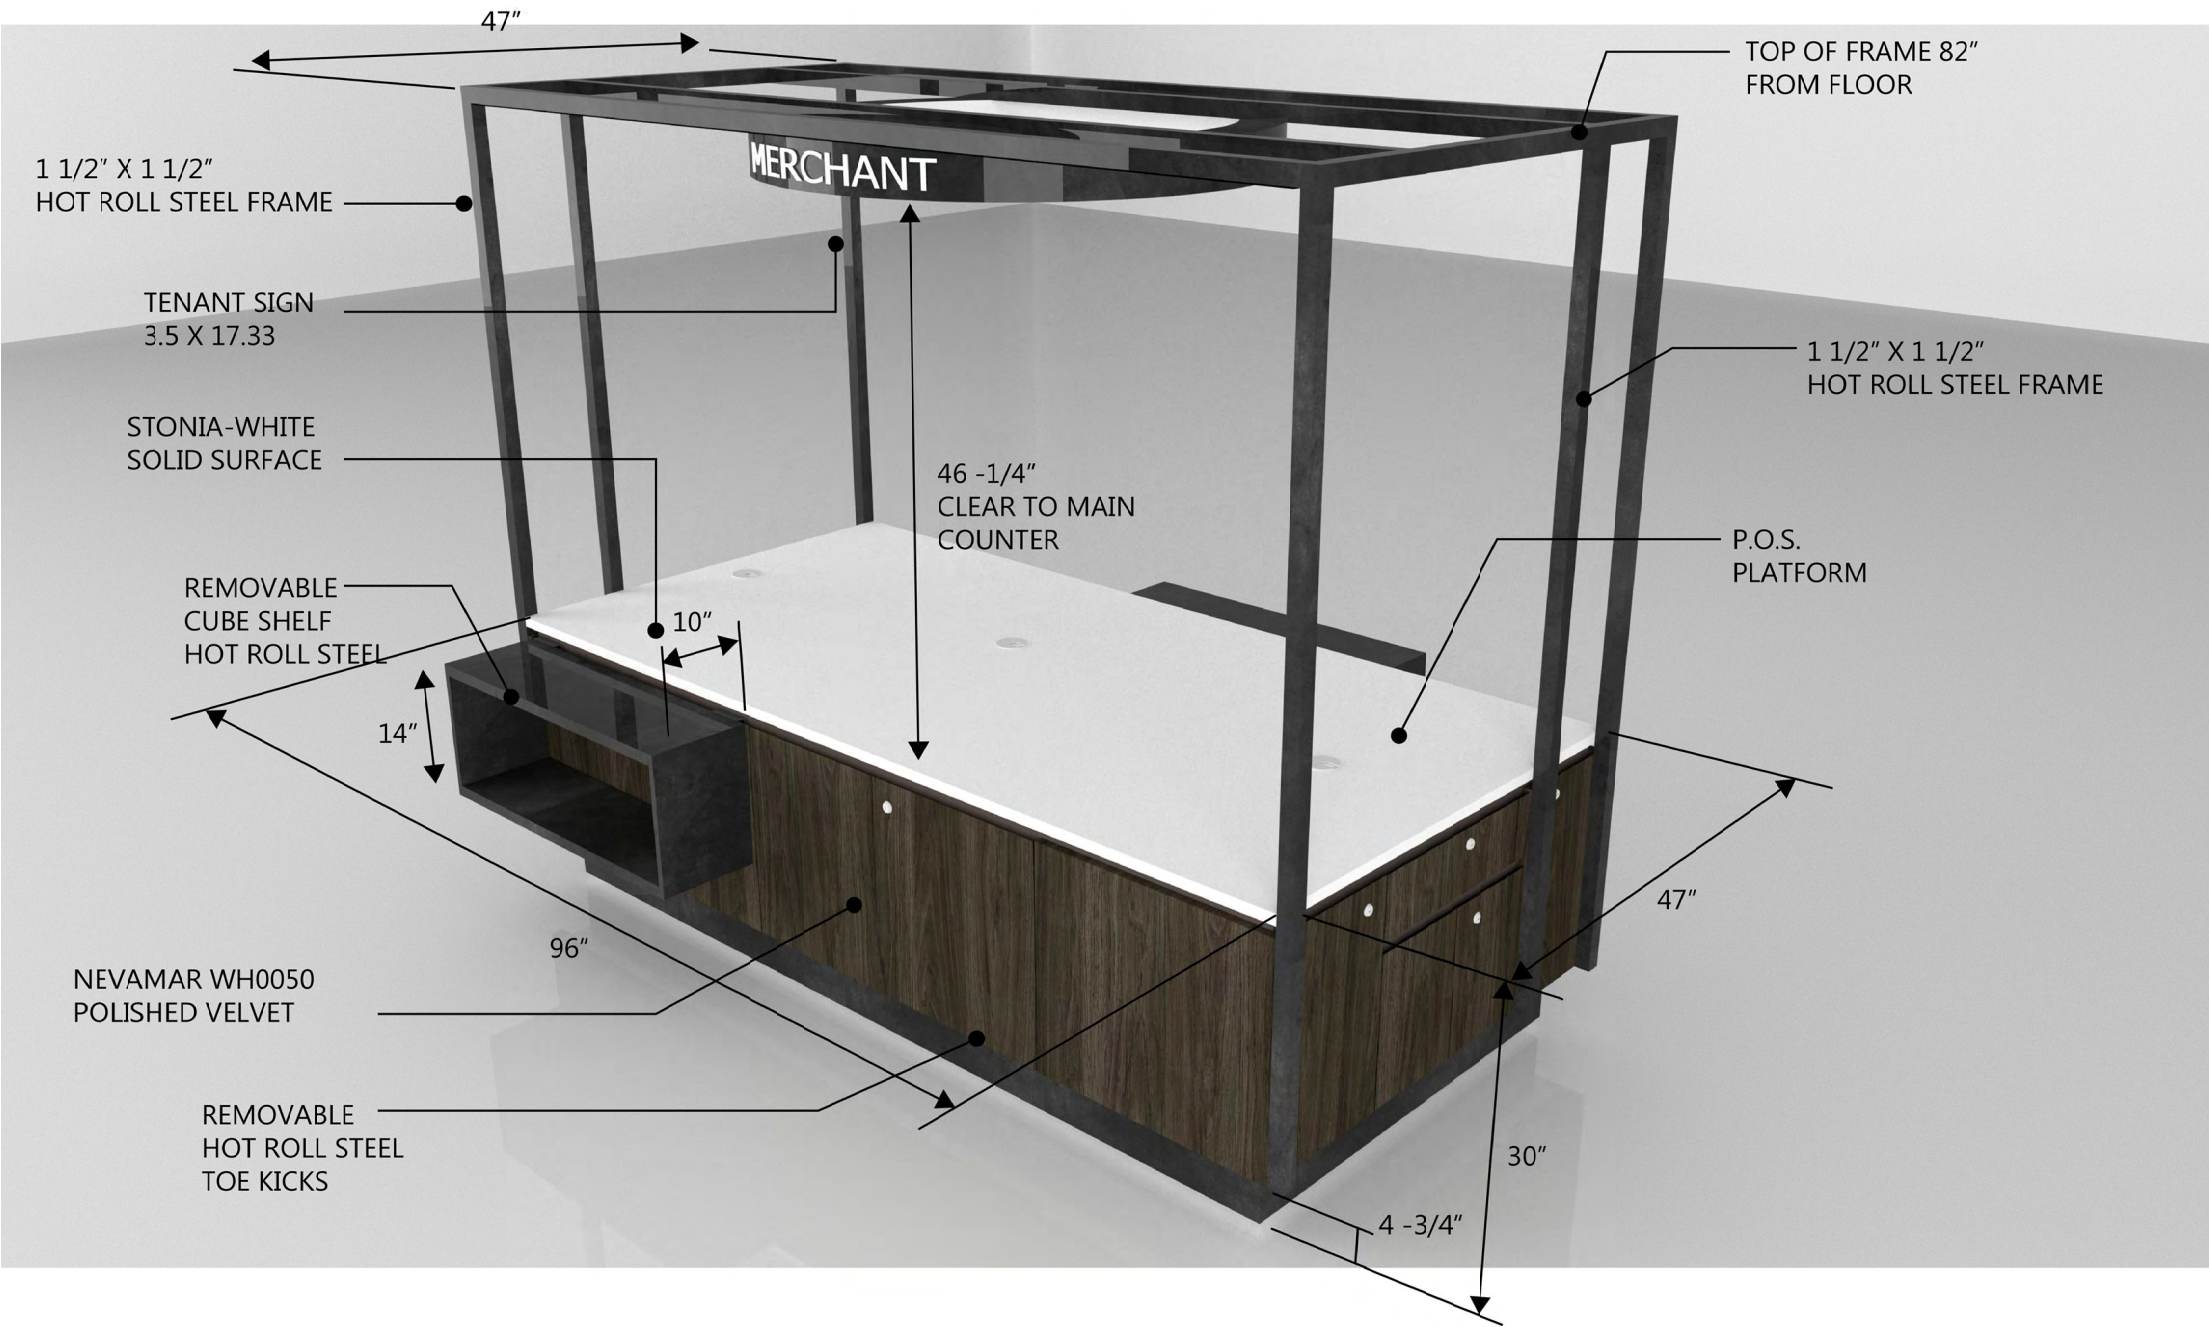


RENDERING

|                                  |  |                      |                  |
|----------------------------------|--|----------------------|------------------|
| PROJECT NAME:                    |  |                      |                  |
| MACERICH 2024 RMU                |  |                      |                  |
| DESCRIPTION:                     |  |                      |                  |
| Macerich RMU- 47"W X 96"L X 82"H |  |                      |                  |
| DIMENSIONS ARE IN INCHES         |  | NAKAMURA-BEEMAN INC. |                  |
| DRAWN BY:                        |  | SCALE: AS NOTED      | DATE: 04/04/2019 |
|                                  |  |                      | SHEET 6 OF 13    |

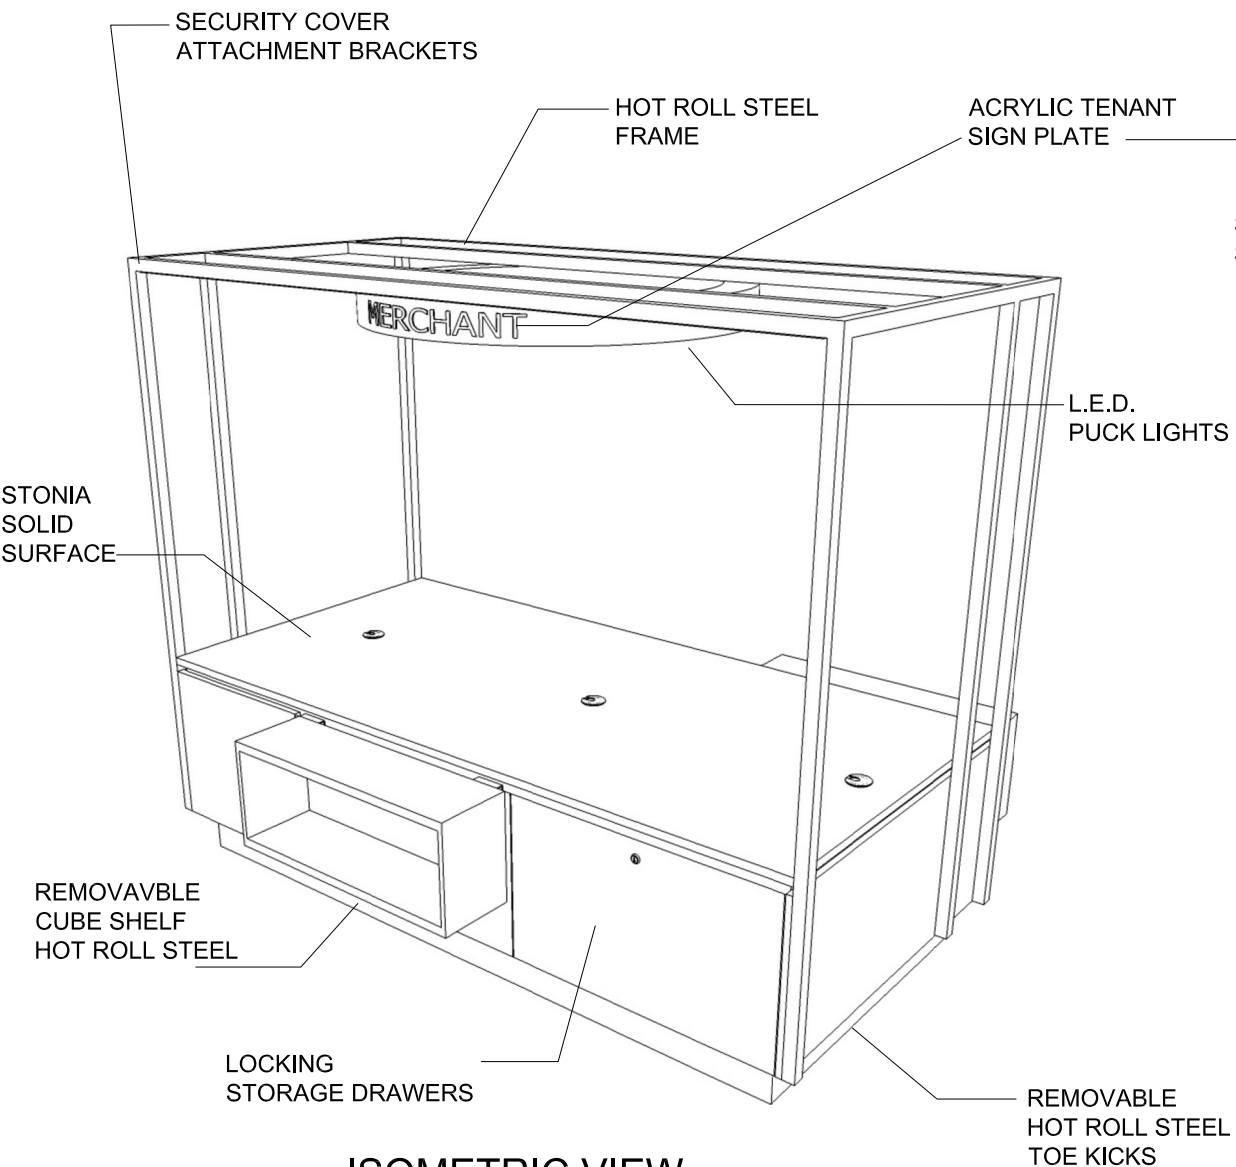


ISOMETRIC VIEW

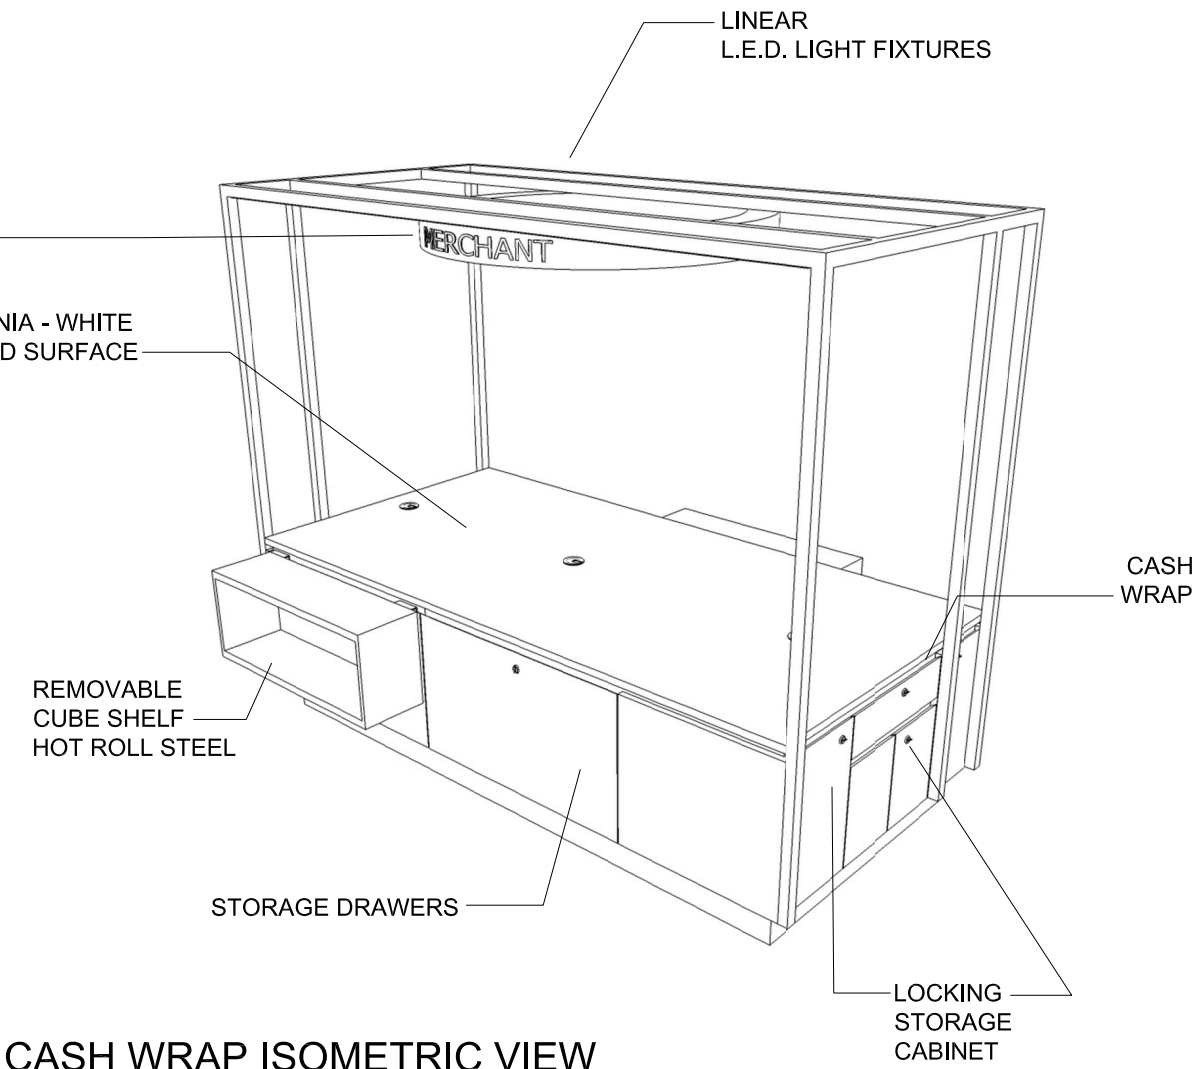

CASH WRAP ISOMETRIC VIEW


|                                               |                 |                      |               |
|-----------------------------------------------|-----------------|----------------------|---------------|
| PROJECT NAME: MACERICH 2024 RMU               |                 |                      |               |
| DESCRIPTION: Macerich RMU- 47"W X 96"L X 82"H |                 |                      |               |
| DIMENSIONS ARE IN INCHES                      |                 | NAKAMURA-BEEMAN INC. |               |
| DRAWN BY:                                     | SCALE: AS NOTED | DATE: 04/04/2019     | SHEET 7 OF 13 |

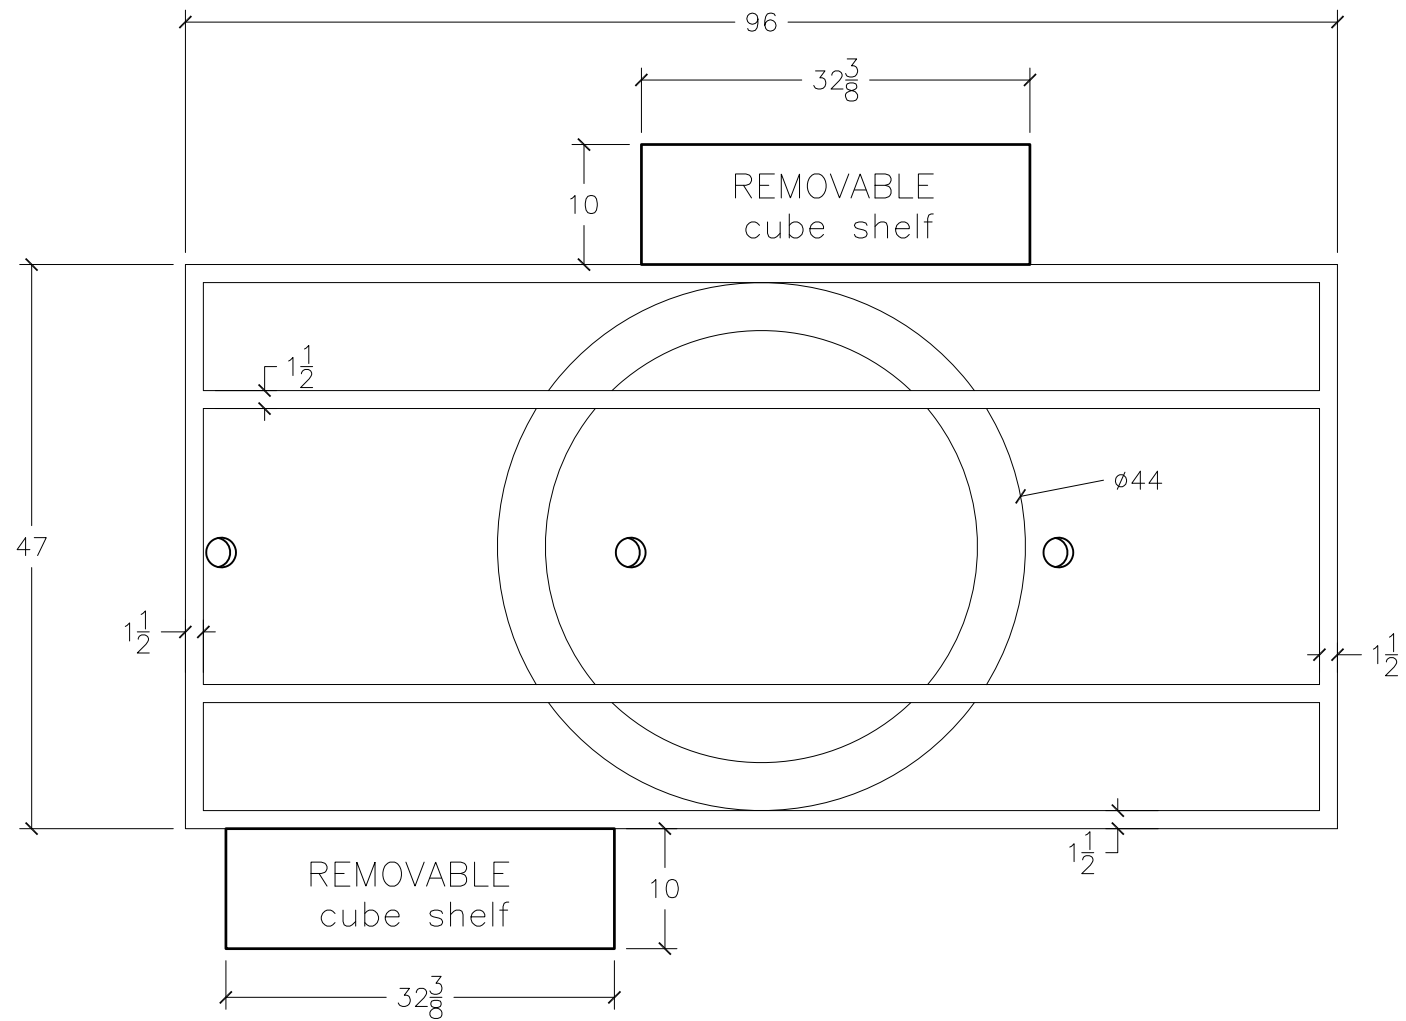

PLAN VIEW


SCALE: 3/4 " = 1 '

|                                                      |                 |                      |               |
|------------------------------------------------------|-----------------|----------------------|---------------|
| PROJECT NAME: <b>MACERICH 2024 RMU</b>               |                 |                      |               |
| DESCRIPTION: <b>Macerich RMU- 47"W X 96"L X 82"H</b> |                 |                      |               |
| DIMENSIONS ARE IN INCHES                             |                 | NAKAMURA-BEEMAN INC. |               |
| DRAWN BY:                                            | SCALE: AS NOTED | DATE: 04/04/2019     | SHEET 8 OF 13 |

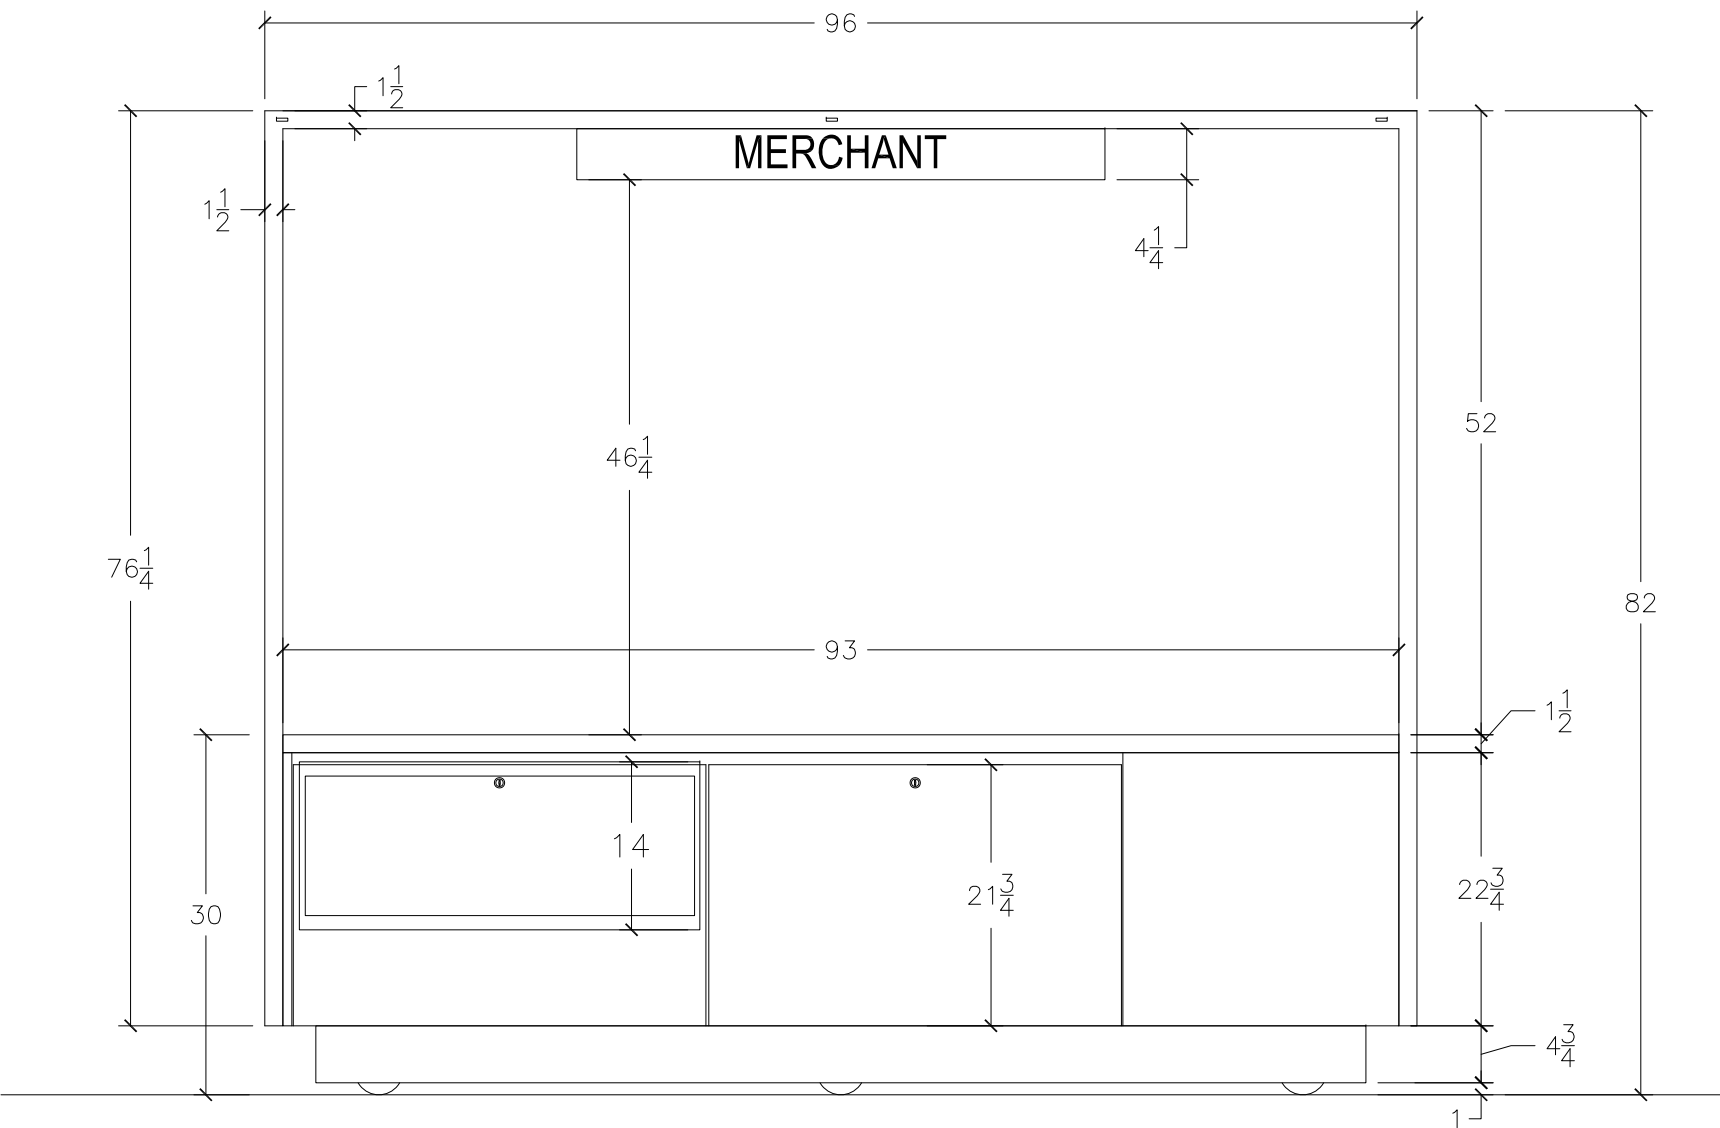


SIDE ELEVATION  
SCALE: 3/4 " = 1 '

|                                               |                 |                      |               |
|-----------------------------------------------|-----------------|----------------------|---------------|
| PROJECT NAME: MACERICH 2024 RMU               |                 |                      |               |
| DESCRIPTION: Macerich RMU- 47"W X 96"L X 82"H |                 |                      |               |
| DIMENSIONS ARE IN INCHES                      |                 | NAKAMURA-BEEMAN INC. |               |
| DRAWN BY:                                     | SCALE: AS NOTED | DATE: 04/04/2019     | SHEET 9 OF 13 |

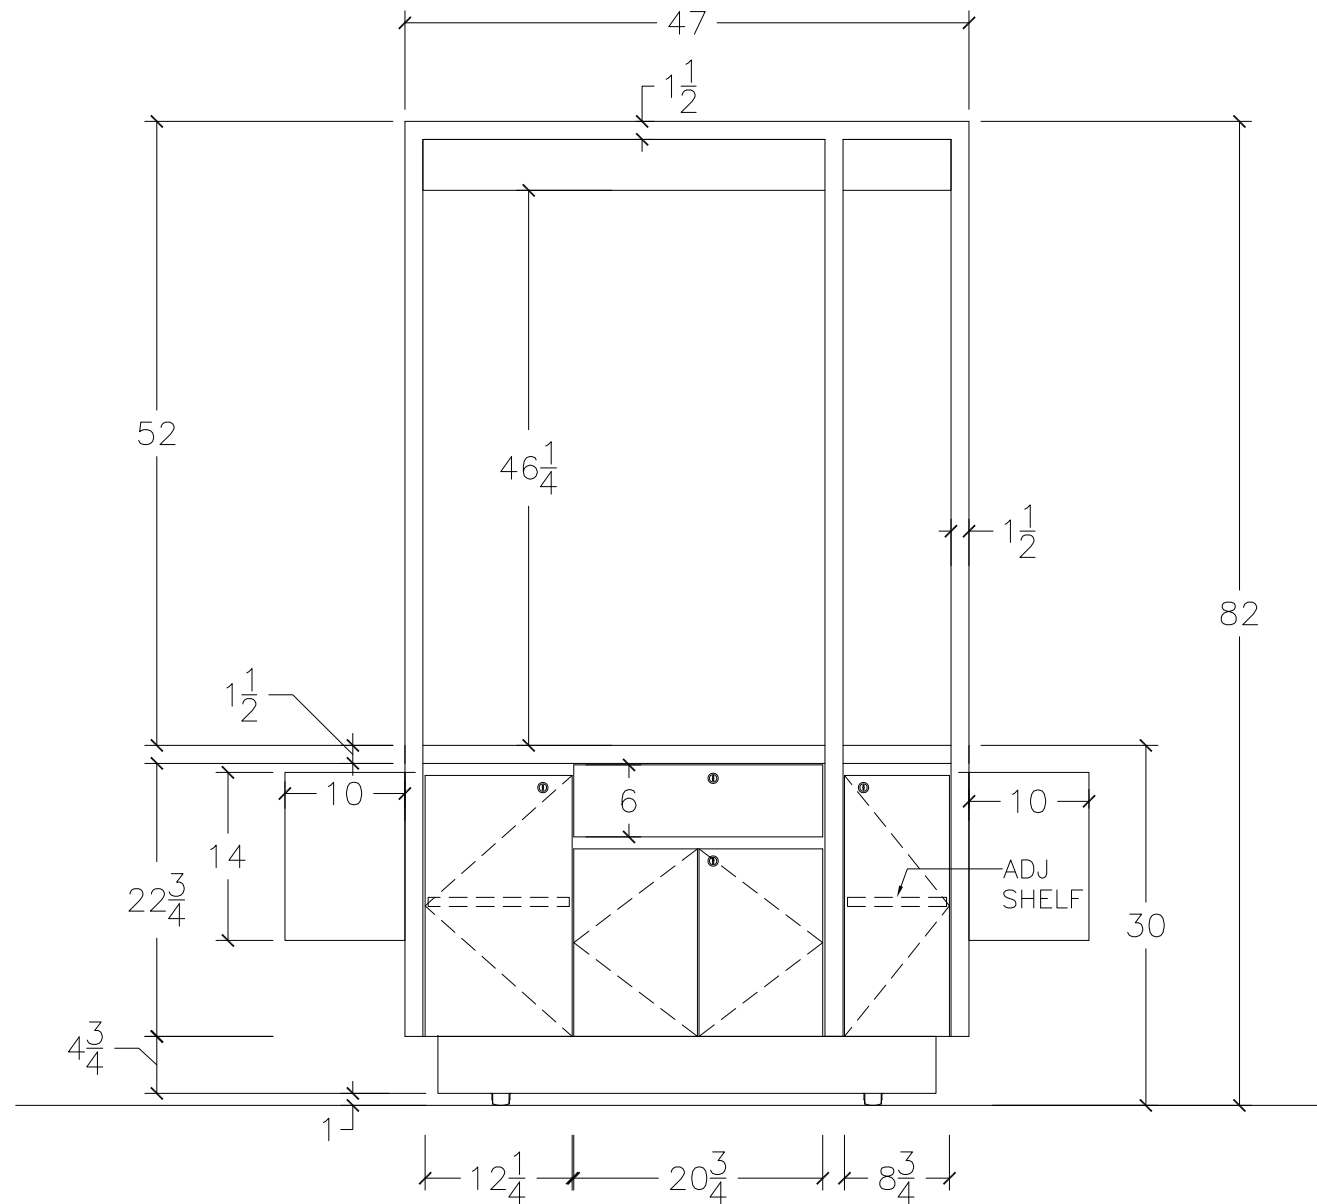


END ELEVATION  
SCALE: 3/4 " = 1 '

|                                                      |                 |                      |                |
|------------------------------------------------------|-----------------|----------------------|----------------|
| PROJECT NAME: <b>MACERICH 2024 RMU</b>               |                 |                      |                |
| DESCRIPTION: <b>Macerich RMU- 47"W X 96"L X 82"H</b> |                 |                      |                |
| DIMENSIONS ARE<br>IN INCHES                          |                 | NAKAMURA-BEEMAN INC. |                |
| DRAWN BY:                                            | SCALE: AS NOTED | DATE: 04/04/2019     | SHEET 10 OF 13 |

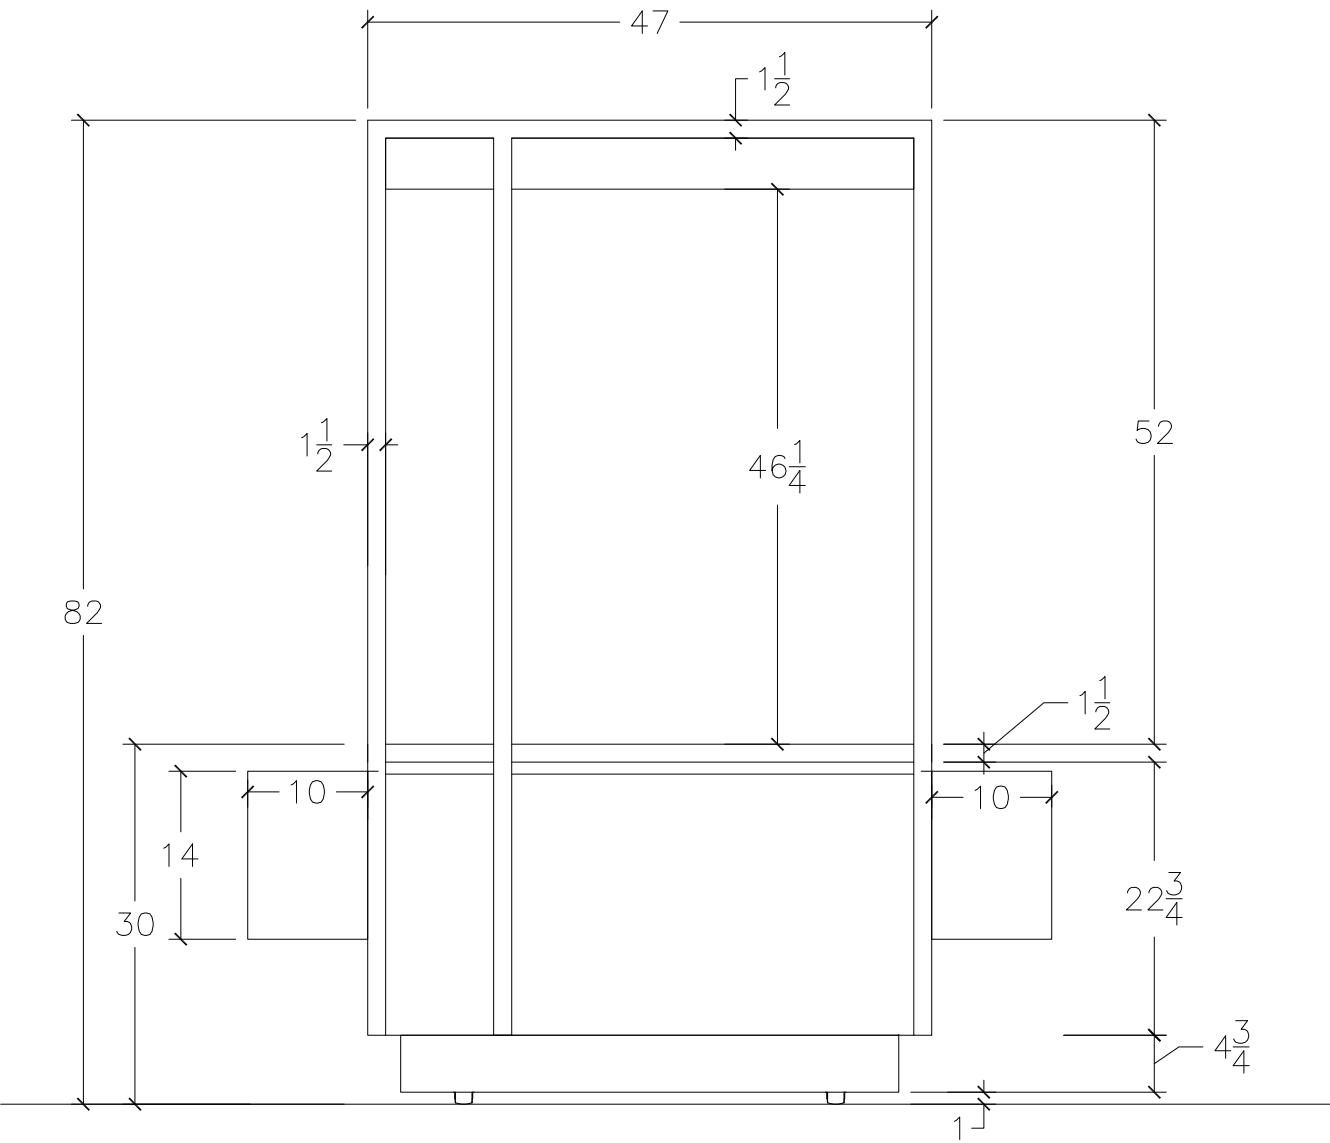

END ELEVATION  
SCALE: 3/4 " = 1 '

|                                               |                 |                      |                |
|-----------------------------------------------|-----------------|----------------------|----------------|
| PROJECT NAME: MACERICH 2024 RMU               |                 |                      |                |
| DESCRIPTION: Macerich RMU- 47"W X 96"L X 82"H |                 |                      |                |
| DIMENSIONS ARE IN INCHES                      |                 | NAKAMURA-BEEMAN INC. |                |
| DRAWN BY:                                     | SCALE: AS NOTED | DATE: 04/04/2019     | SHEET 11 OF 13 |

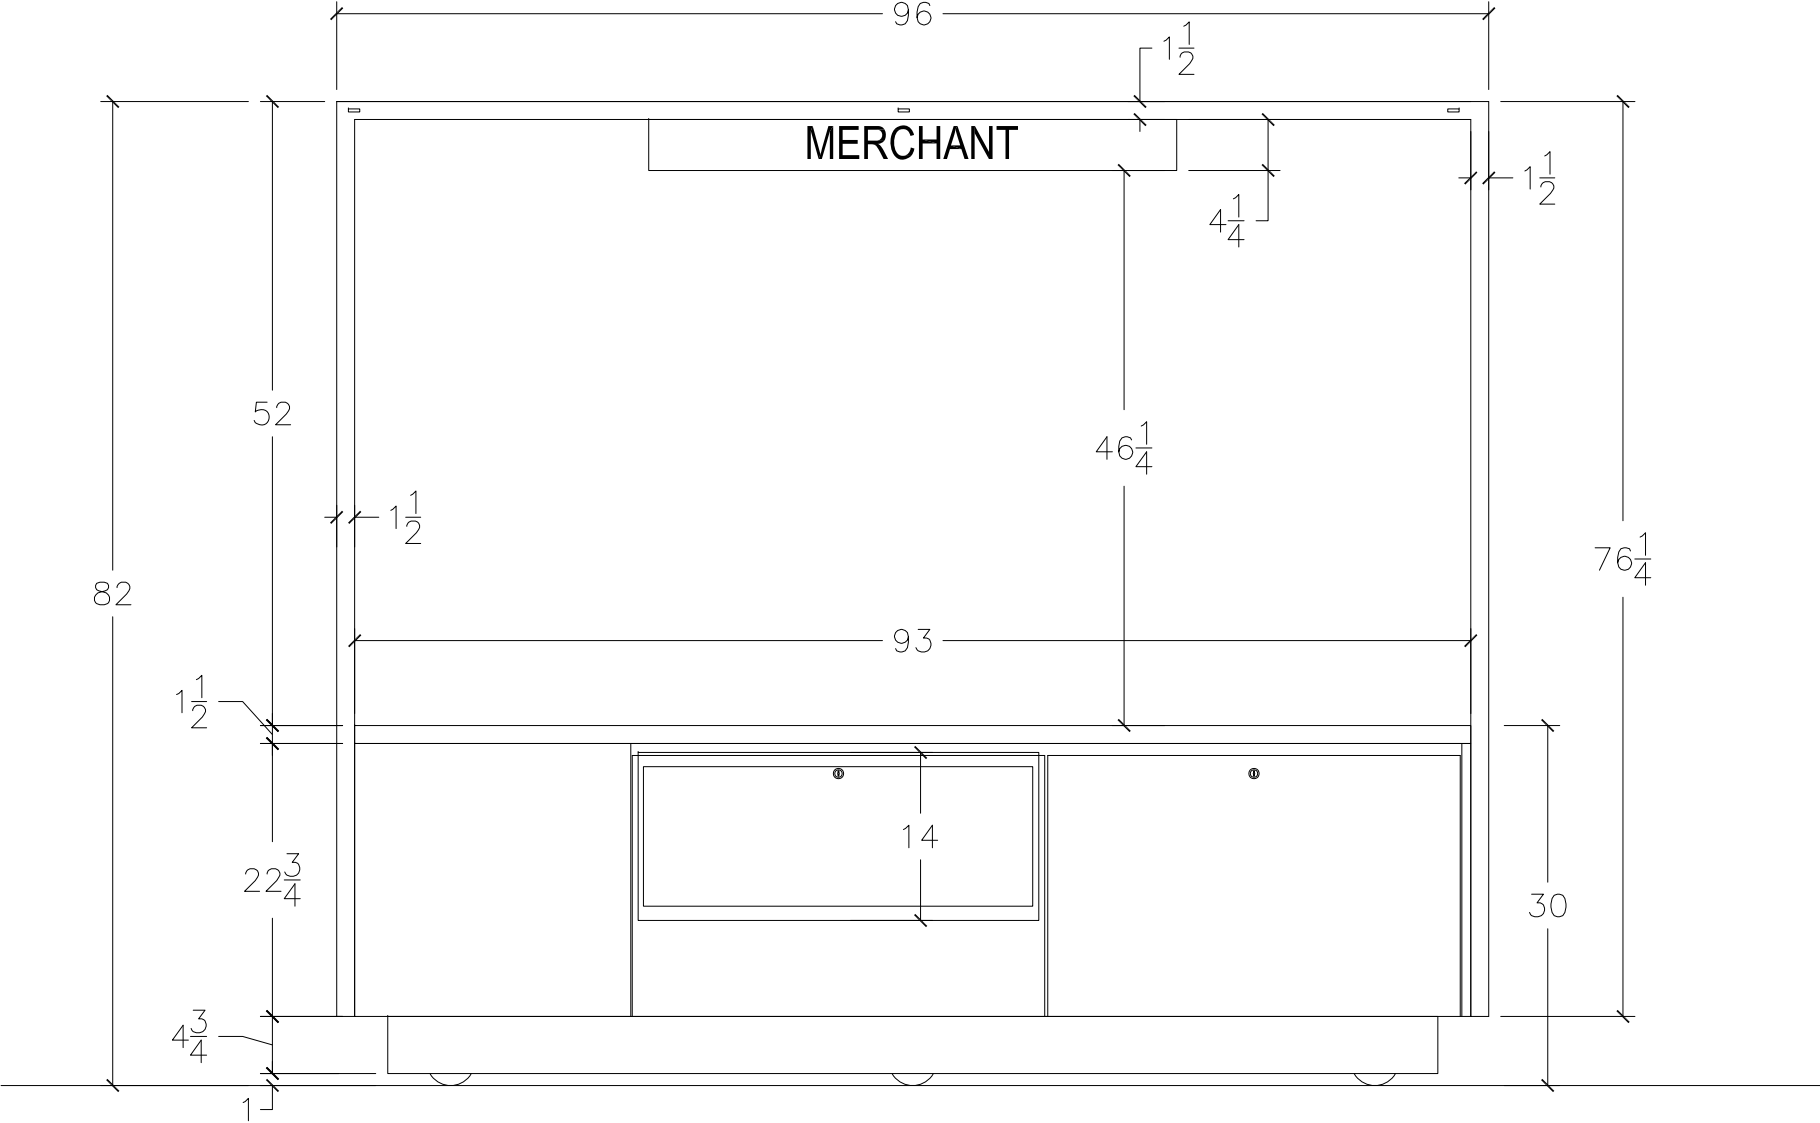


SIDE ELEVATION  
SCALE: 3/4 " = 1 '

|                                               |                 |                      |                |
|-----------------------------------------------|-----------------|----------------------|----------------|
| PROJECT NAME: MACERICH 2024 RMU               |                 |                      |                |
| DESCRIPTION: Macerich RMU- 47"W X 96"L X 82"H |                 |                      |                |
| DIMENSIONS ARE IN INCHES                      |                 | NAKAMURA-BEEMAN INC. |                |
| DRAWN BY:                                     | SCALE: AS NOTED | DATE: 04/04/2019     | SHEET 12 OF 13 |



NEVAMAR WH0050  
POLISHED VELVET

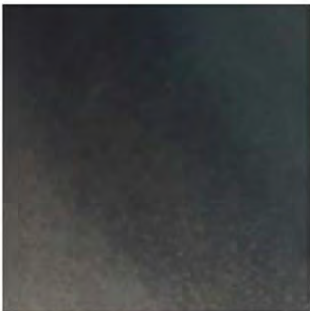

HOT ROLL STEEL



STONIA-WHITE  
SOLID SURFACE

MATERIAL SAMPLE  
SCALE: N.T.S

|                          |  |                                  |                  |                |
|--------------------------|--|----------------------------------|------------------|----------------|
| PROJECT NAME:            |  | MACERICH 2024 RMU                |                  |                |
| DESCRIPTION:             |  | Macerich RMU- 47"W X 96"L X 82"H |                  |                |
| DIMENSIONS ARE IN INCHES |  | NAKAMURA-BEEMAN INC.             |                  |                |
| DRAWN BY:                |  | SCALE: AS NOTED                  | DATE: 04/04/2019 | SHEET 13 OF 13 |