



4,987 SF

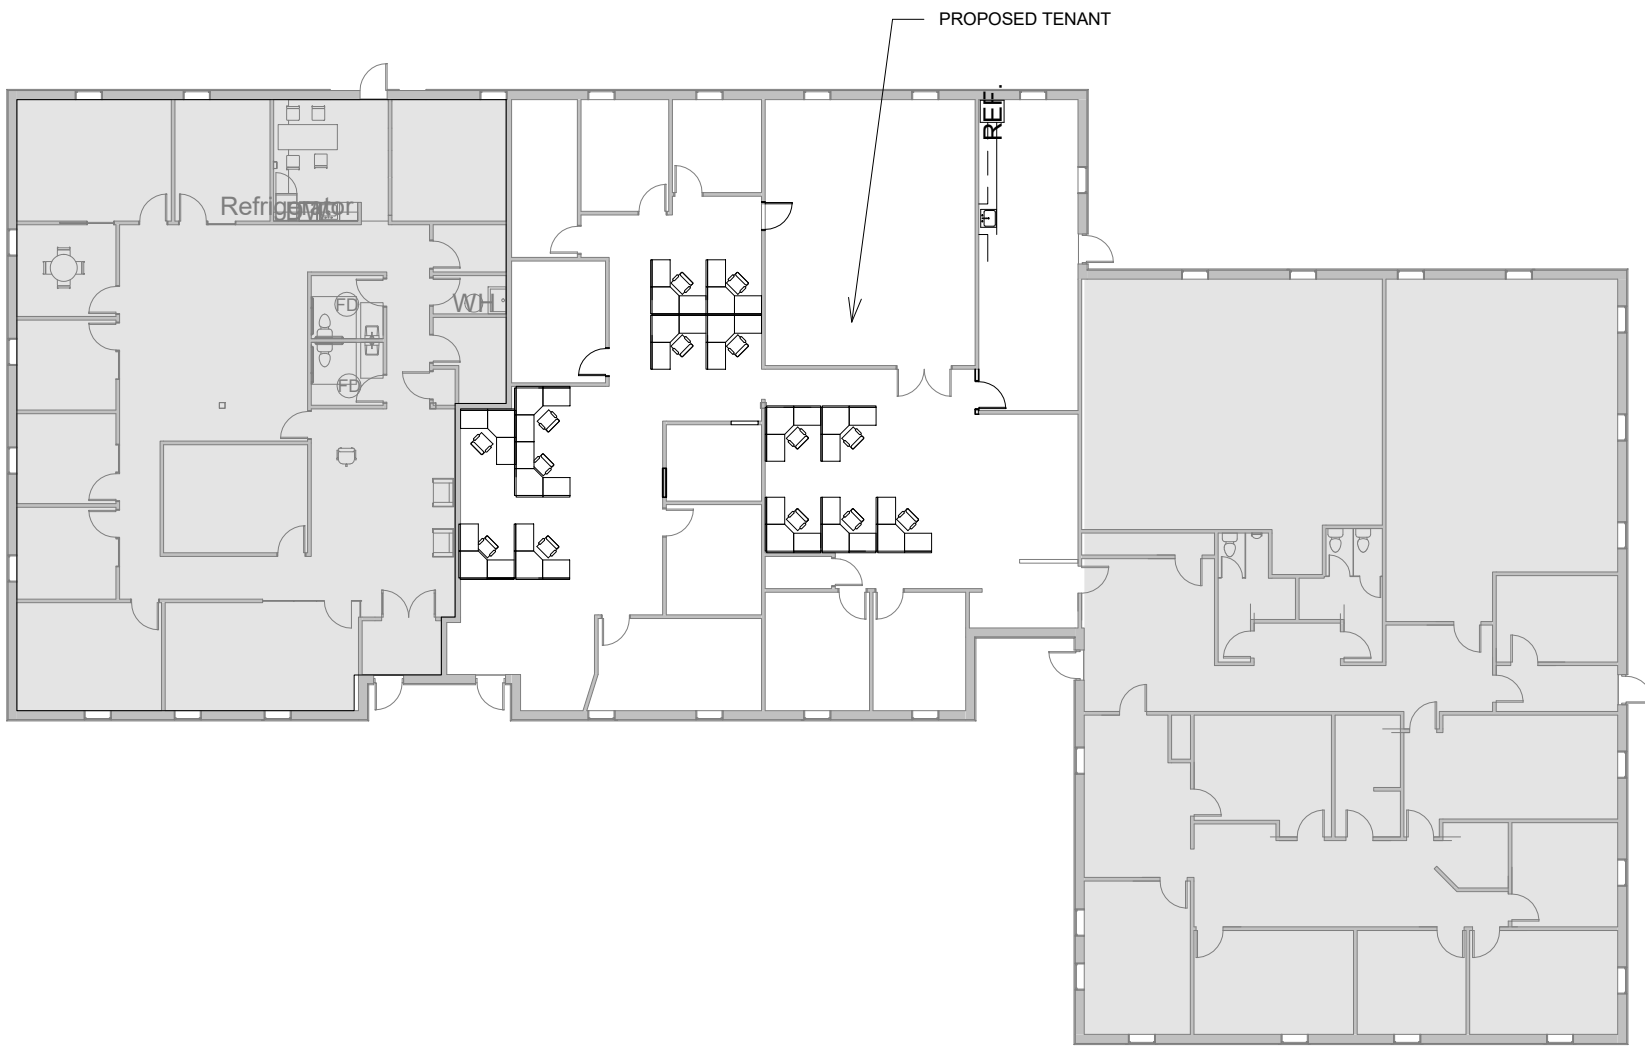

1 1/4" = 1'-0"

PROJECT NORTH

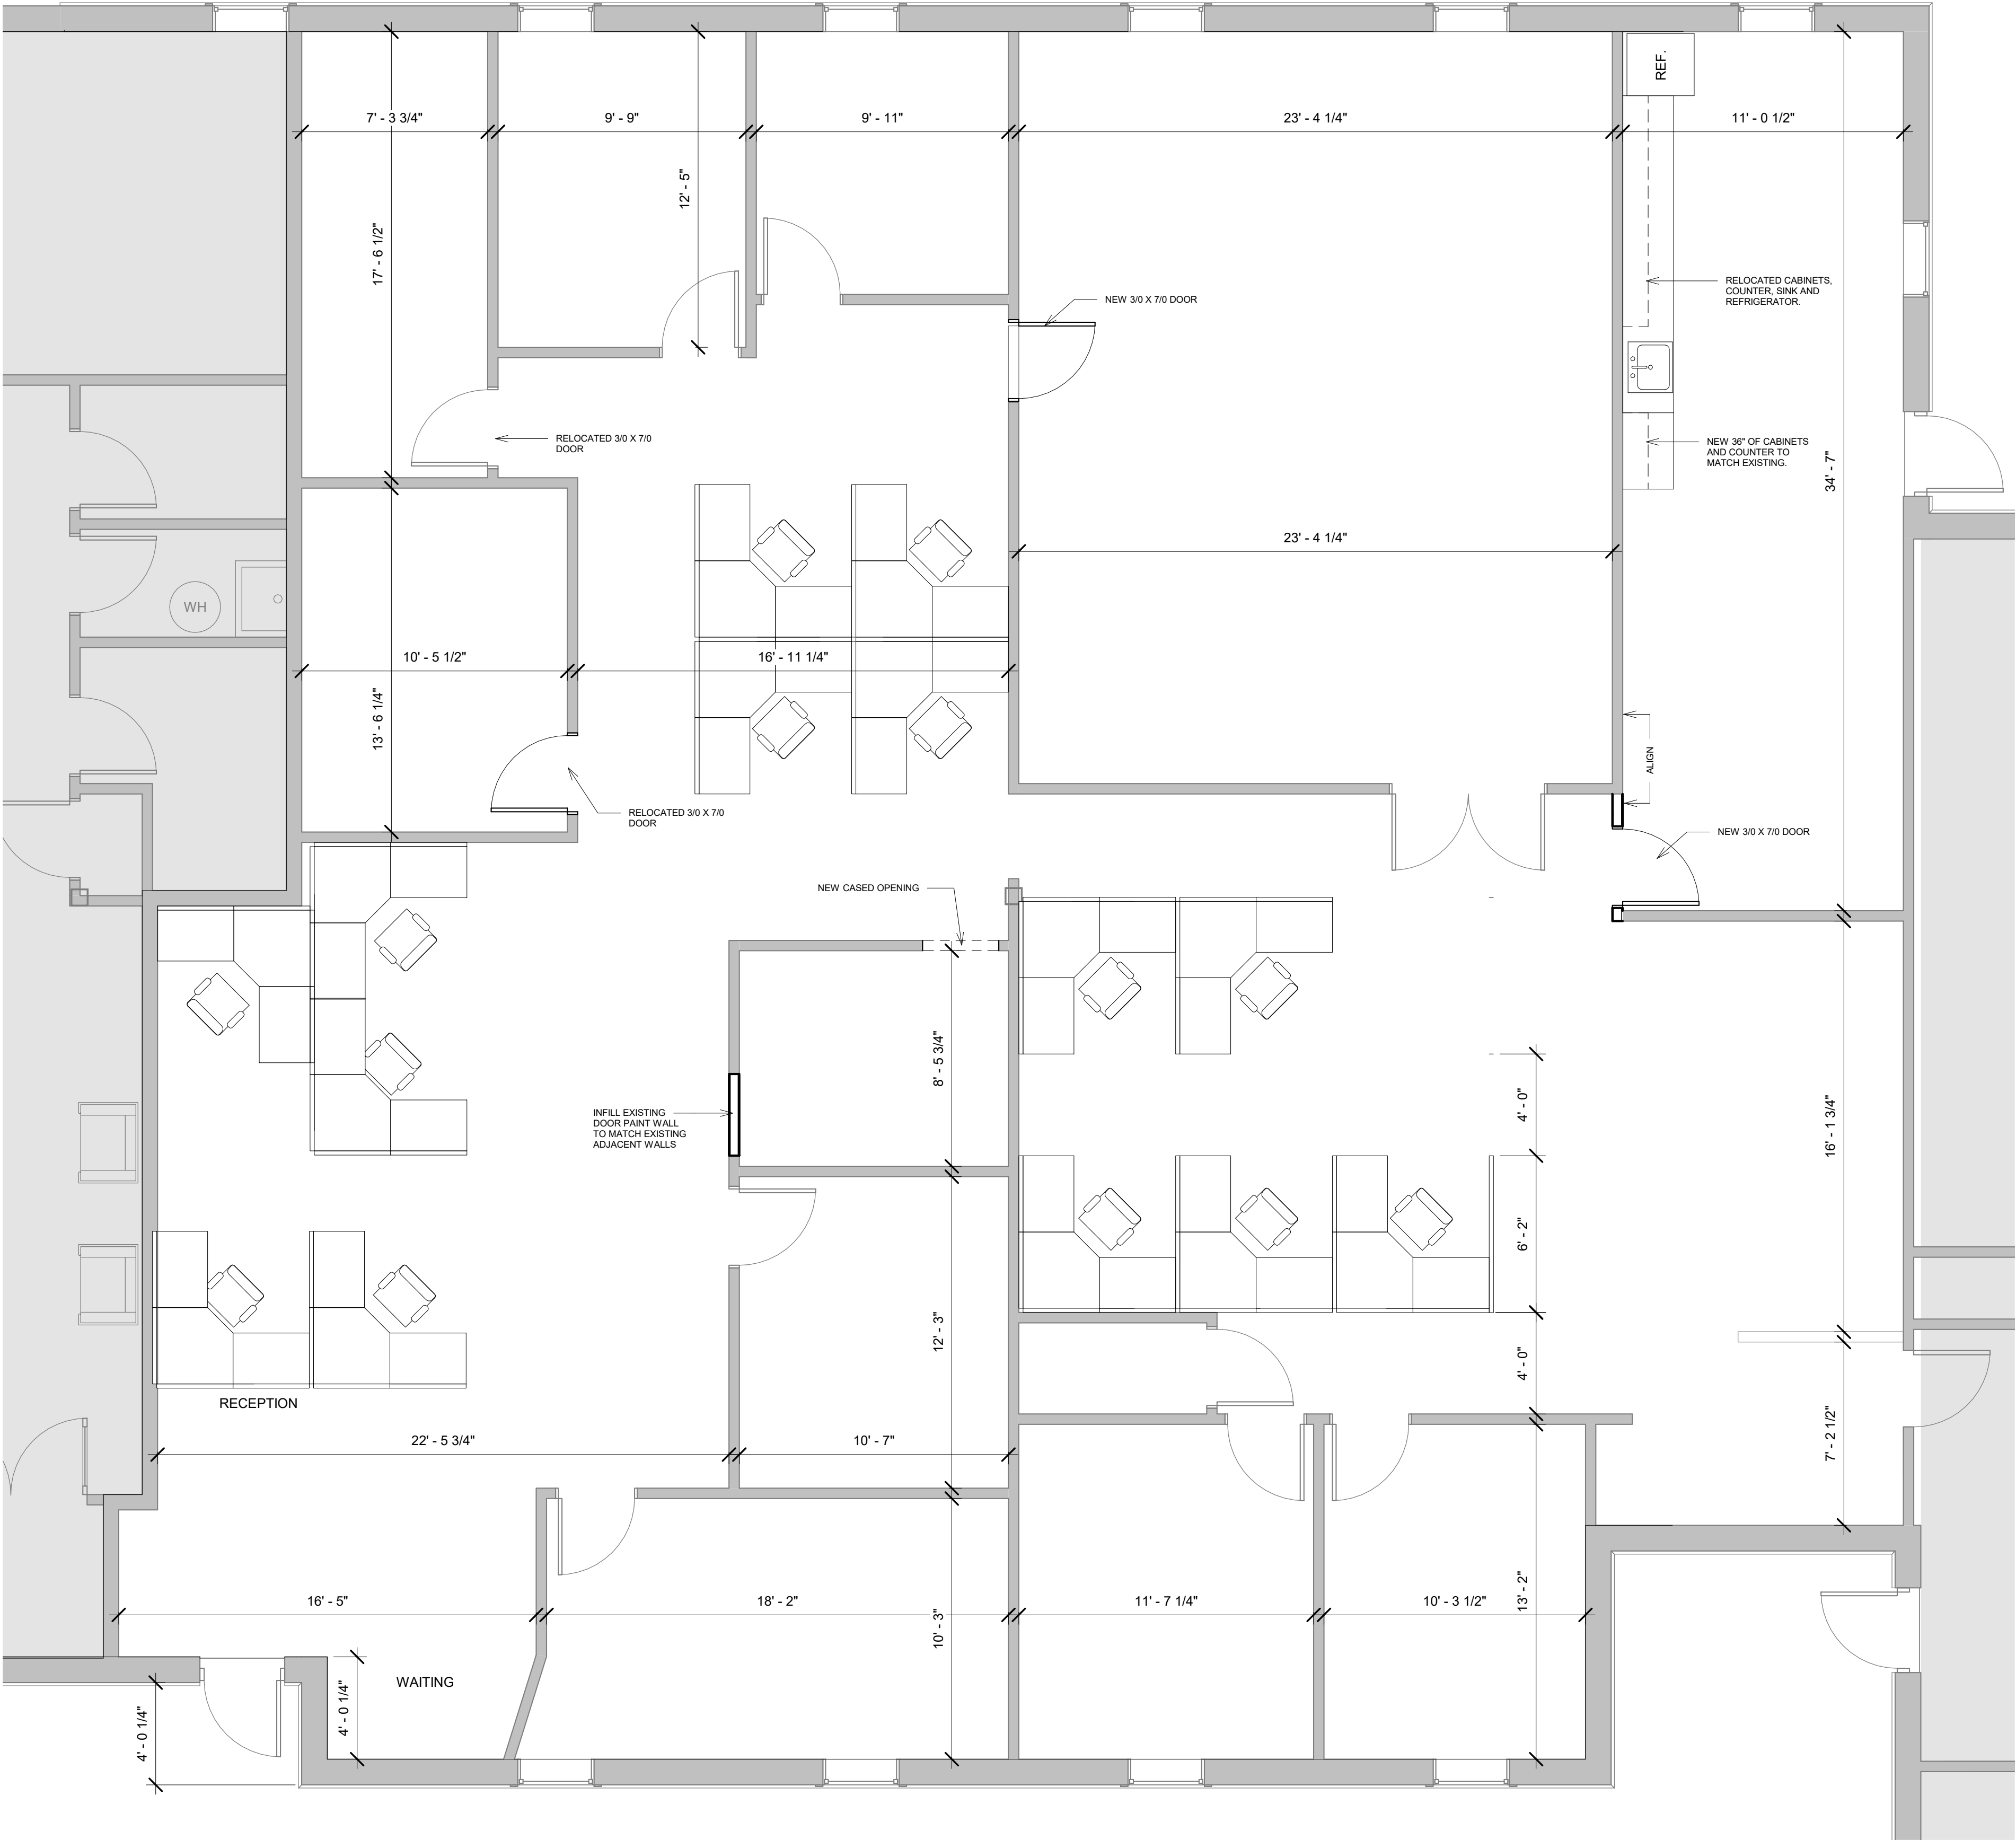

950 LOUDON RD. LATHAM, NY 12110
T: 518-783-1663 F: 518-786-8294
WWW.COTLERARCHITECTURE.COM

COPYRIGHT 2019
COTLER ARCHITECTURE
Unauthorized alteration or addition to this document is a
violation of Section 7209 Subdivision 2 of the New York
State Education law

PROJECT: 12 CENTURY HILL

DRAWING:

SCALE: As indicated
DATE: 02/01/19
DRAWN BY: MS
CHECKED BY: DG
REVISIONS:
1 OWNERS NOTES 02/01/19

PROJECT NO:
1904
DRAWING NO:

A100