



LOT EXHIBIT

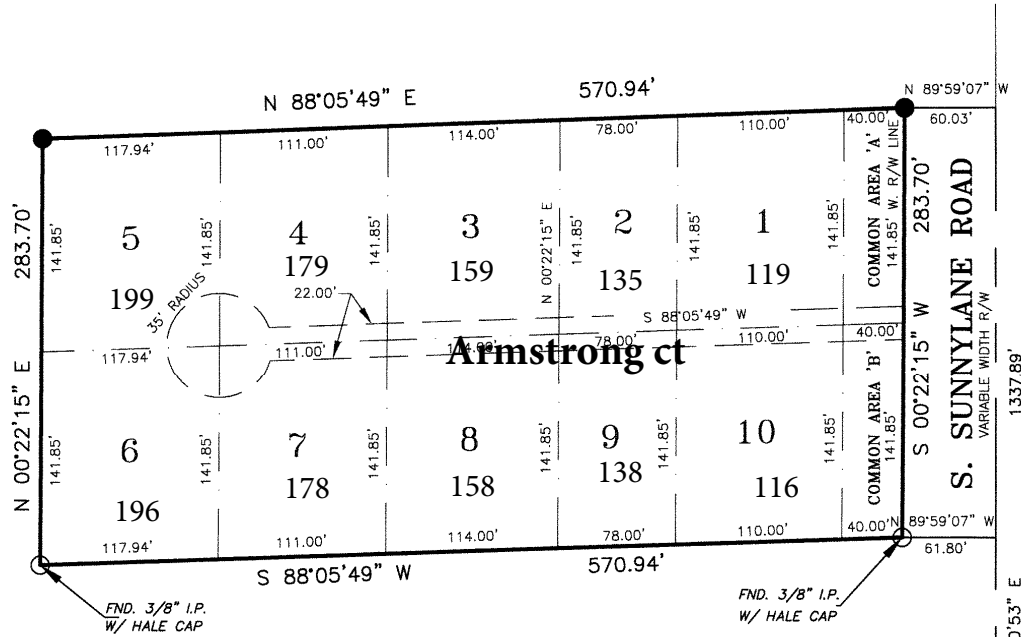

SCALE:
1"=100'

FND. = FOUND
FCE. = FENCE
COR. = CORNER
I.P. = IRON PIN
SEC. = SECTION
X = FENCE

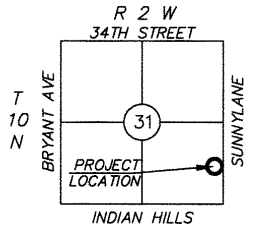

- INDICATES SET 1/2" I.P.
W/ CA 6333 CAP
- ✕ INDICATES SET MAG
W/ TAG CA 6333
- INDICATES FND. MOUNUMENT
- ⊙ INDICATES FOUND MONUMENT
SECTION/ QUARTER CORNER

FND. MAG NAIL
SE. COR. SE/4, SEC. 31,
T-10-N, R-2-W, I.M.

Prepared for: Davig Armstrong
Date of last site visit: 01-31-24

The Basis of Bearings for the purpose of this survey is the assumed bearing of N 00°00'53" E as shown on East line of the SE/4, of Section 31, T-10-N, R-2-W, Cleveland County, Oklahoma.

**ACCURATE POINTS
SURVEYING**

REVISIONS: C.A. # 6333 - Expires June 30, 2024

2119 Riverwalk Drive #162, Moore, Ok. 73160
Office: 405-735-2810 - Fax: 405-735-2811