


IMLAY STREET

EXISTING  
SECOND FLOOR PLAN

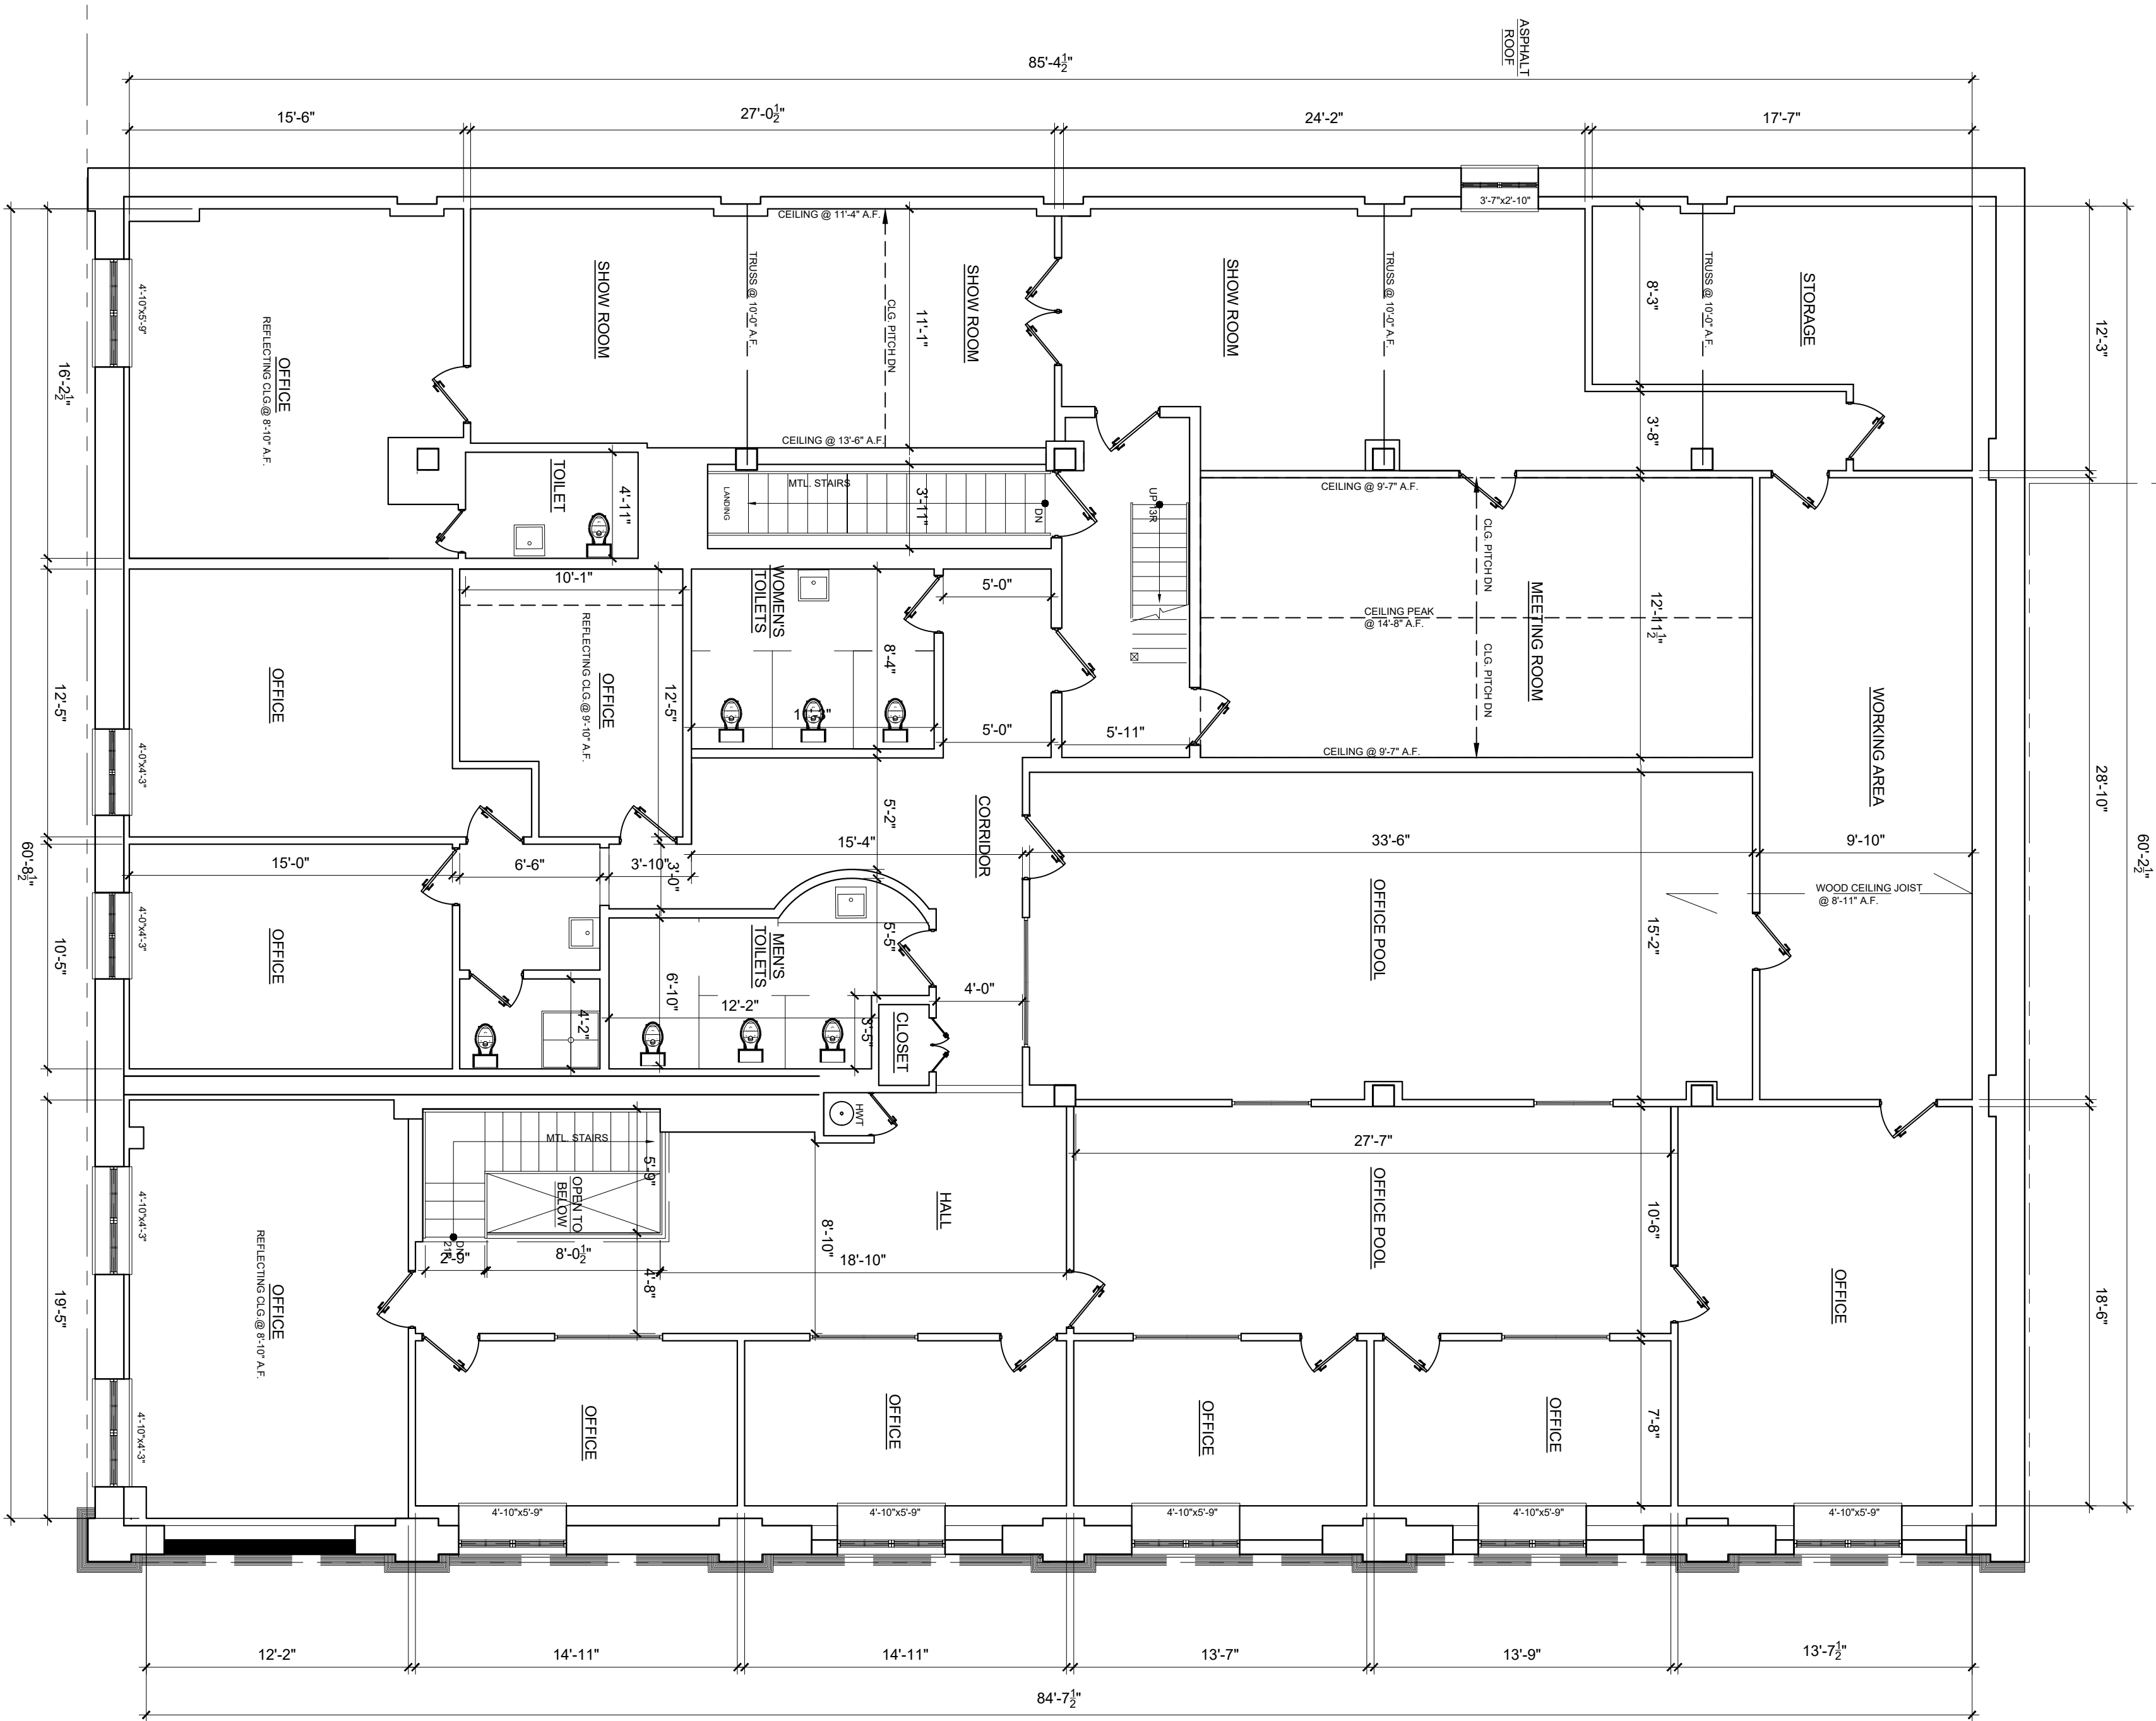

PIONEER STREET