


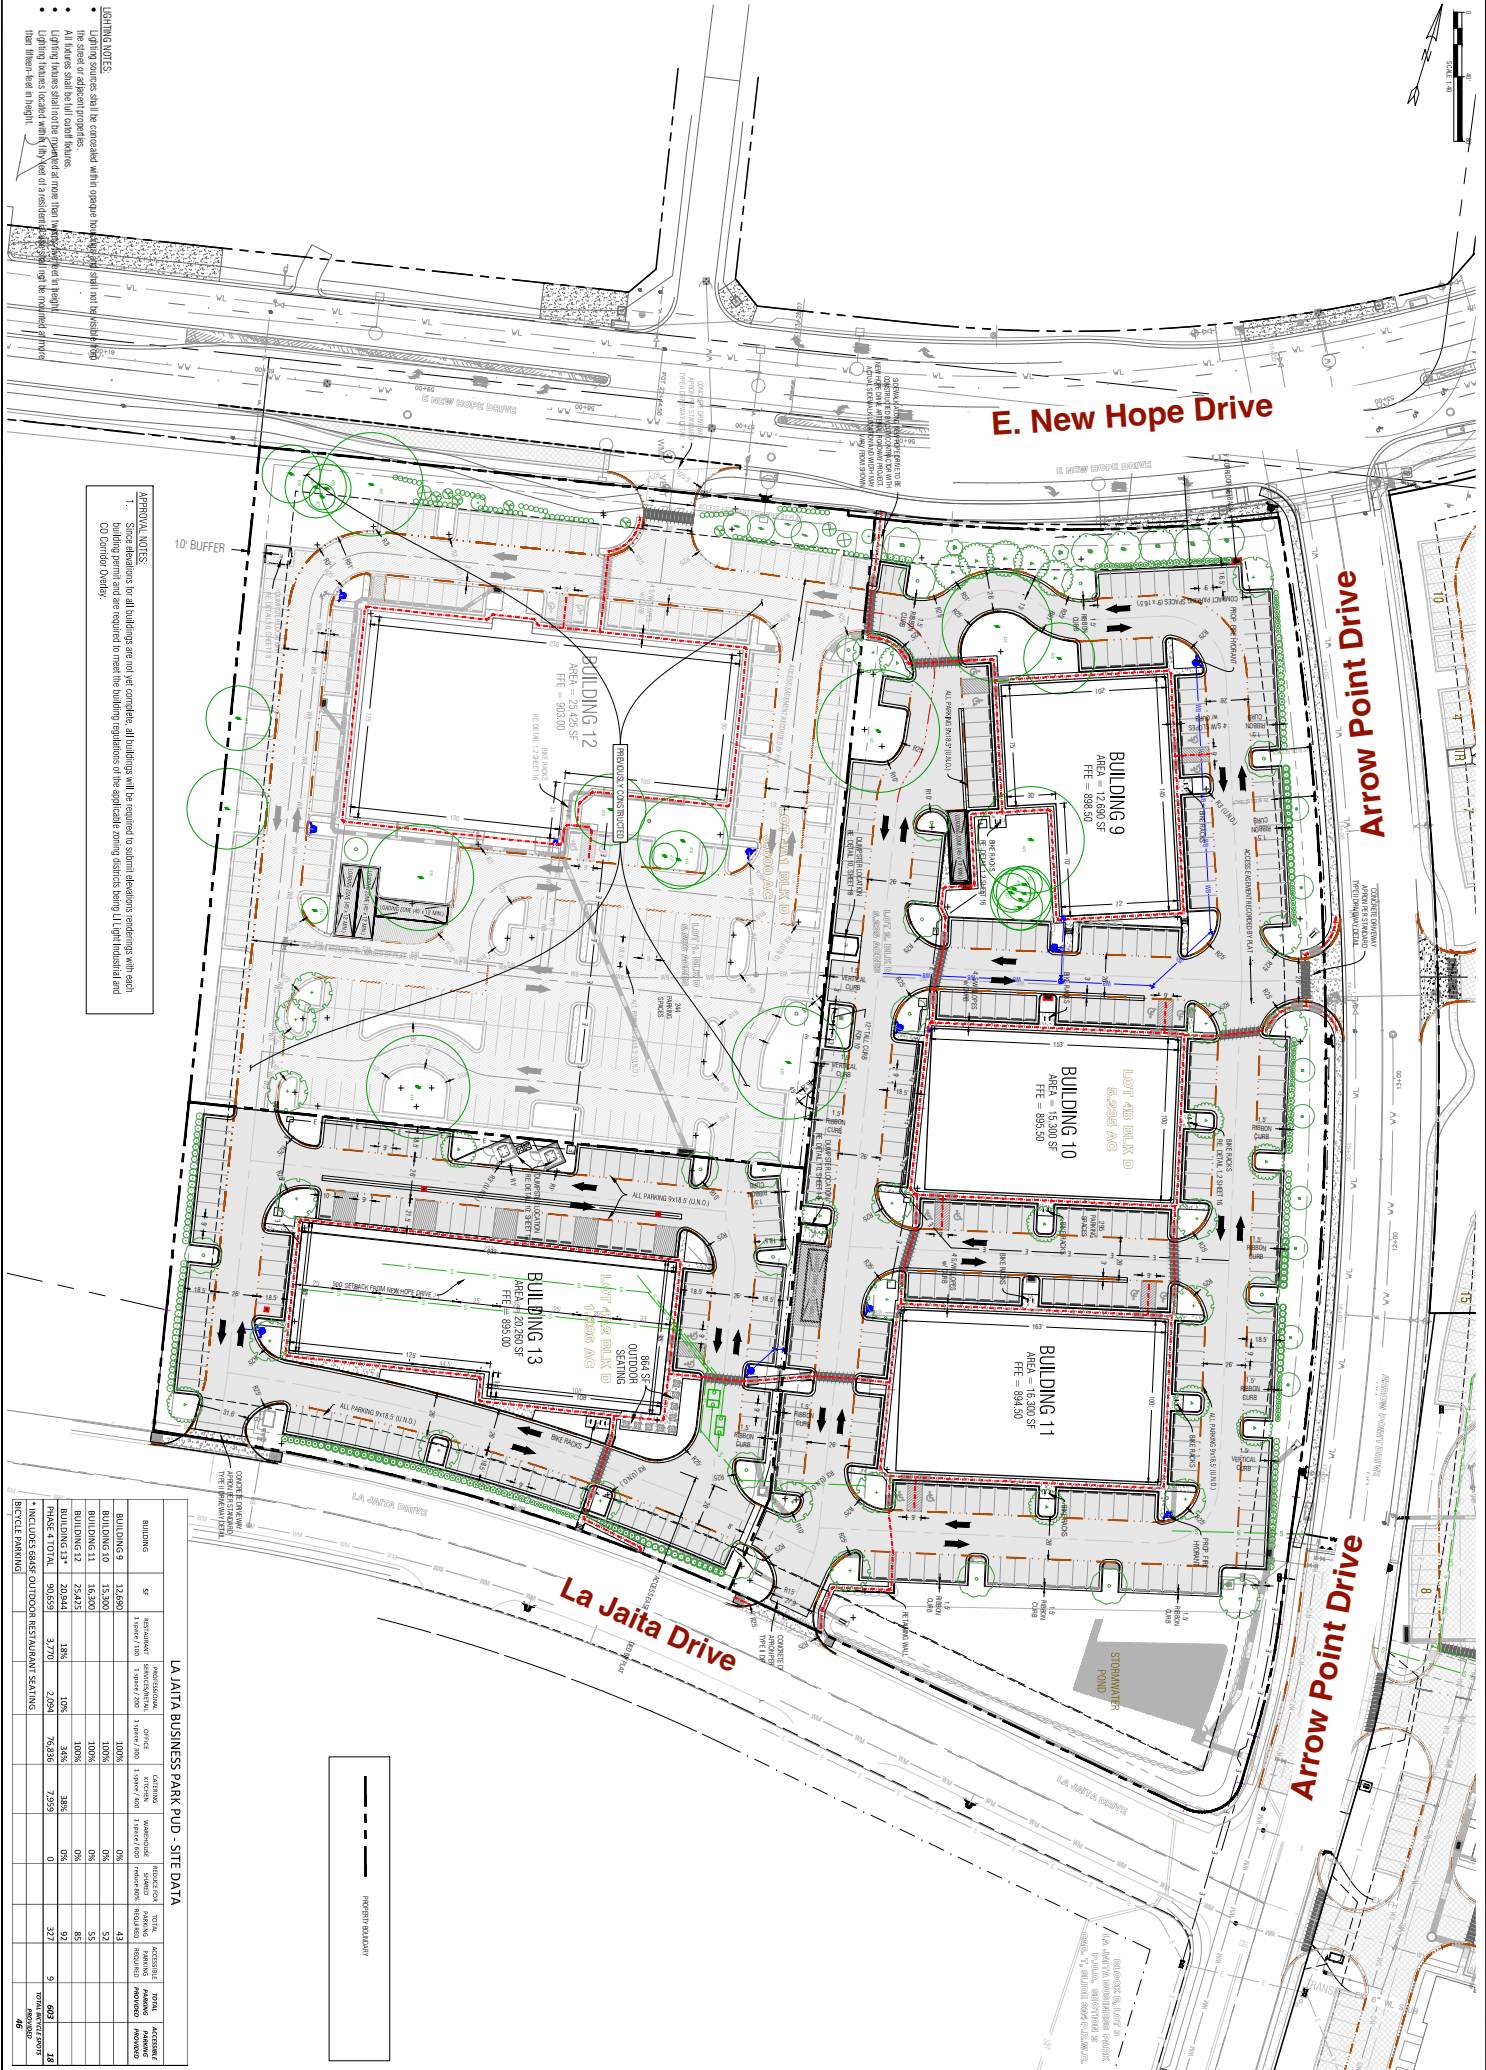

E. New Hope Drive

Arrow Point Drive

Arrow Point Drive

La Jaita Drive

10' BUFFER

APPROVAL NOTES


LA JAITA BUSINESS PARK PUD - SITE DATA


- Lighting sources shall be concealed within opaque housings and shall not be visible from the street.
